




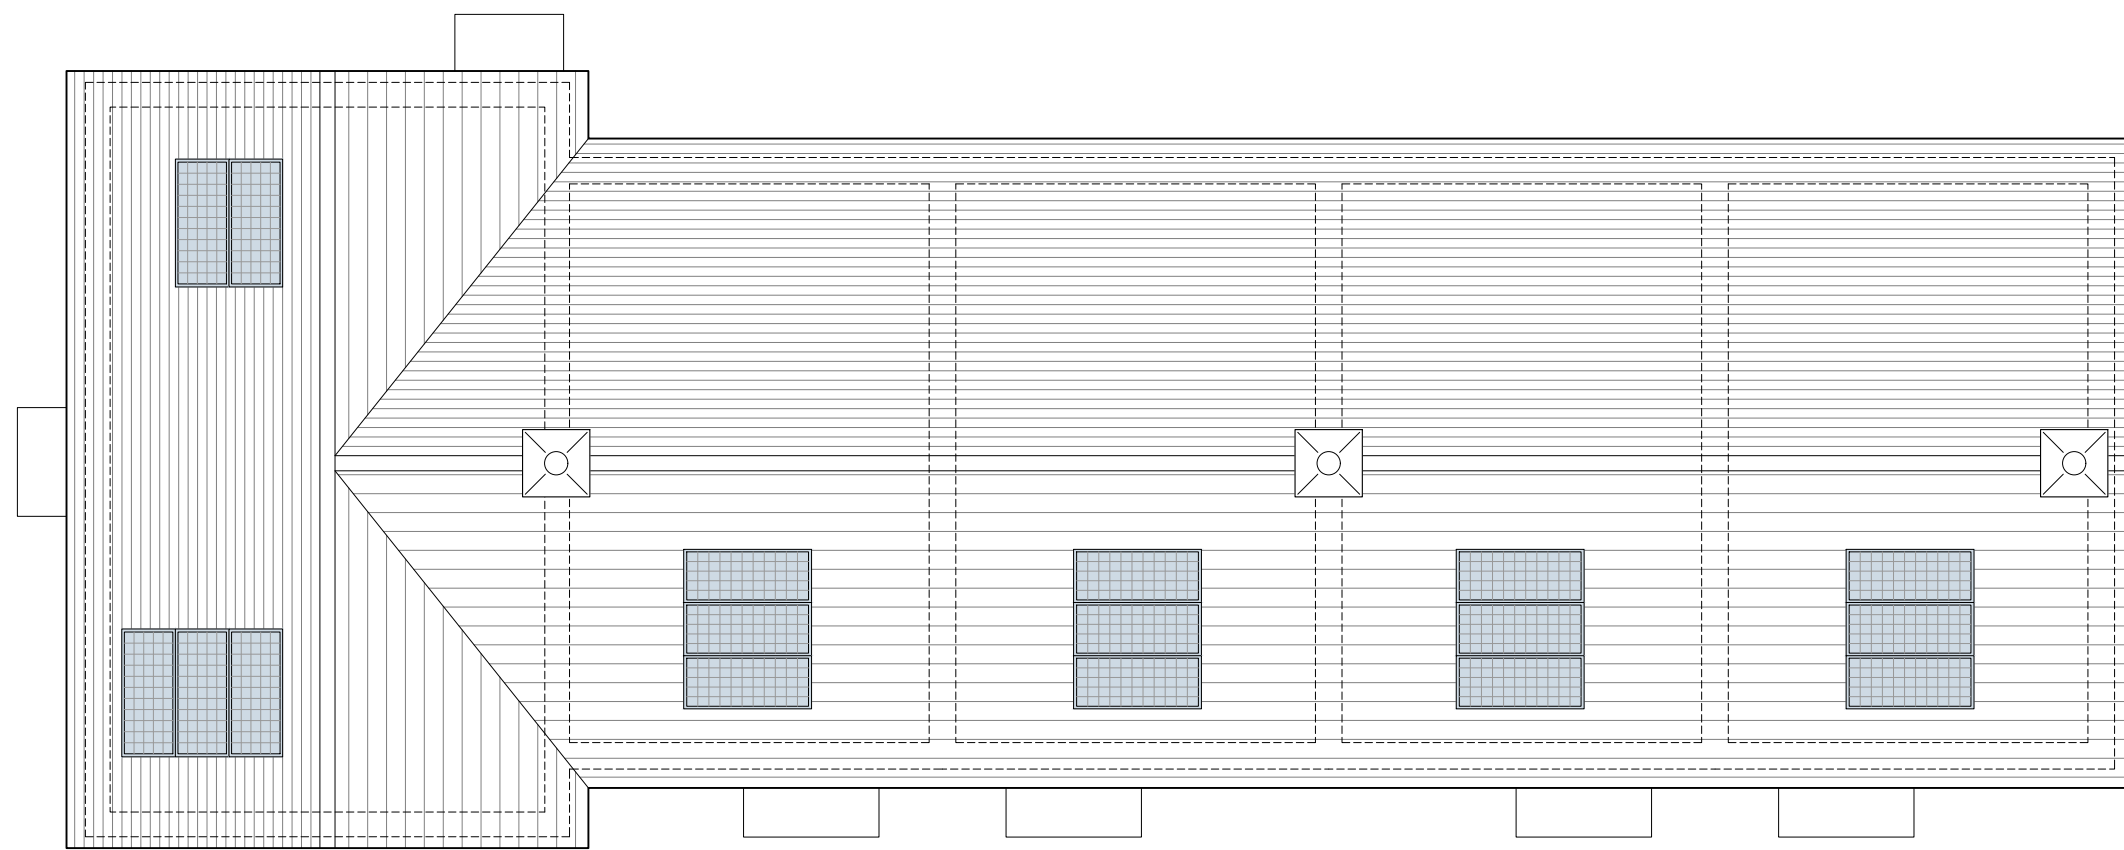

Roof Plan

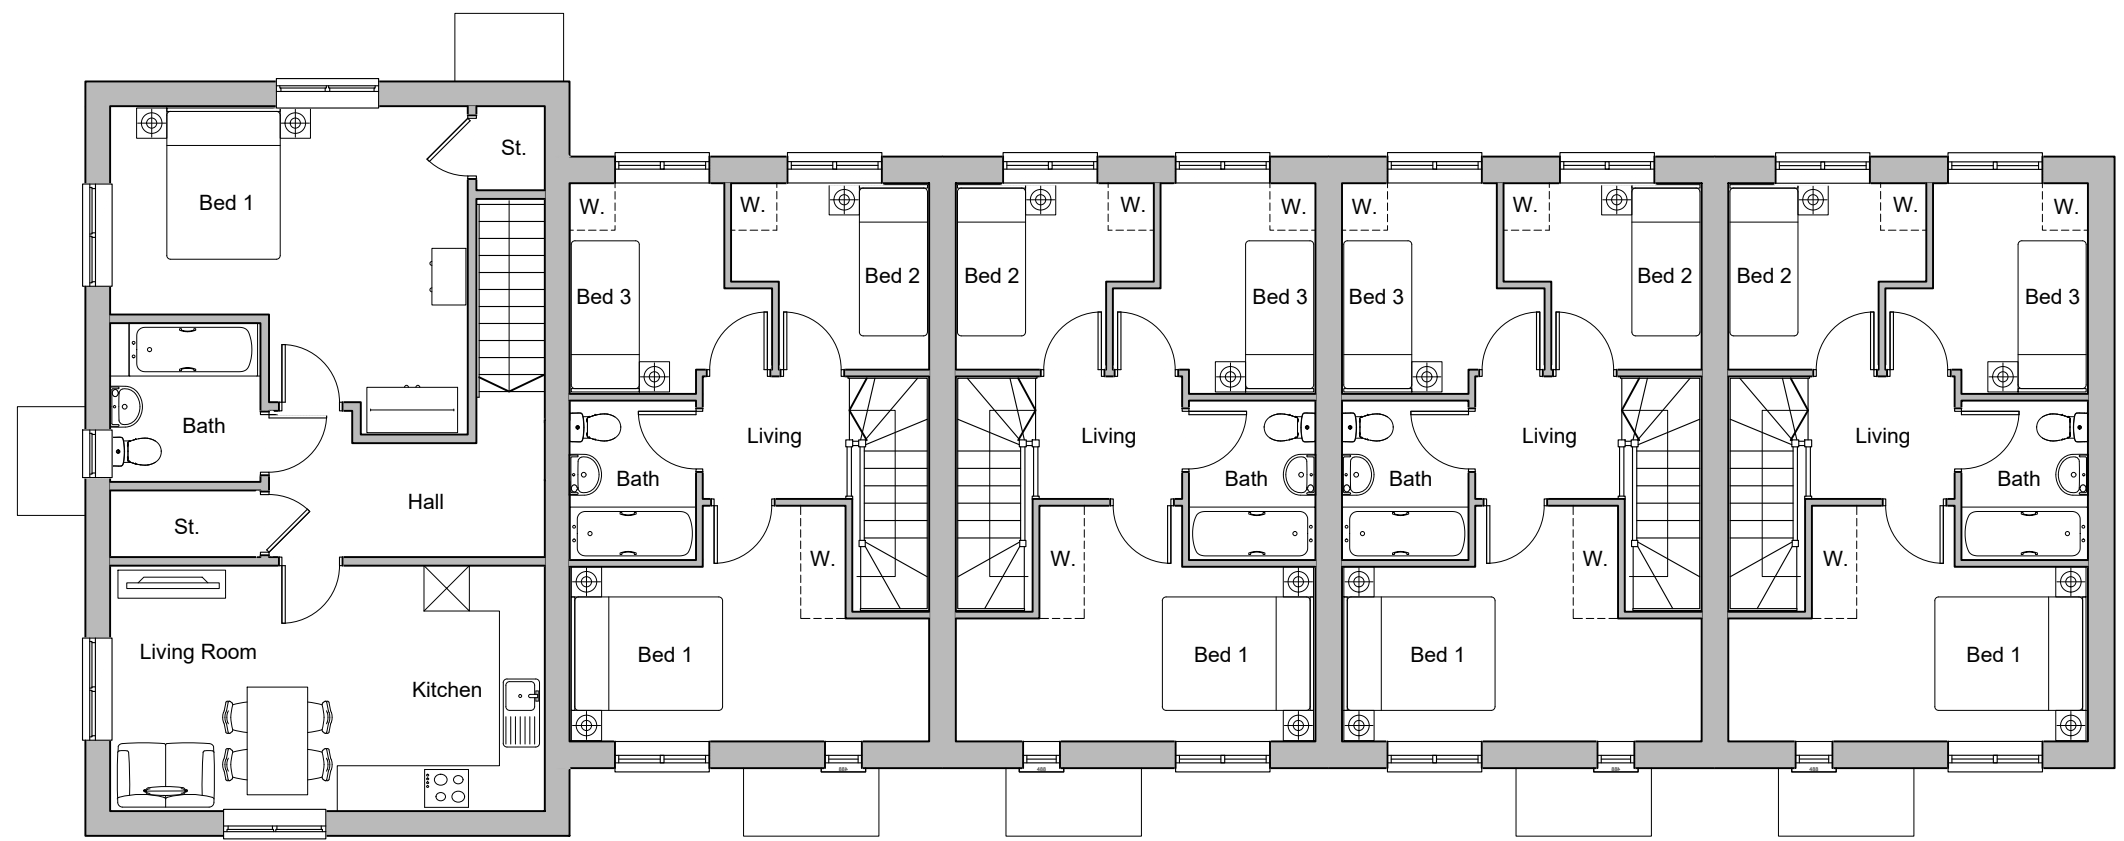

First Floor Plan

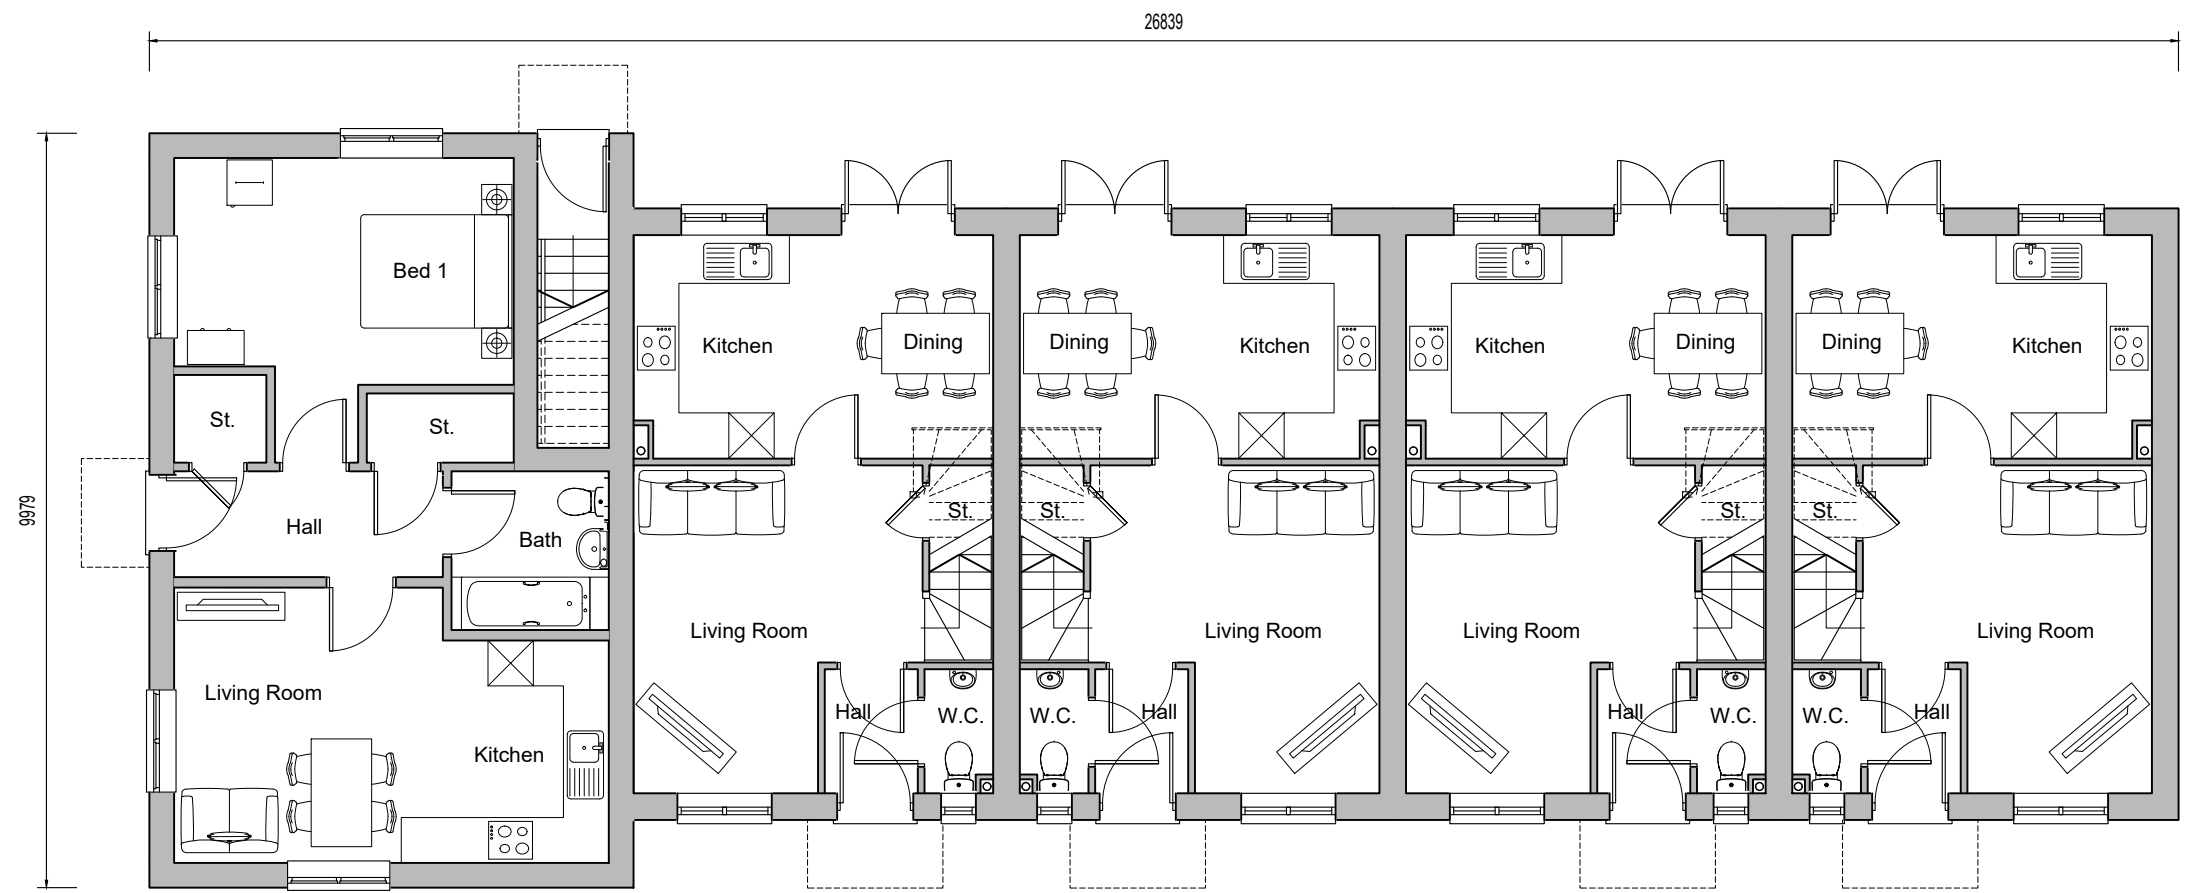

Ground Floor Plan
Plots 275-280

REV.	DATE	REVISIONS:	BY	REV.	DATE	REVISIONS:	BY	REV.	DATE	REVISIONS:	BY	STATUS:		
Planning														
CLIENT:		Crest Nicholson		PROJECT:		Kilnwood Vale Phases 3D, 3E, 3F and 3G								
SCALE:		1:100		(A1 ORIGINAL)		DRAWING:							3SO and 1BMSO Plots 275-280 Proposed Plans	
DRAWN:		jg		21173		P265		—						
DATE:		Sep23		21173		P265		—						

© COPYRIGHT EXISTS ON THE DESIGNS AND INFORMATION SHOWN ON THIS DRAWING. This drawing may be scaled or cross referenced to the scale bar for planning application purposes only. Do not scale for any other purpose, use figured dimensions only. Subject to site survey and all necessary consents. All dimensions to be checked by user and any discrepancies, errors or omissions to be reported to the Architect before work commences. This drawing is to be read in conjunction with all other relevant materials.

OS Licence No. 100007327


architecture planning masterplanning
Broadmeade House, Farnham Business Park,
Weydon Lane, Farnham, Surrey GU9 8QT.
info@osparchitecture.com www.osparchitecture.com
Tel: 01252 267878