




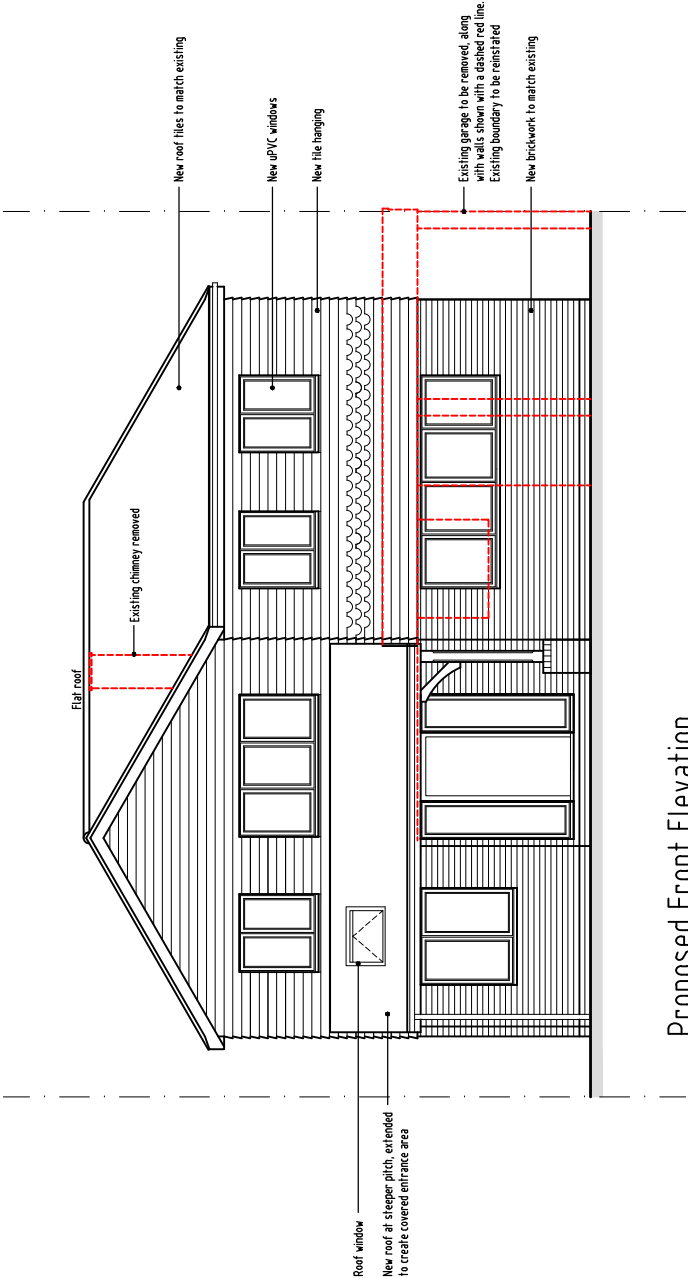


Proposed Front Elevation

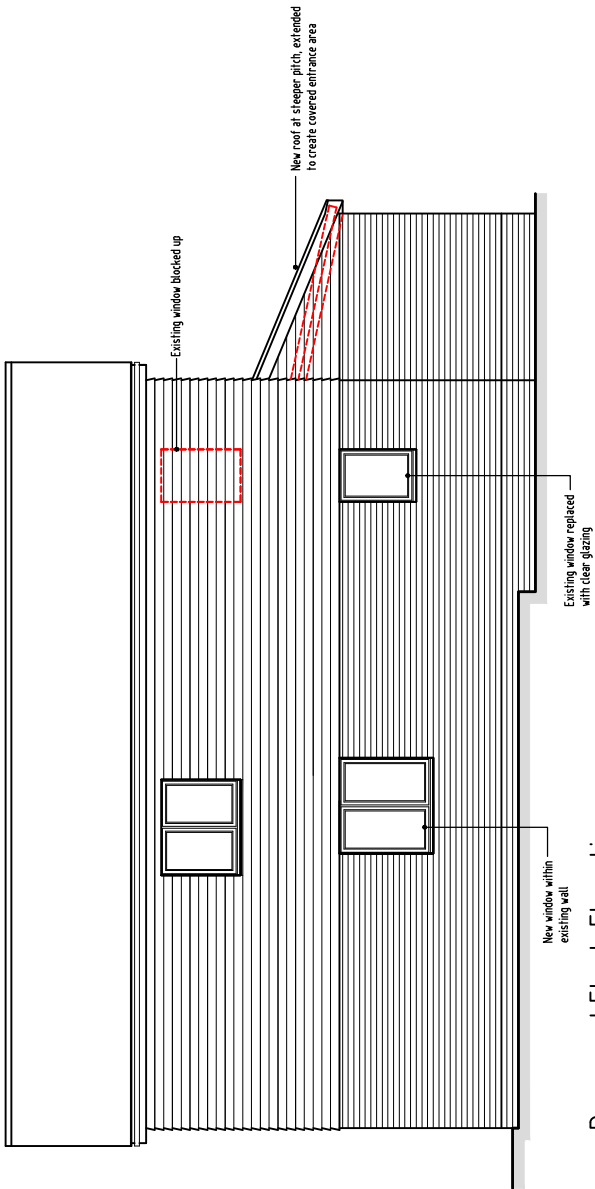


Proposed Flank Elevation

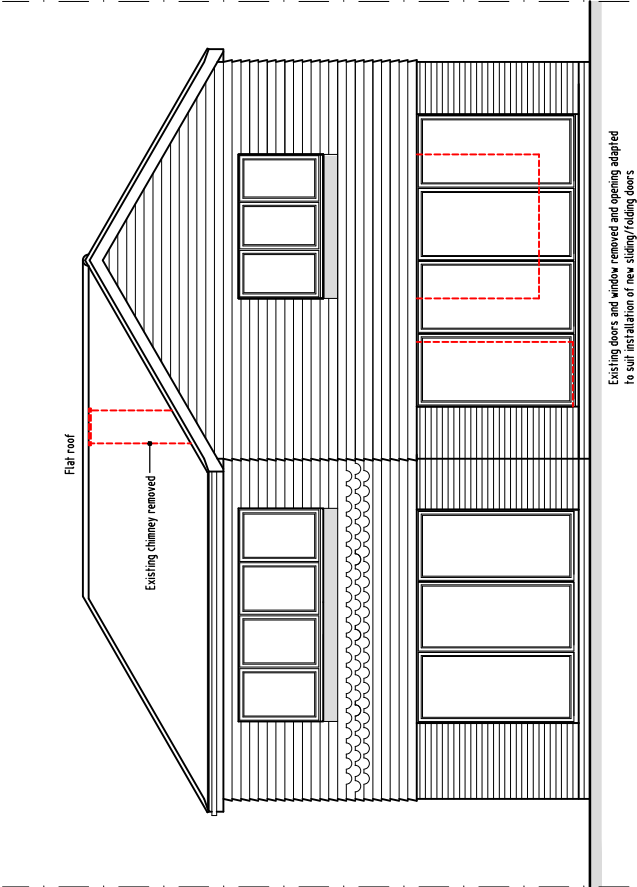

Proposed Rear Elevation

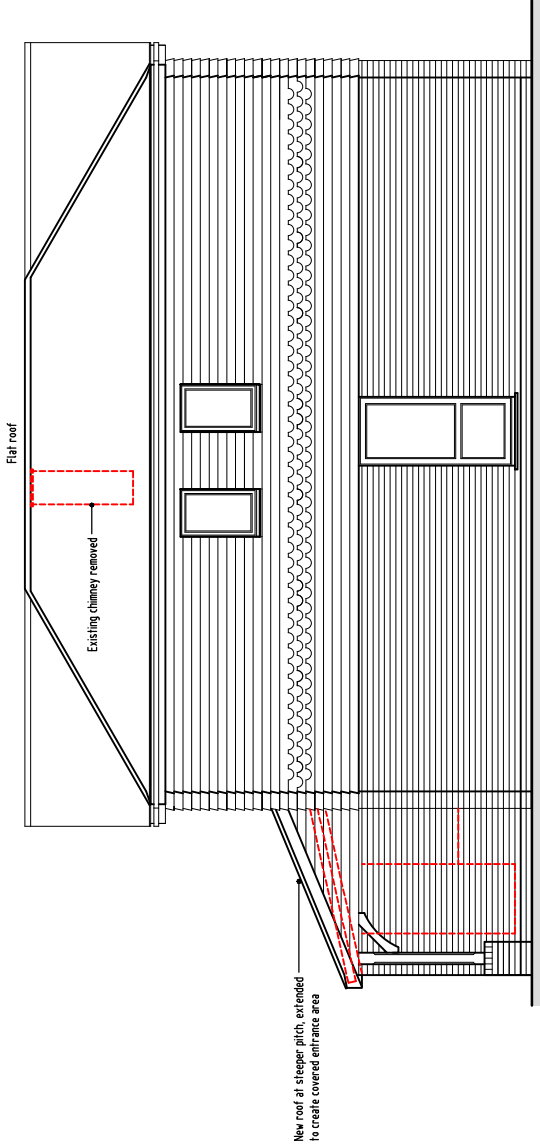

Proposed Flank Elevation

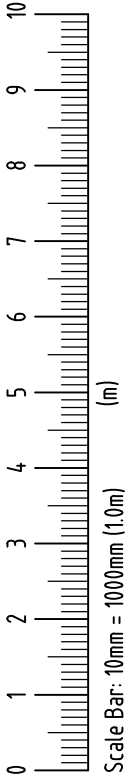

Revision	Date	Description

Applicant Mr & Mrs L Randall	Project Title 16 Millais Rushdown West Sussex RH13 6BS	Drawing Title Proposed Elevations
Dwg No. 16MP/21	Scale 1:100 at A3	Date Sept 2021