

**DOUGLAS J P EDWARDS**


**Chartered Building Surveyors**

Principal: Douglas J P Edwards FRICS C.Build E FCABE FIAS

Blonks Barn, Hooklands Lane, Shipley, West Sussex RH13 8PY

Telephone No: 01403 741062

Email: info@douglasjpedwards.co.uk

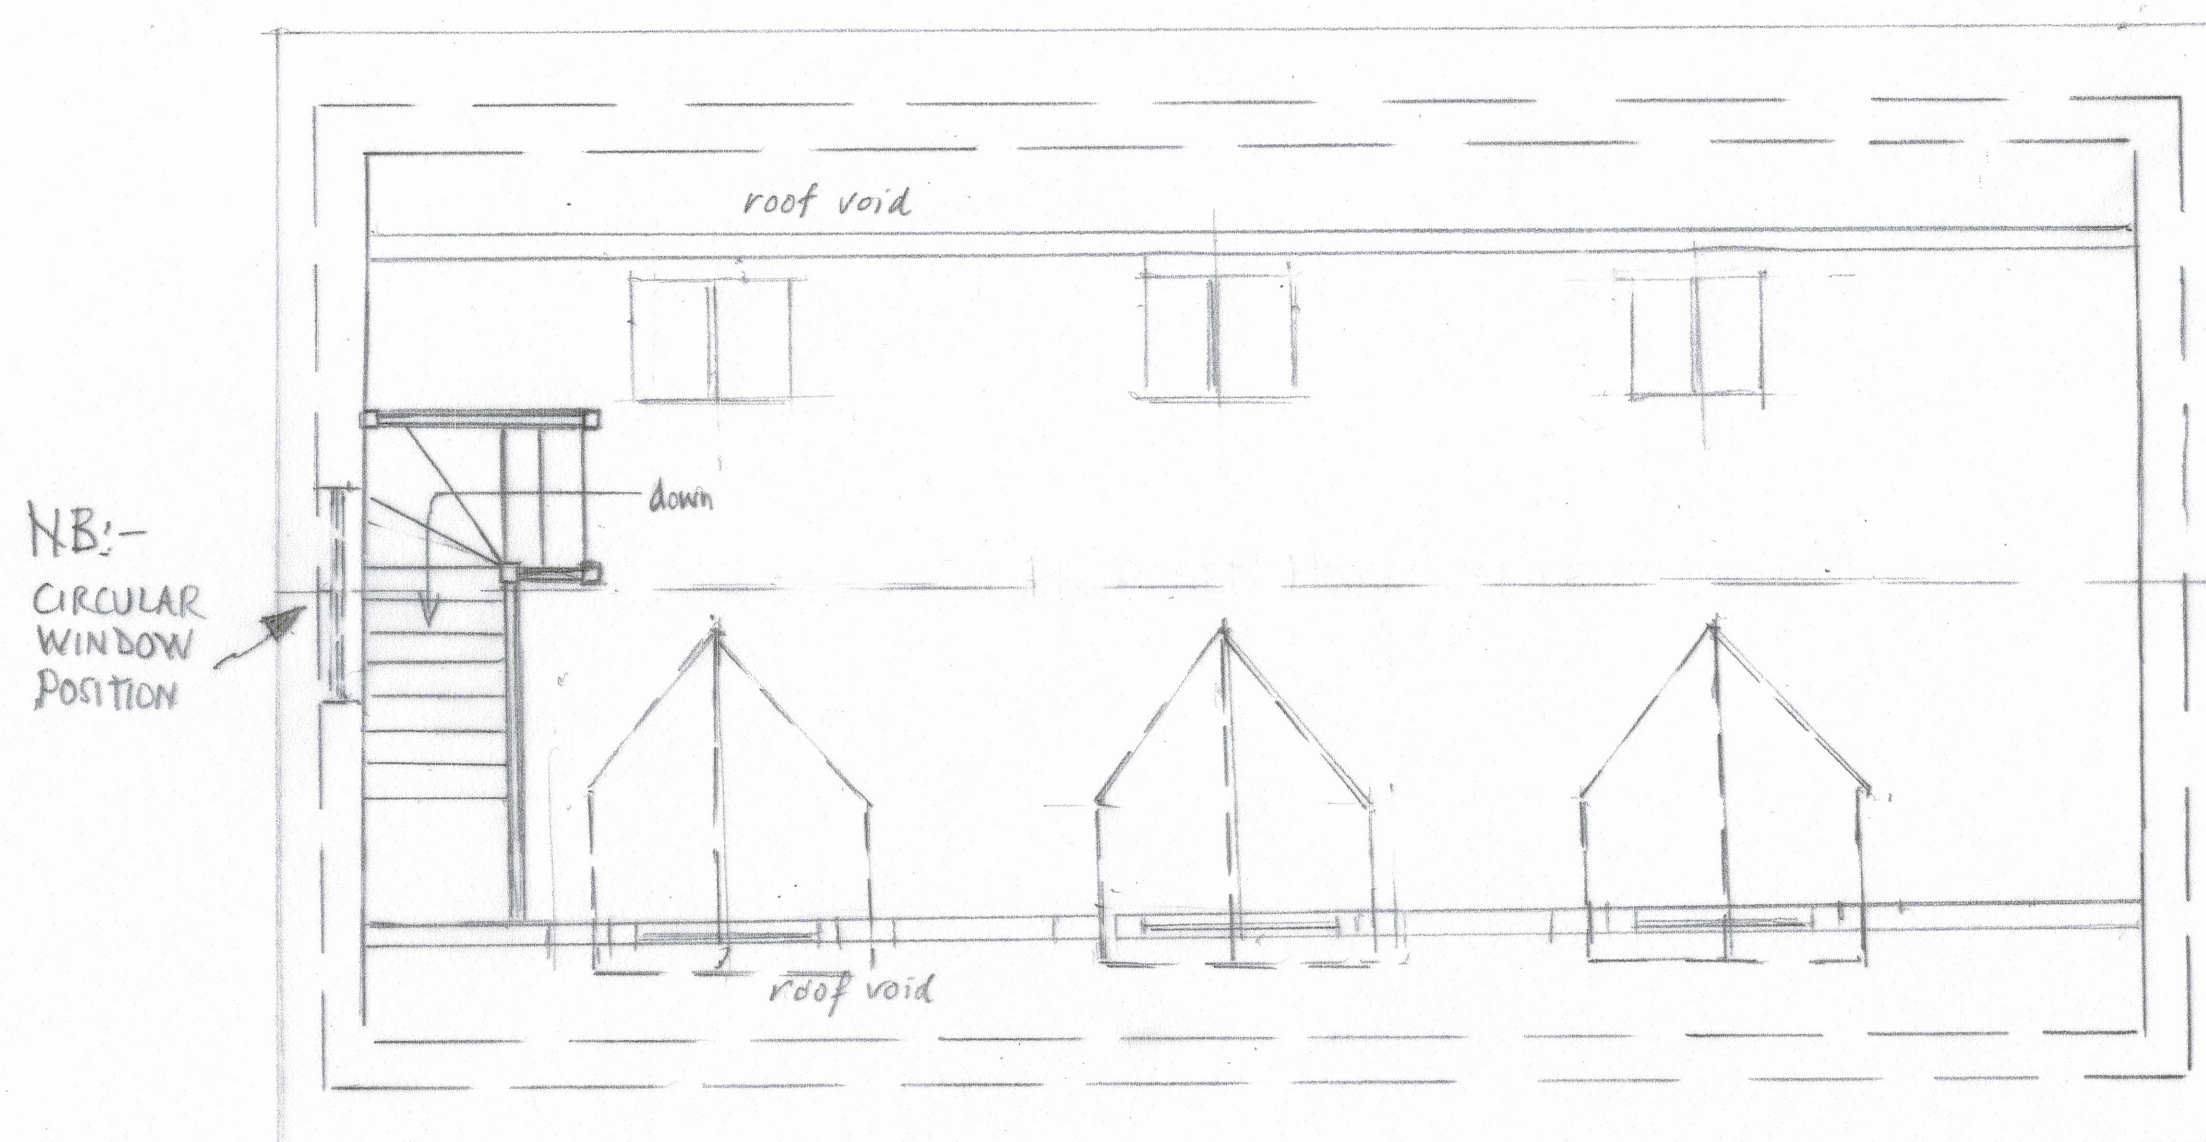

SCALE BAR  
0 1 2 3  
metres

PROPOSED HOME OFFICE - FLOOR PLAN [1:50 @ A3]  
NB:- [DORMER WINDOWS & ROOFLIGHTS ADDED]

↓  
NO ADDITIONAL FLOORSPACE IS CREATED BY THE DORMERS

REV. A DORMERS AND  
ROOFLIGHTS ADDED. FEB 2026

Site:

St GEORGE  
BRIGHTON ROAD  
WOODMANCOTE  
WEST SUSSEX  
BN5 9ST

Drawing Title:

PROPOSED HOME  
OFFICE -  
FLOOR PLAN

Date:

November 2025

Drawing No.

21-10-52 A