


B I L L I N G H U R S T R D.

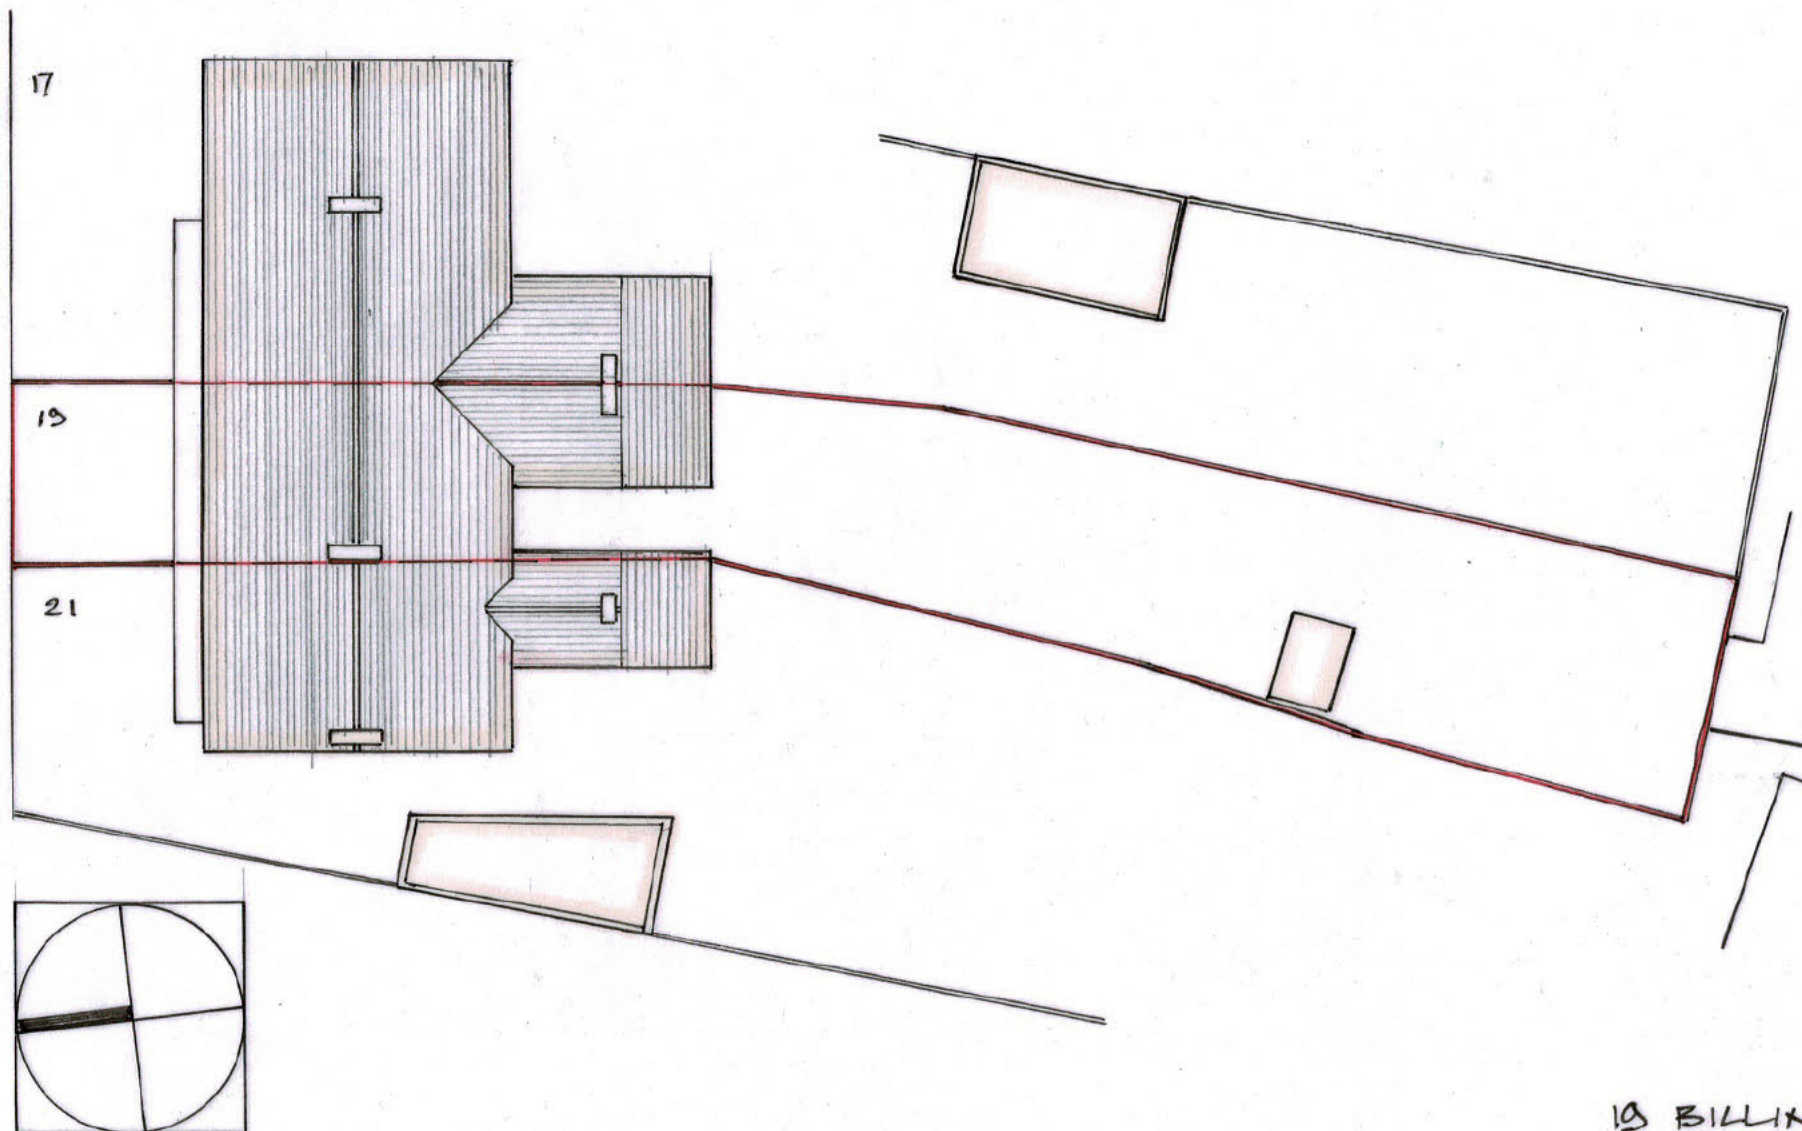

10 BILLINGHURST ROAD.
2H12 3LB.

EXISTING ROOF PLAN & SITE.
MARCH 2026.

SCALE 1:200 @ A3.

0 2 4 8 12 16 20 M.

LOAFES - TAYLOR
MA(RCA) RIBA.

BR 2602 PL. 011