


B I L L I N G S T R O U T R D.

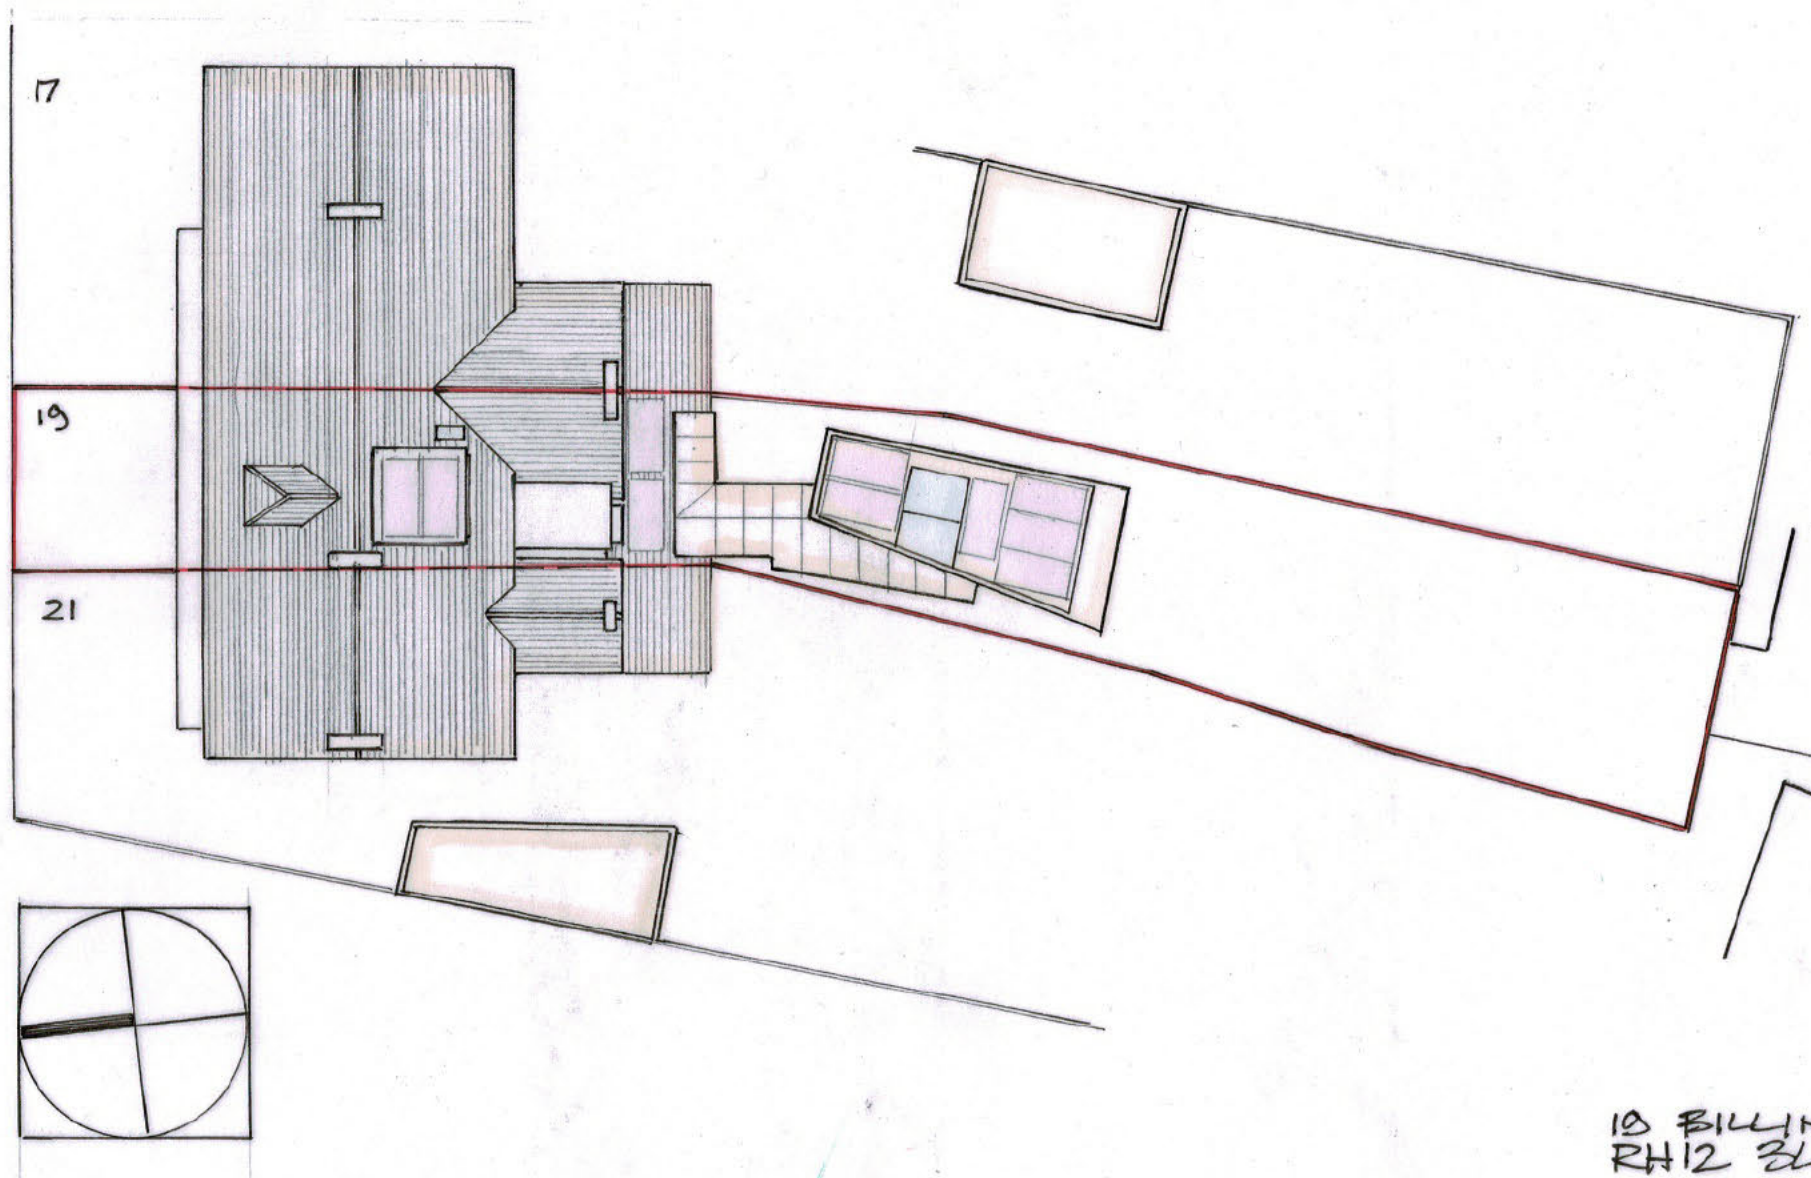

18 BILLINGSLIPST ROAD.
RH12 3LB.

PROPOSED ROOF PLAN & SITE PLAN.
MARCH 2026.

SCALE 1:200 @ A3.

0 2 4 8 12 16 20 M.

LOATES-TAYLOR.
MA(RCA) RIBA.

BR 2602. PL. 012