
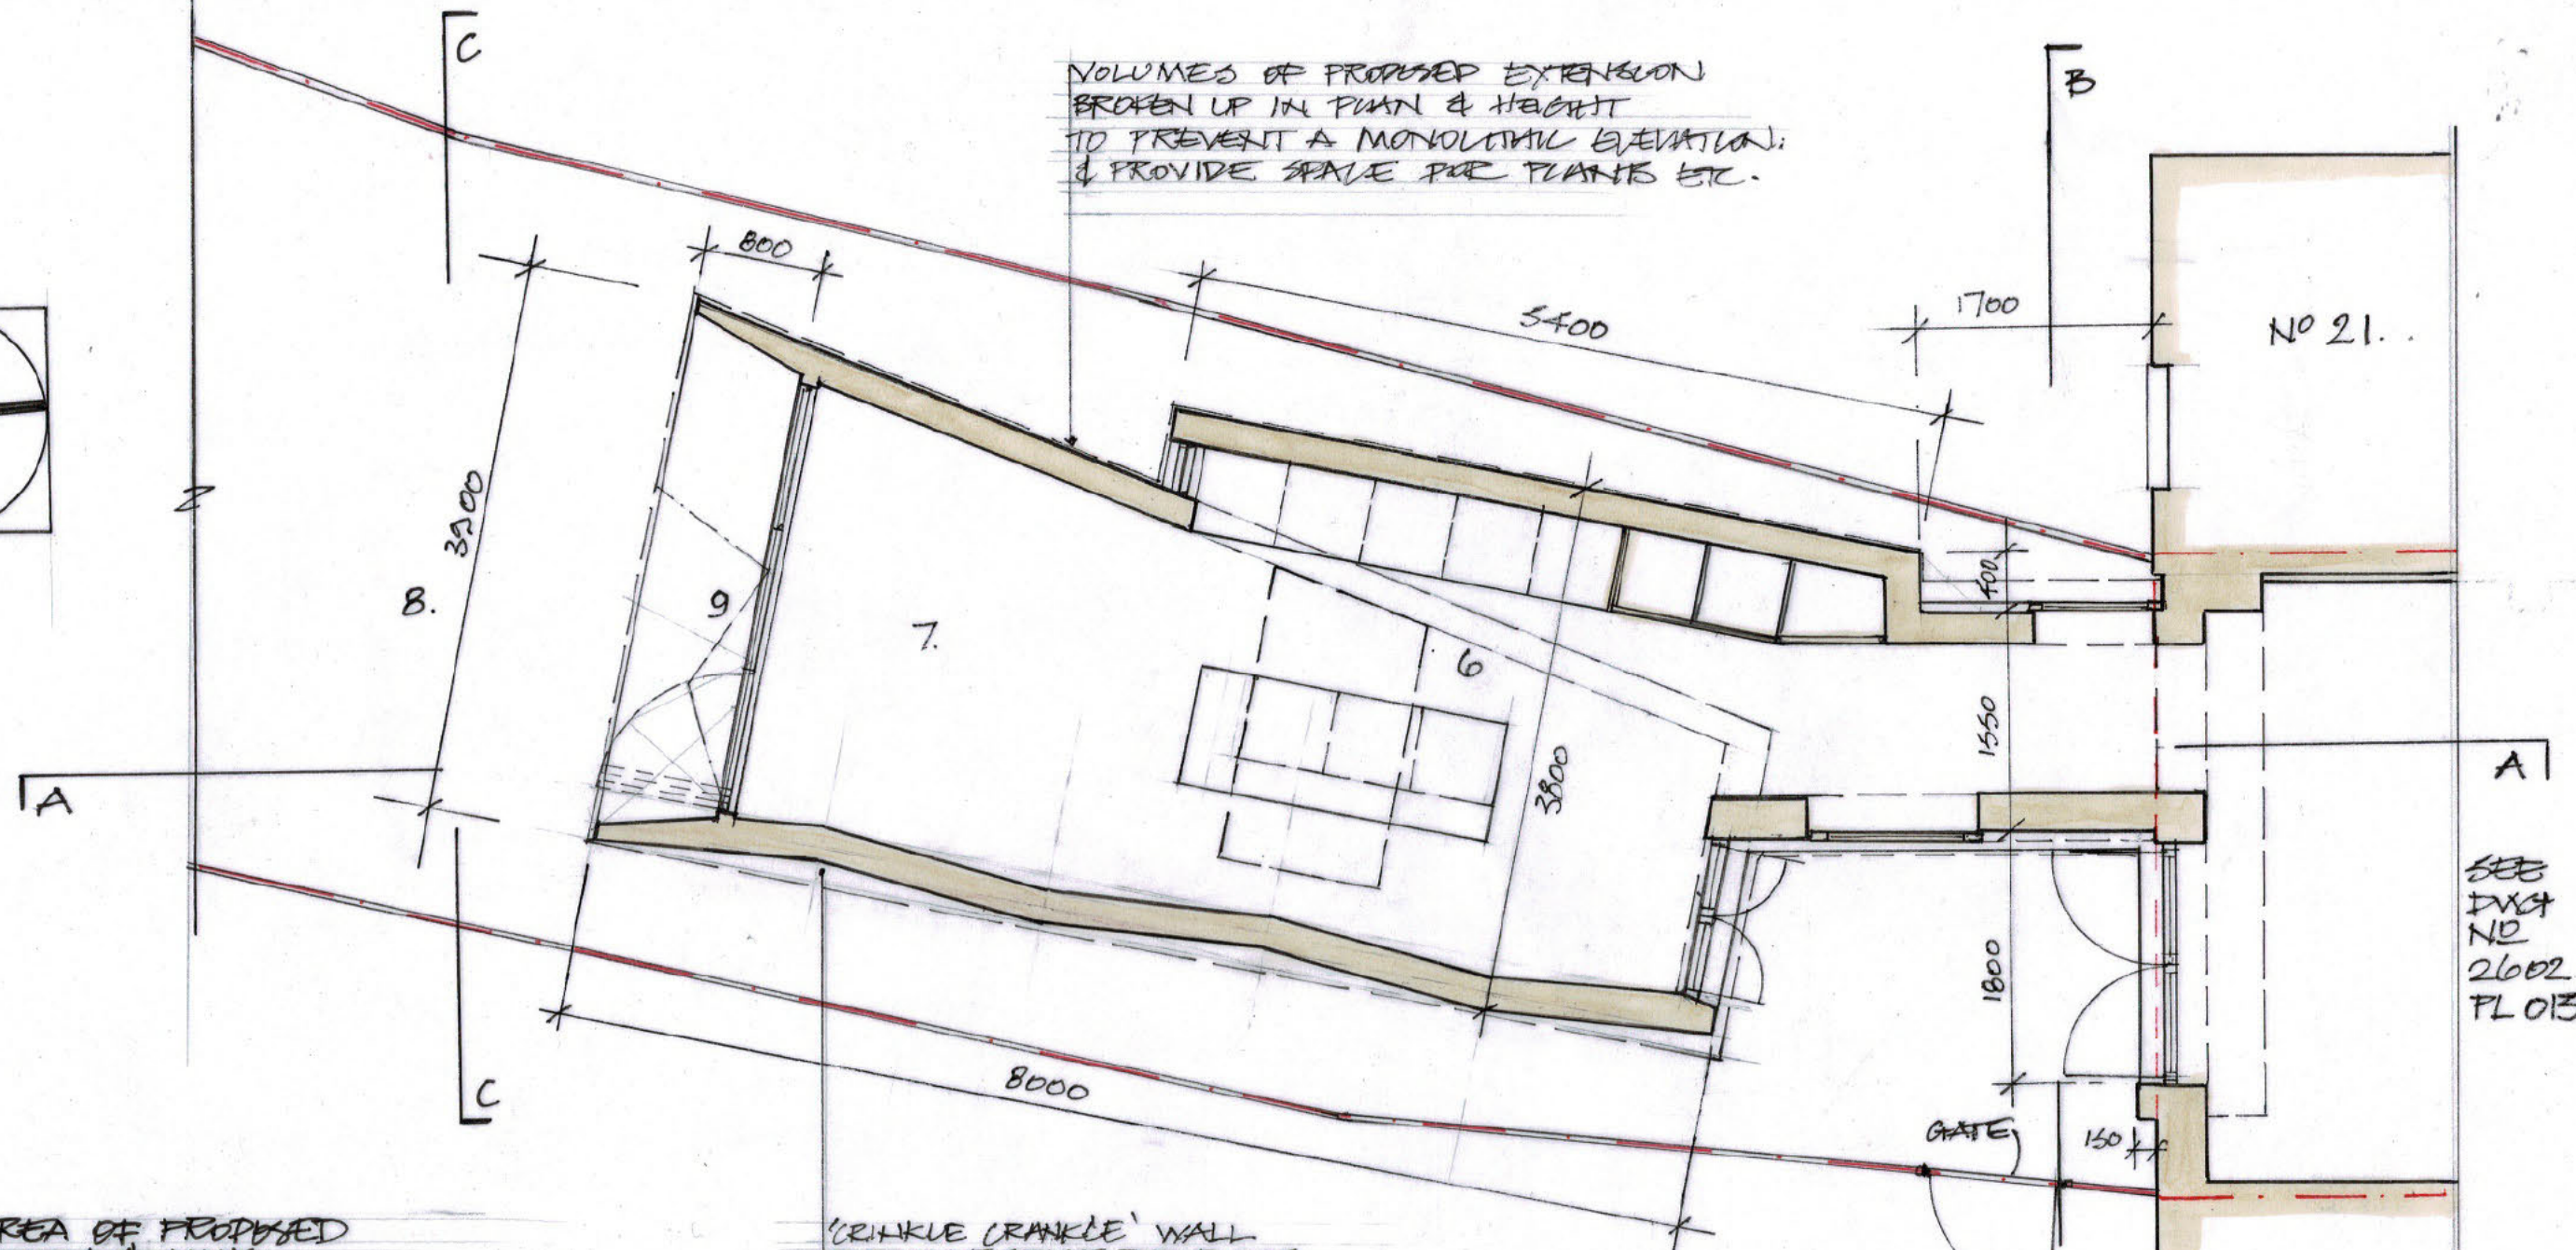


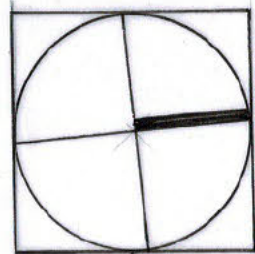

INTERNAL AREA OF PROPOSED
REAR EXTENSION & LINK
24.48 m².

'CRINKLE CRANKLE' WALL
TO PROVIDE SPACE FOR PLANTS
& CREATE 'SHADOW INTEREST'
UPON THE ELEVATION.

10 BILLINGSHURST ROAD.
RH12 3LB.

PROPOSED GROUND FLOOR PLAN
OF SINGLE STOREY EXTENSION.

0 0.5 1 2 3 4 M.

SCALE 1:50 @ A3.

MARCH 2026.

LOATES-TAYLOR
MA(RCA) RIBA.

- 6. KITCHEN.
- 7. DINING/LIVING.
- 8. GARDEN.
- 9. TRI FOLD DOORS.

EXISTING GARDEN ROOM.
TO NO 17 BILLINGSHURST RD.



BR. 2602 PL. 014