


VOLUMES OF NEW EXTENSION
BROKEN UP IN PLAN & HEIGHT
TO PREVENT A MONOLITHIC
ELEVATION. CLOSE TO
BOUNDARY FENCE.

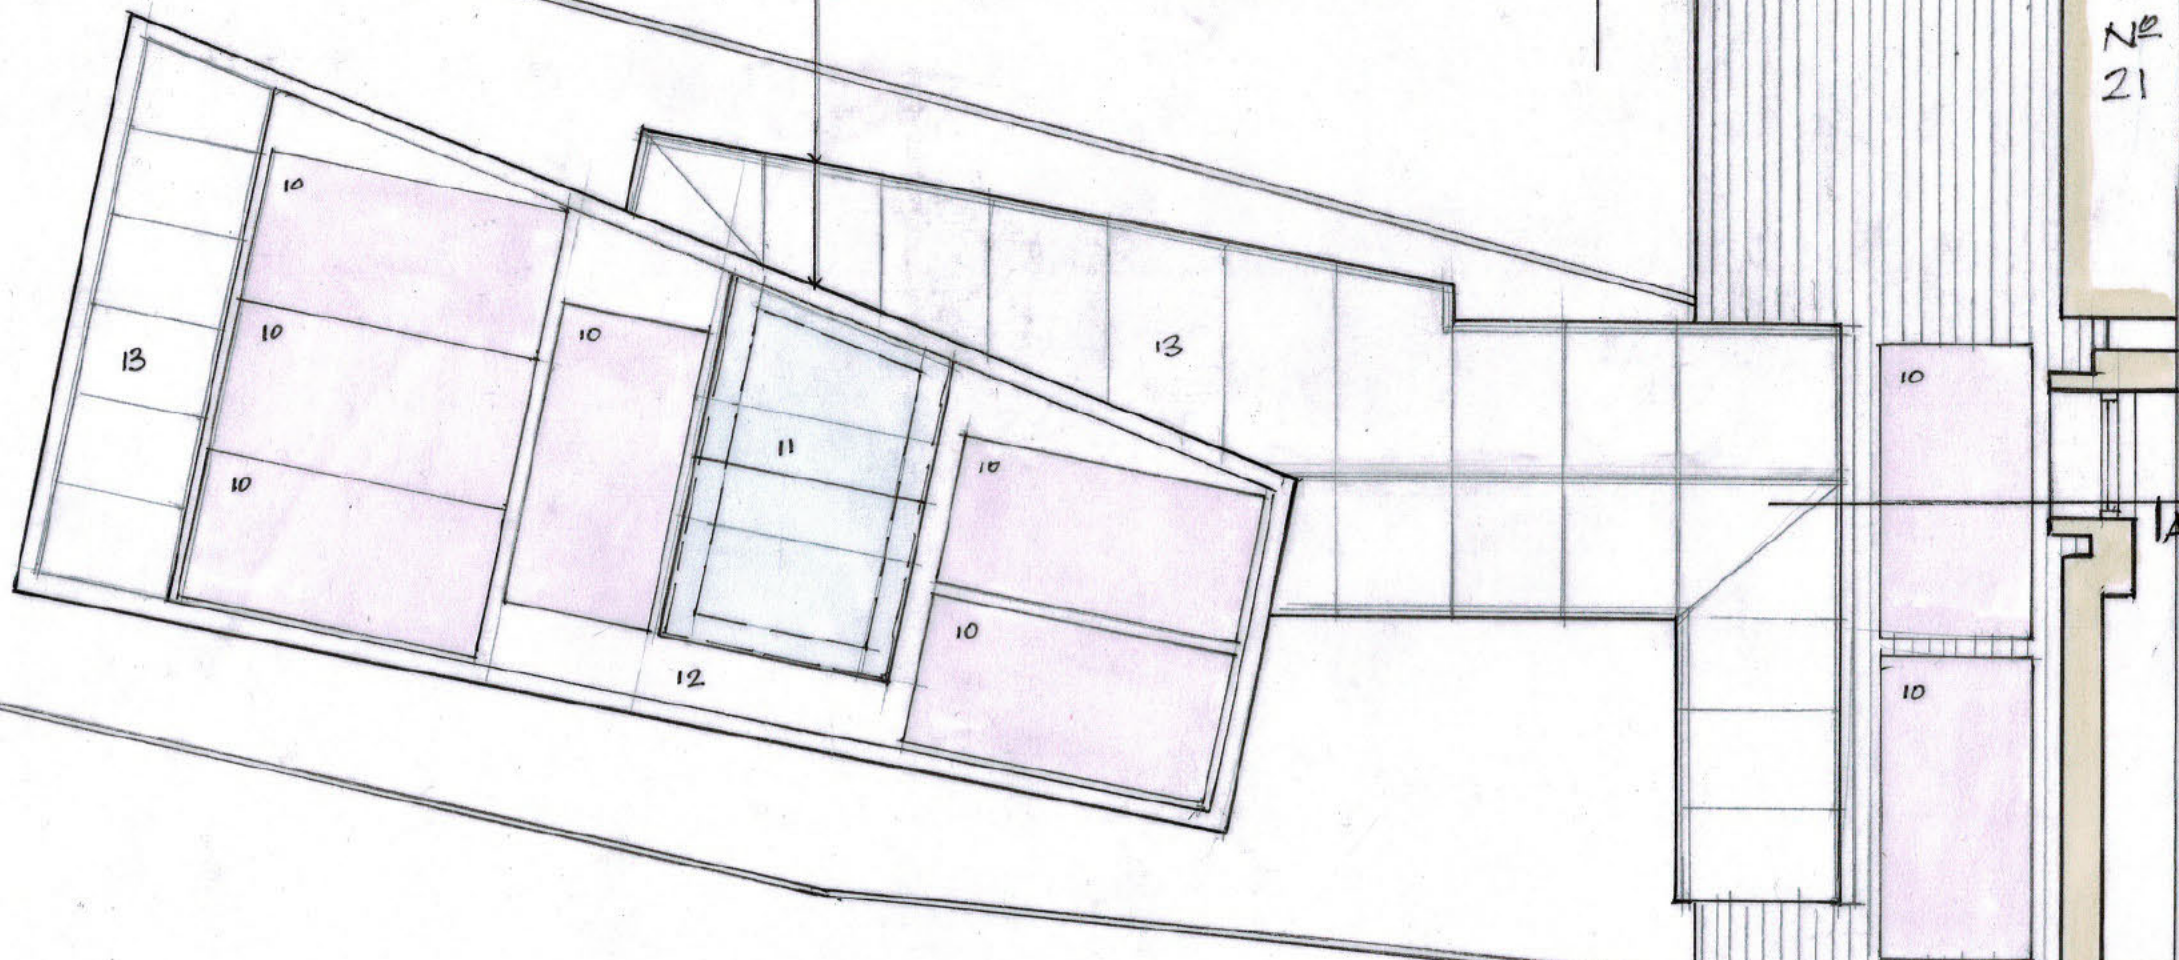

- 10. PHOTOVOLTAIC PANELS.
- 11. ROOF LIGHT
- 12. SINGLE MEMBRANE FLAT ROOF.
- 13. ZINC ROOF.

19 BILLINGSHURST ROAD
RH12 3LB

PROPOSED ROOF PLAN TO SINGLE
STOREY EXTENSION.

0 0.5 1 2 3 4 M.

SCALE 1:50 @ A3.

MARCH 2026.

LOATES-TAYLOR
MA(RGA) RIBA.



B.R. 2602 PL. 016

SEE DWG
NO
BR 2602
PL 015.