


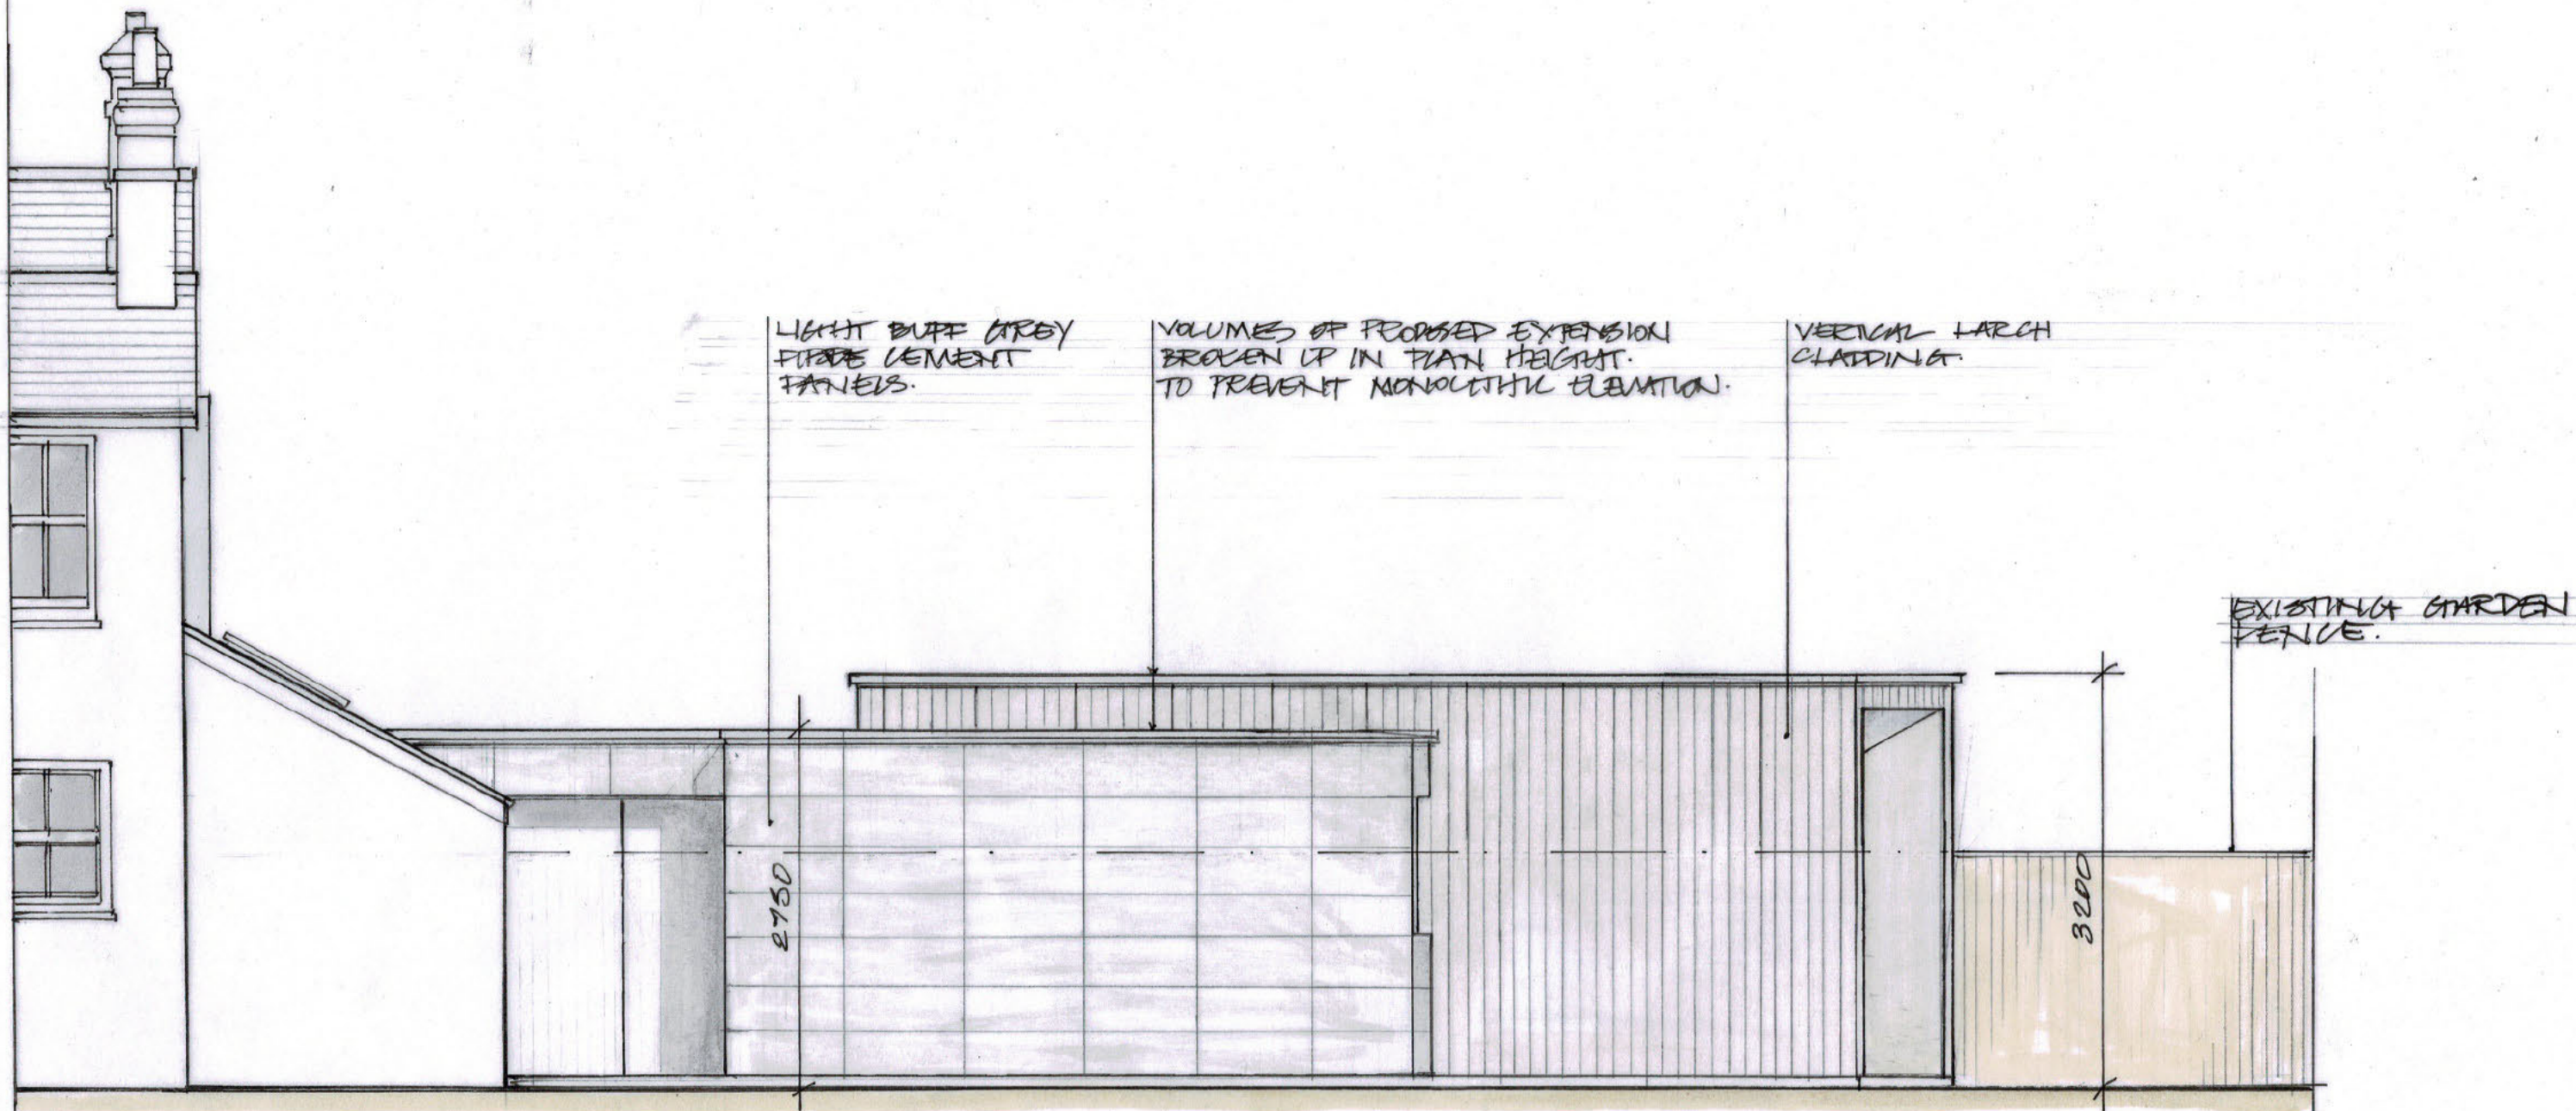

19 BILLINGSHURST ROAD.
RH12 3LB.

PROPOSED WEST ELEVATION OF
REAR EXTENSION.

SCALE 1:50 @ A3.

0 0.5 1 2 3 4 5 M.
MARCH 2026.

LOATES-TAYLOR.
MA(RCA) RIBA

