




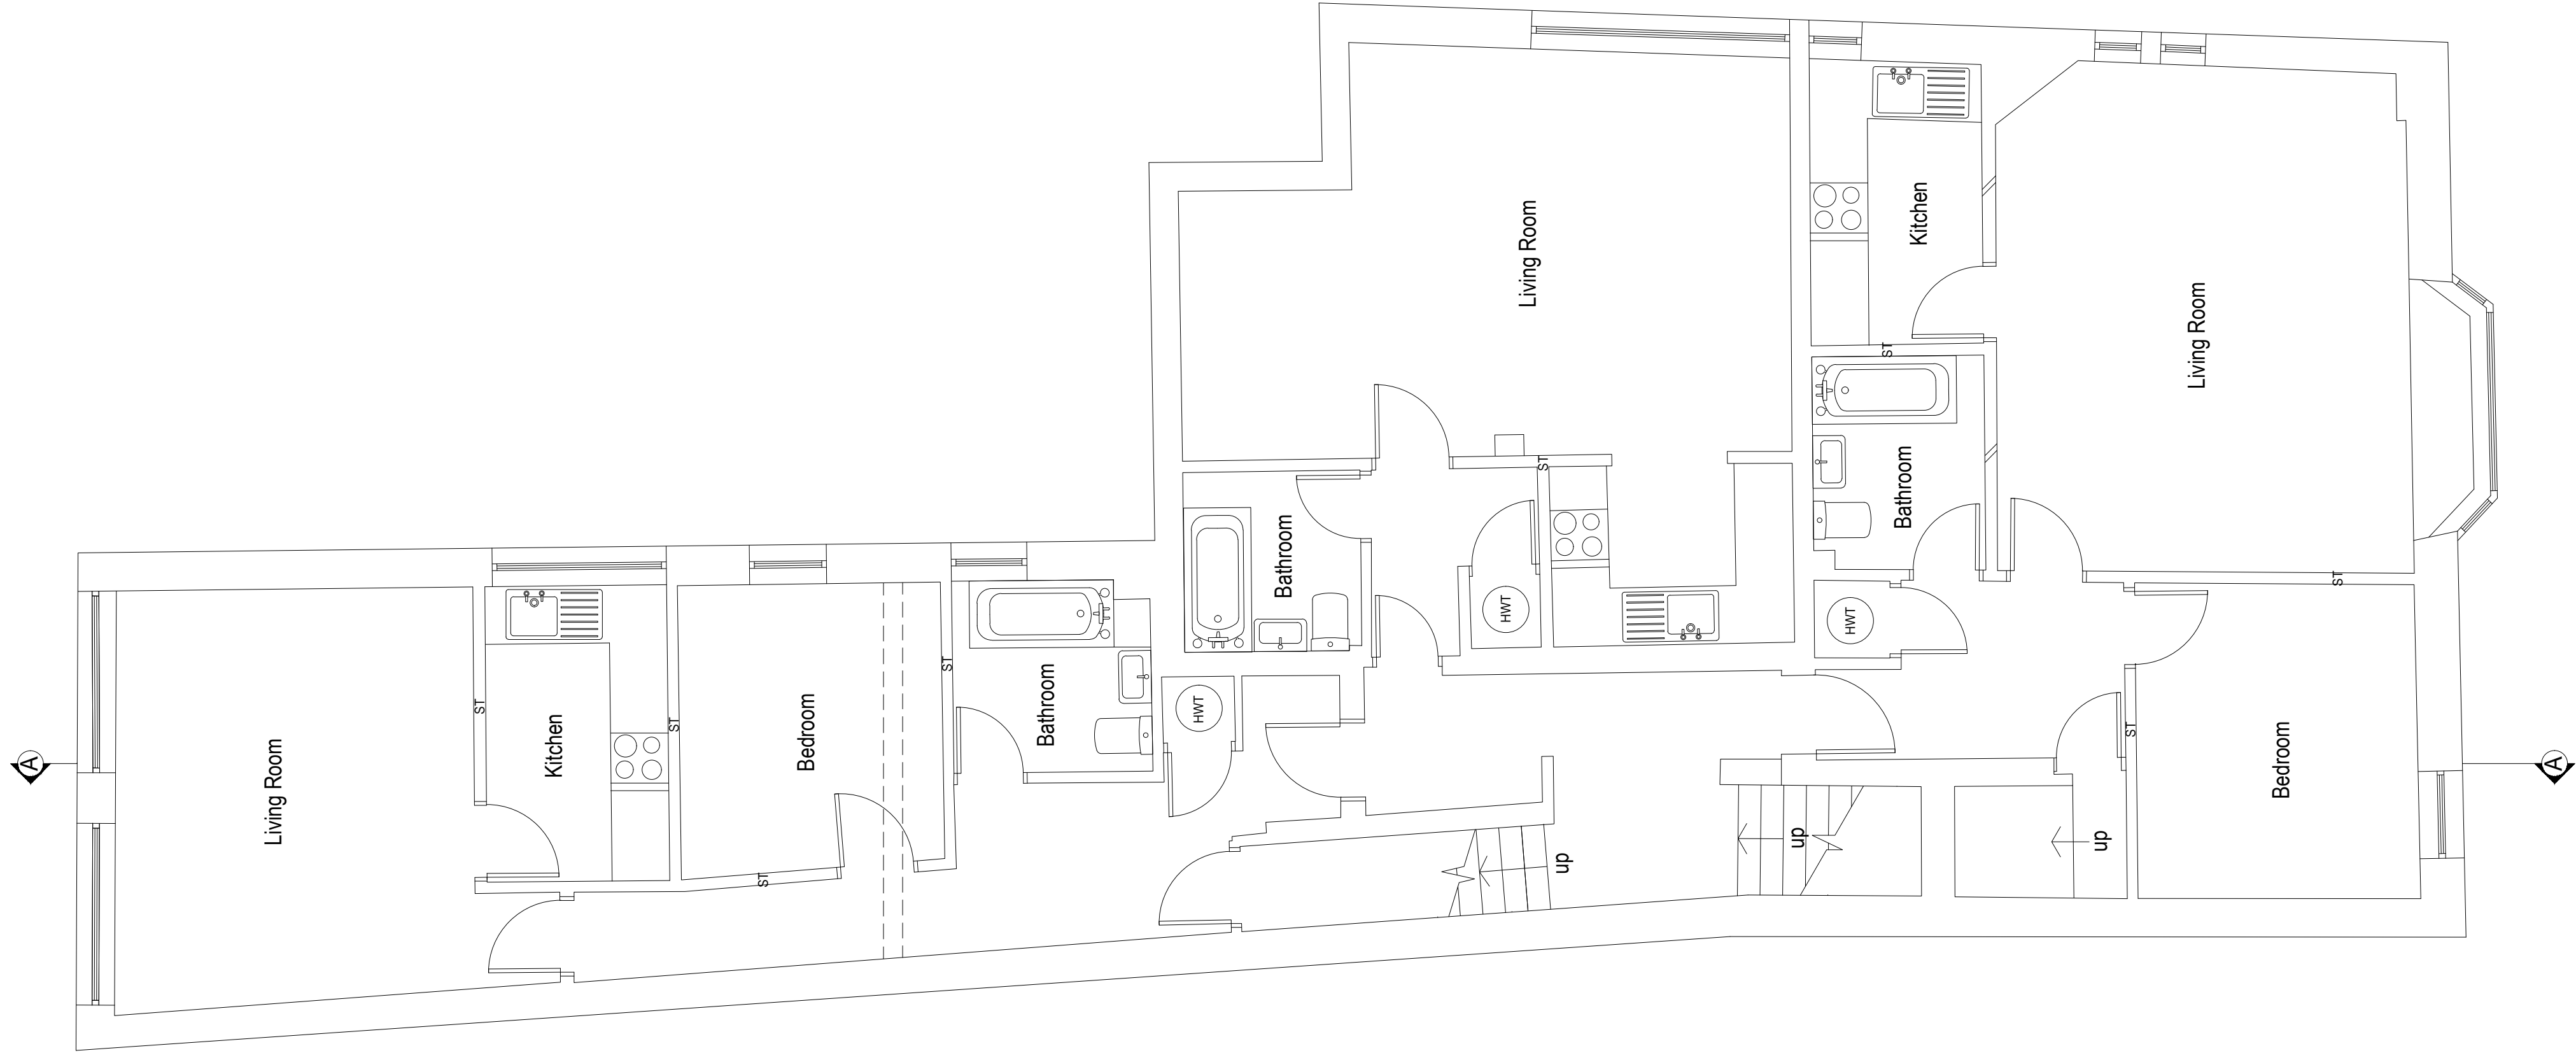


Existing First Floor Plan 1:50

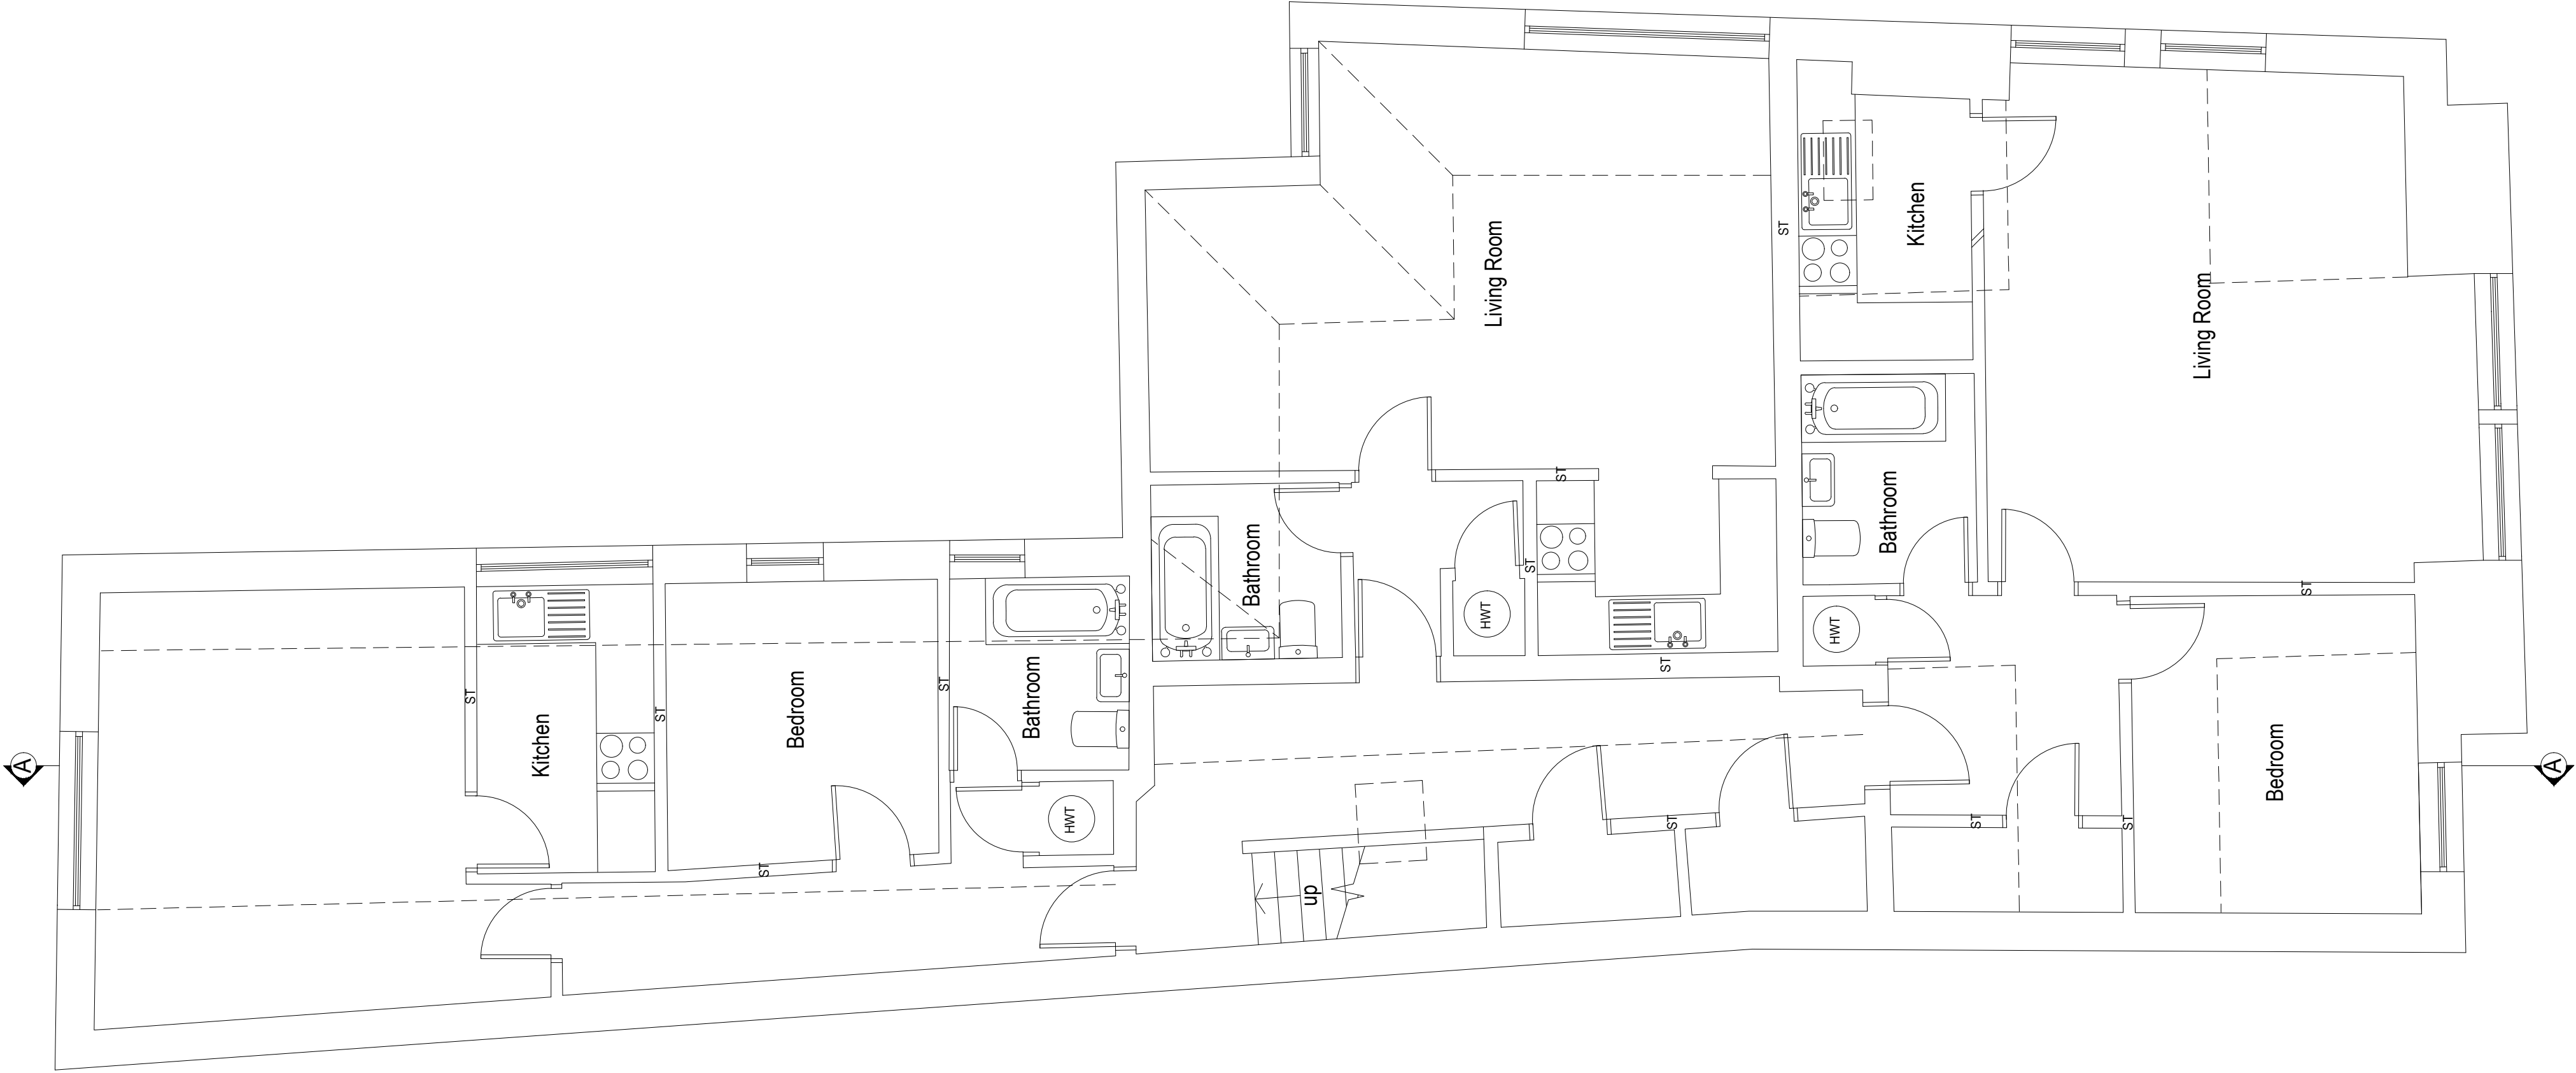

Existing Second Floor Plan 1:50

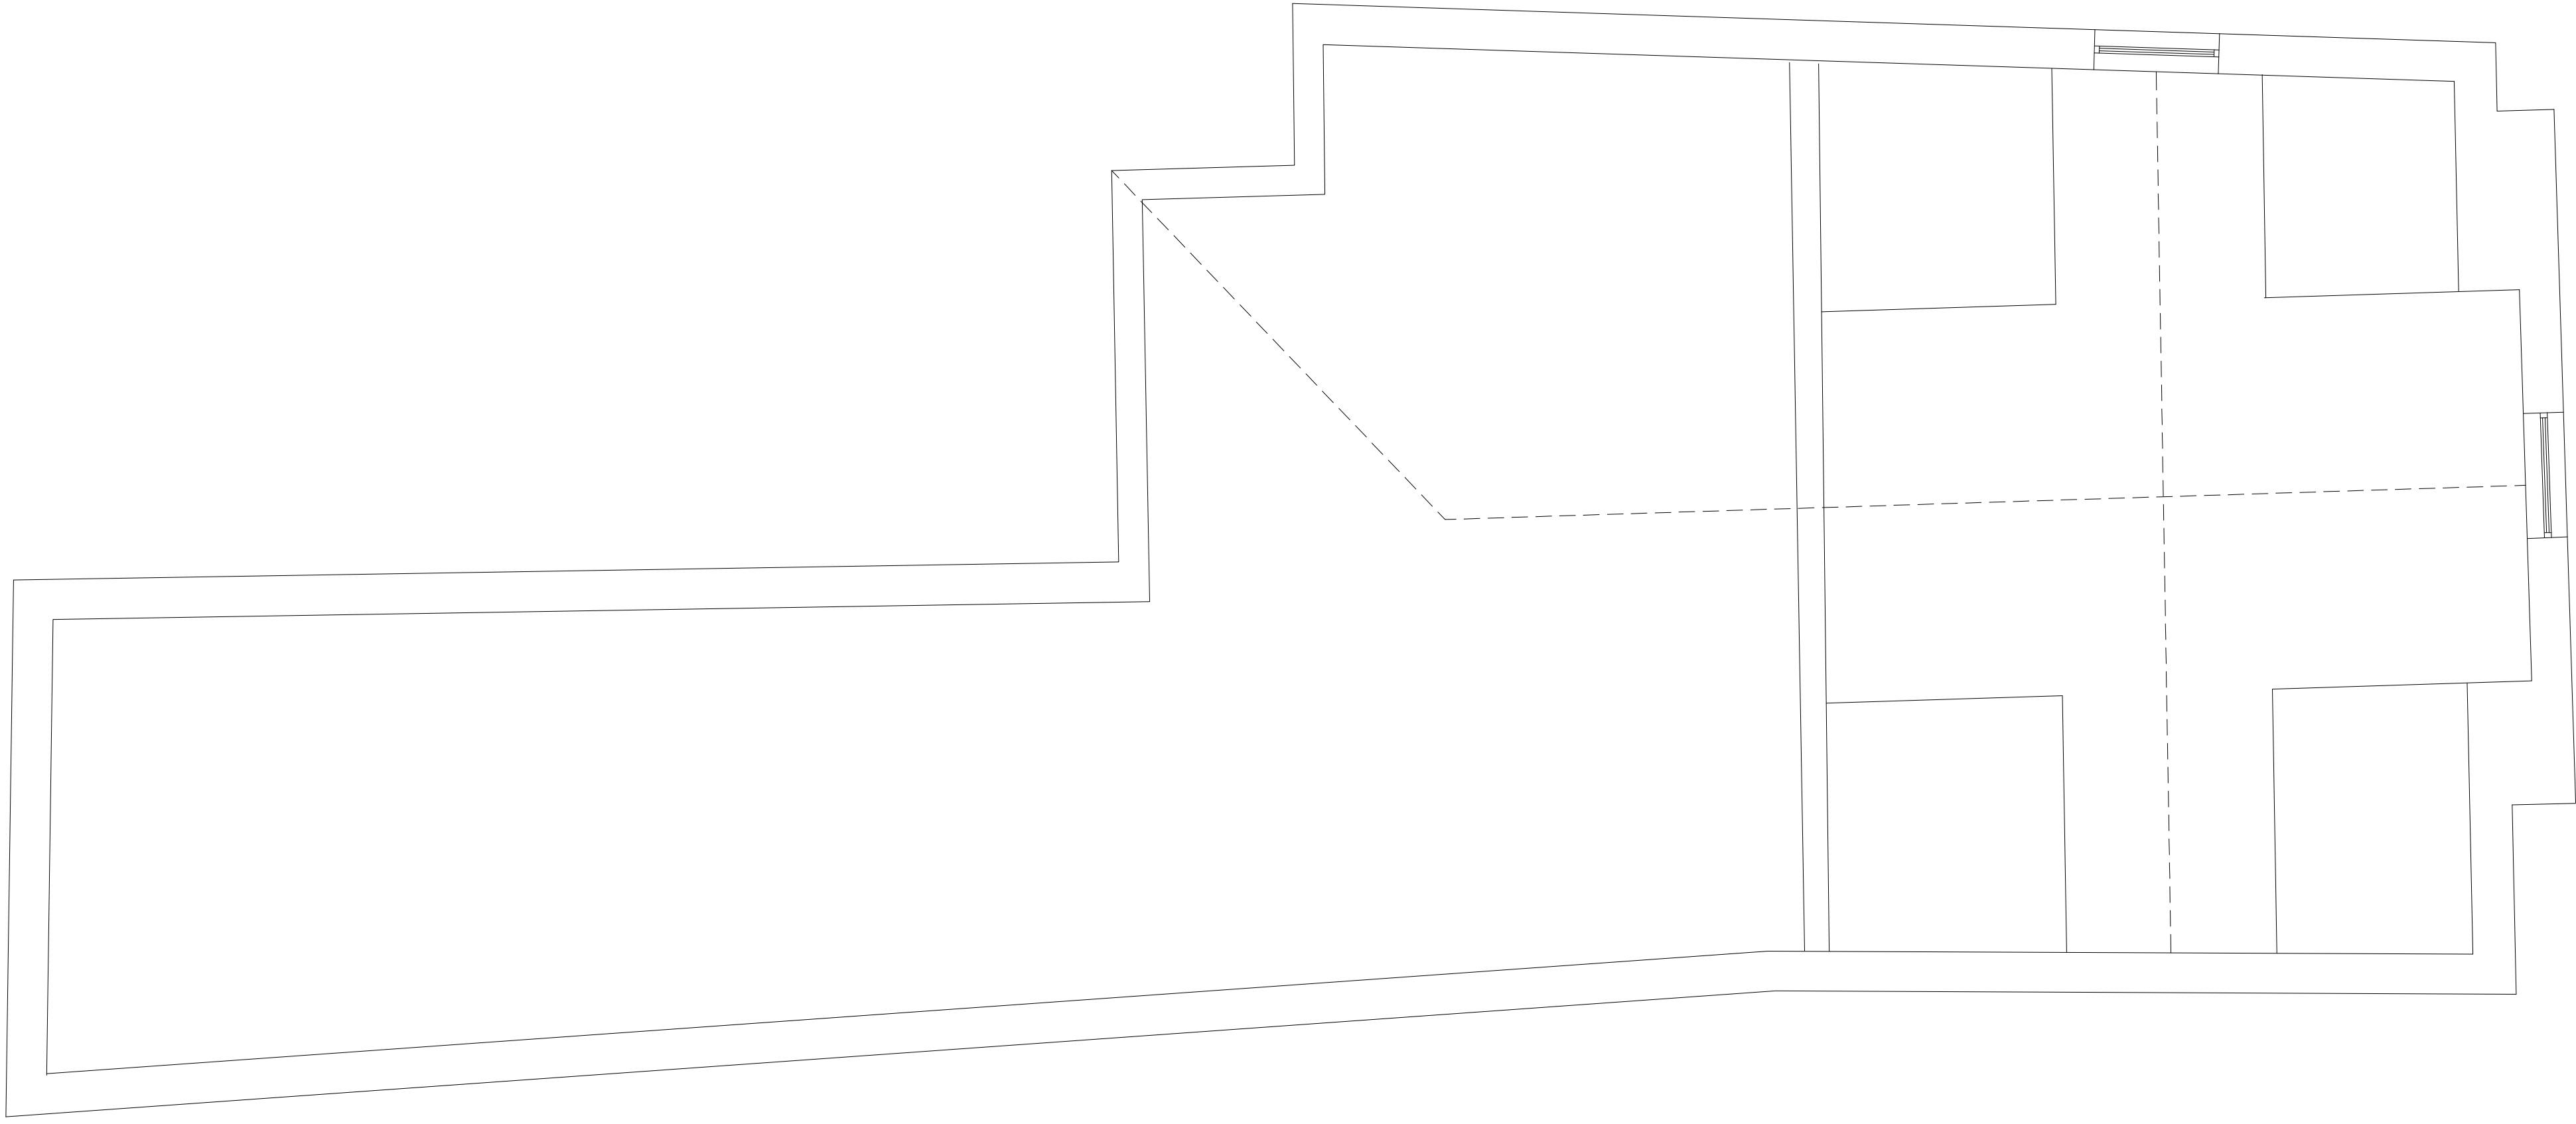

Existing Loft Plan 1:50

 

client	Apostolos Stakanakis
project	18 East Street Horsham West Sussex RH12 1HL
project ref	3143 Drawing No. 01
drawing title	Existing plans
drawn by	KL
date	July 25 scale 1:50@ A1
	www.bpmnet.co.uk info@bpmnet.co.uk