



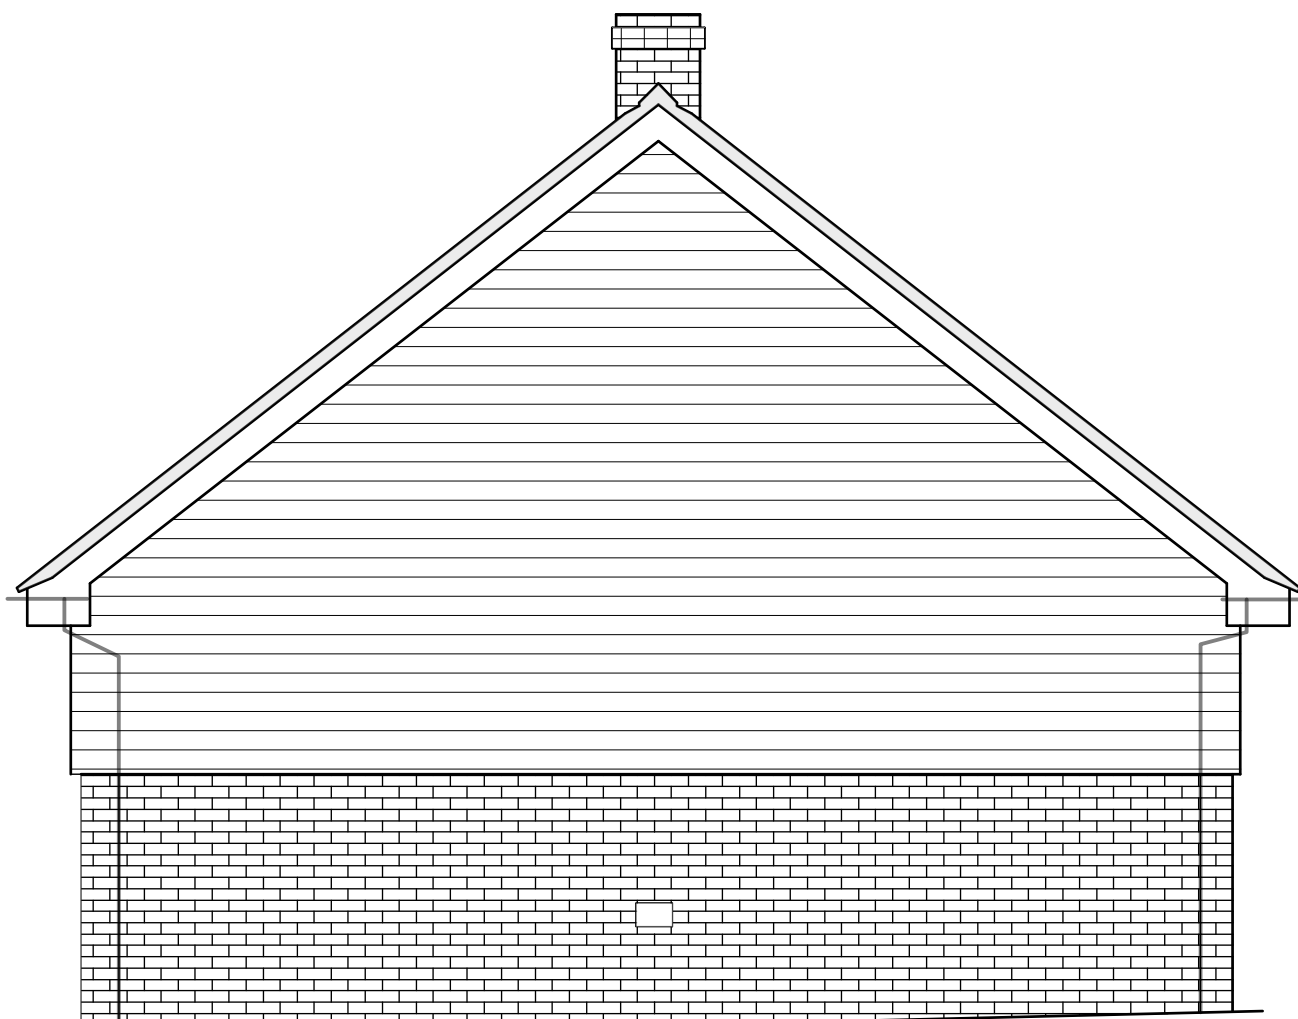

1 South elevation
Scale: 1:50

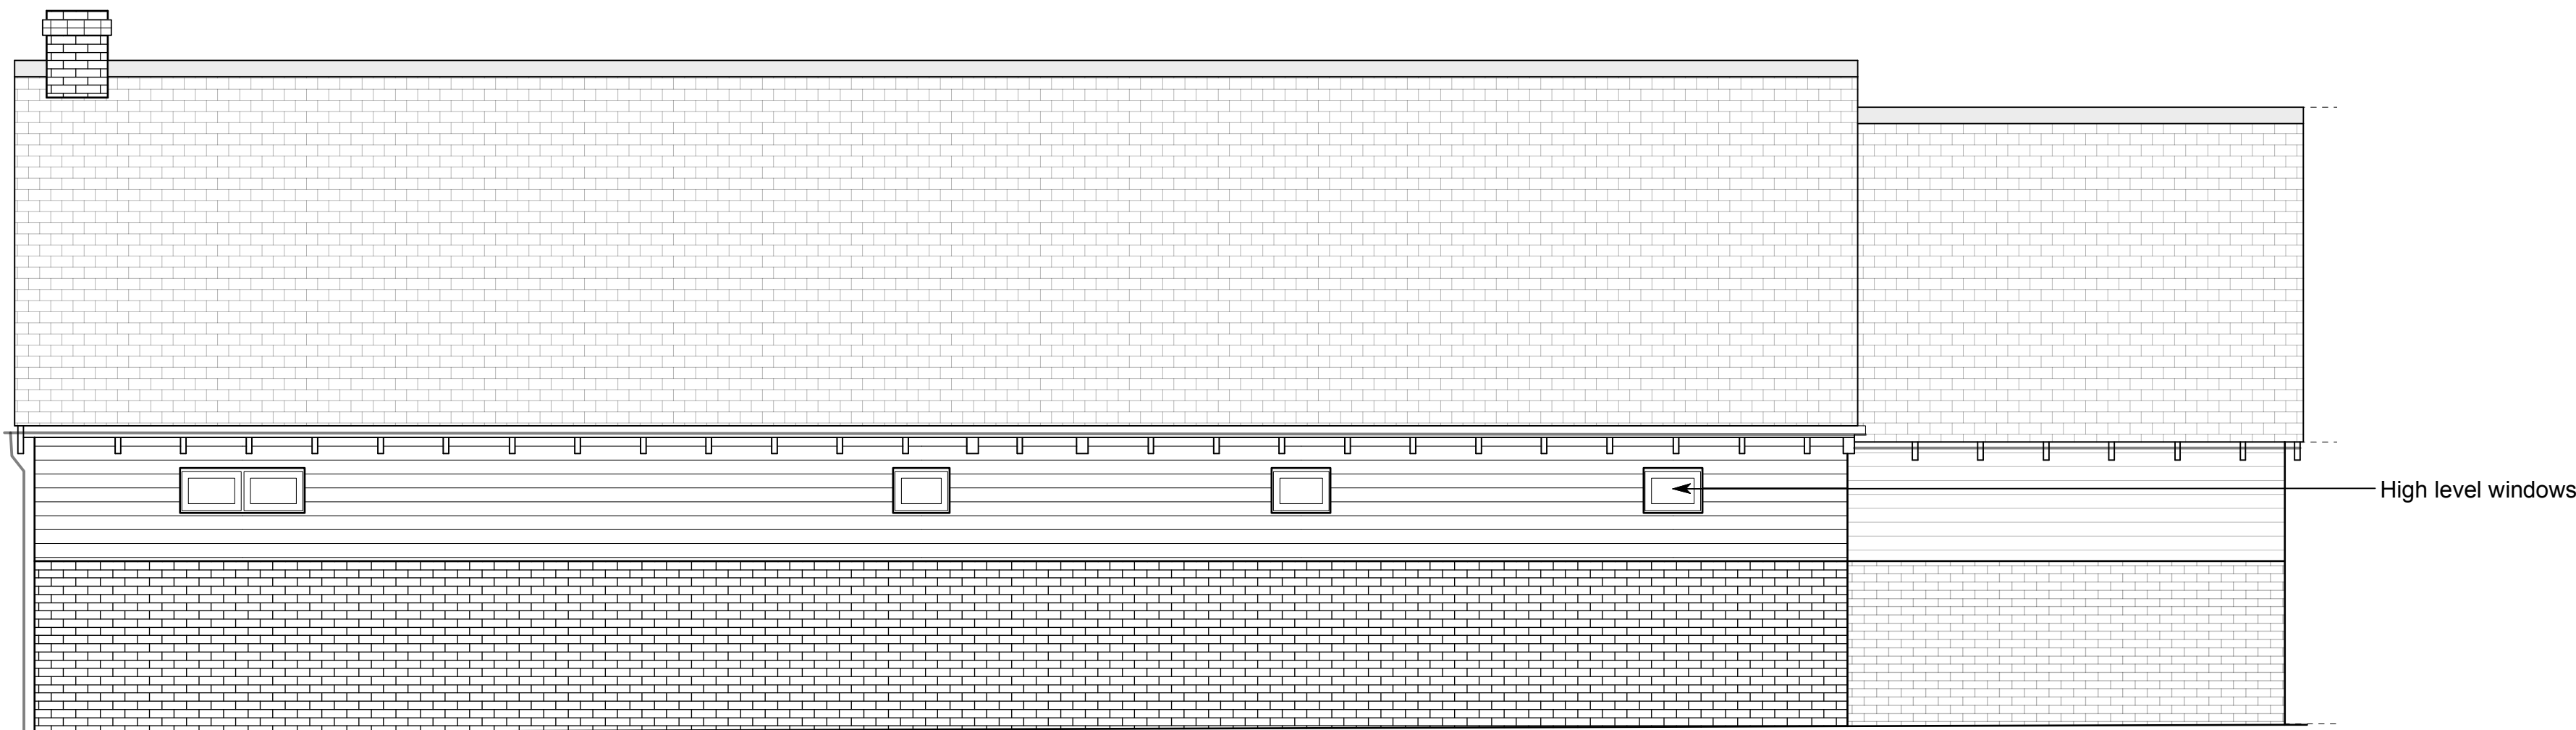

2 East elevation
Scale: 1:50



No.	Date	By	Revision Notes
P1	18/12/2025	KF	Issued for Planning
Note Although O.S. Coordinates may be shown on this plan the grid is to be treated as arbitrary. No scale factor has been applied to the survey therefore the any coordinates shown are not true O.S. Coordinates. All dimensions to be checked on site			
rt Roberts & Treguer 29 Clerkenwell Green London EC1R 0DU © Roberts and Treguer Ltd			
Client Hope Farm, The Haven Near Billingshurst RH14 9BN			
Project Title Hope Farm			
Sheet Title Grooms Cottage: Existing elevations (2/2)			
Drawn By AC		Project ID 2201	
Reviewed By KF		Scale 1:50 @ A1	
Date 24/09/2025		Sheet No. 2201-DR-GC-01-201-P1	