


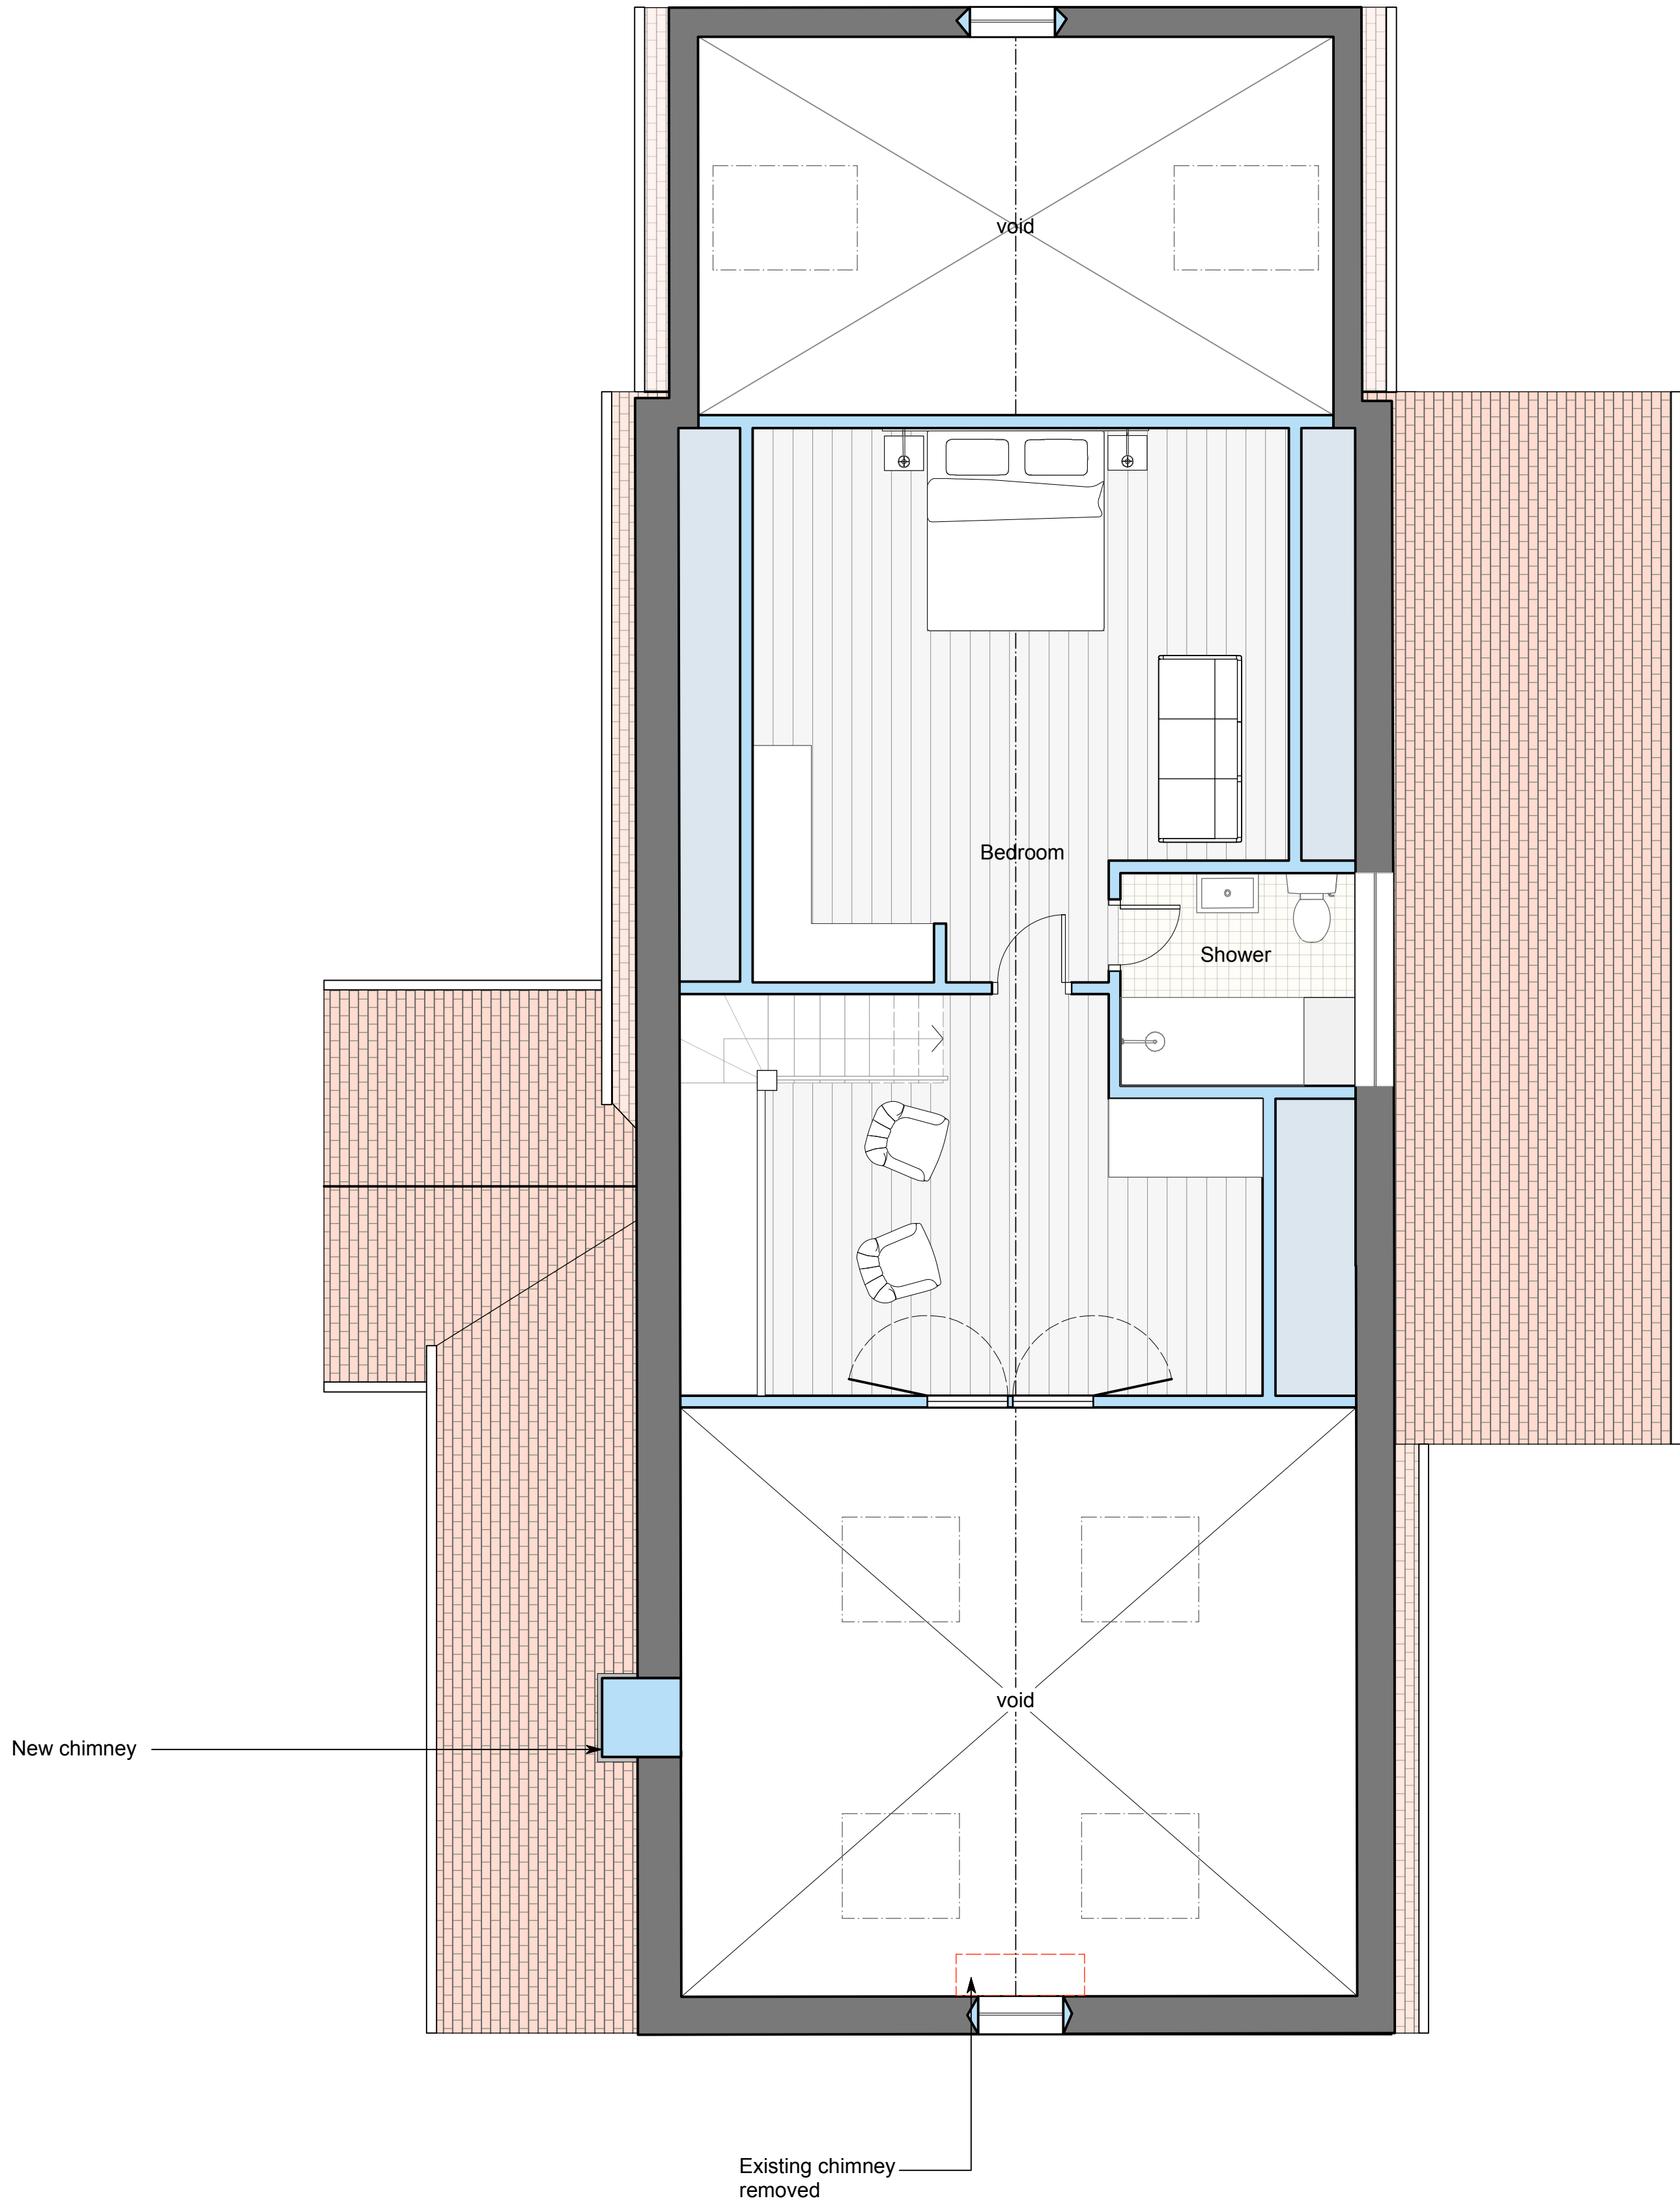

1 Proposed first floor plan
Scale: 1:50



Key

Existing structure


Proposed structure

Demolition

No.	Date	By	Revision Notes
P1	18/12/2025	KF	Issued for Planning

Note

Although O.S. Coordinates may be shown on this plan the grid is to be treated as arbitrary. No scale factor has been applied to the survey therefore the any coordinates shown are not true O.S. Coordinates.
All dimensions to be checked on site

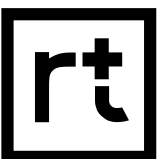

Roberts & Treguer
29 Clerkenwell Green
London
EC1R 0DU
© Roberts and Treguer Ltd

Client

Hope Farm, The Haven
Near Billingshurst
RH14 9BN

Project Title

Hope Farm

Sheet Title

Grooms Cottage: Proposed first floor plan

Drawn By	AC	Project ID	2201
Reviewed By	KF	Scale	1:50 @ A1
Date	24/09/2025	Sheet No.	2201-DR-GC-05-101-P1