


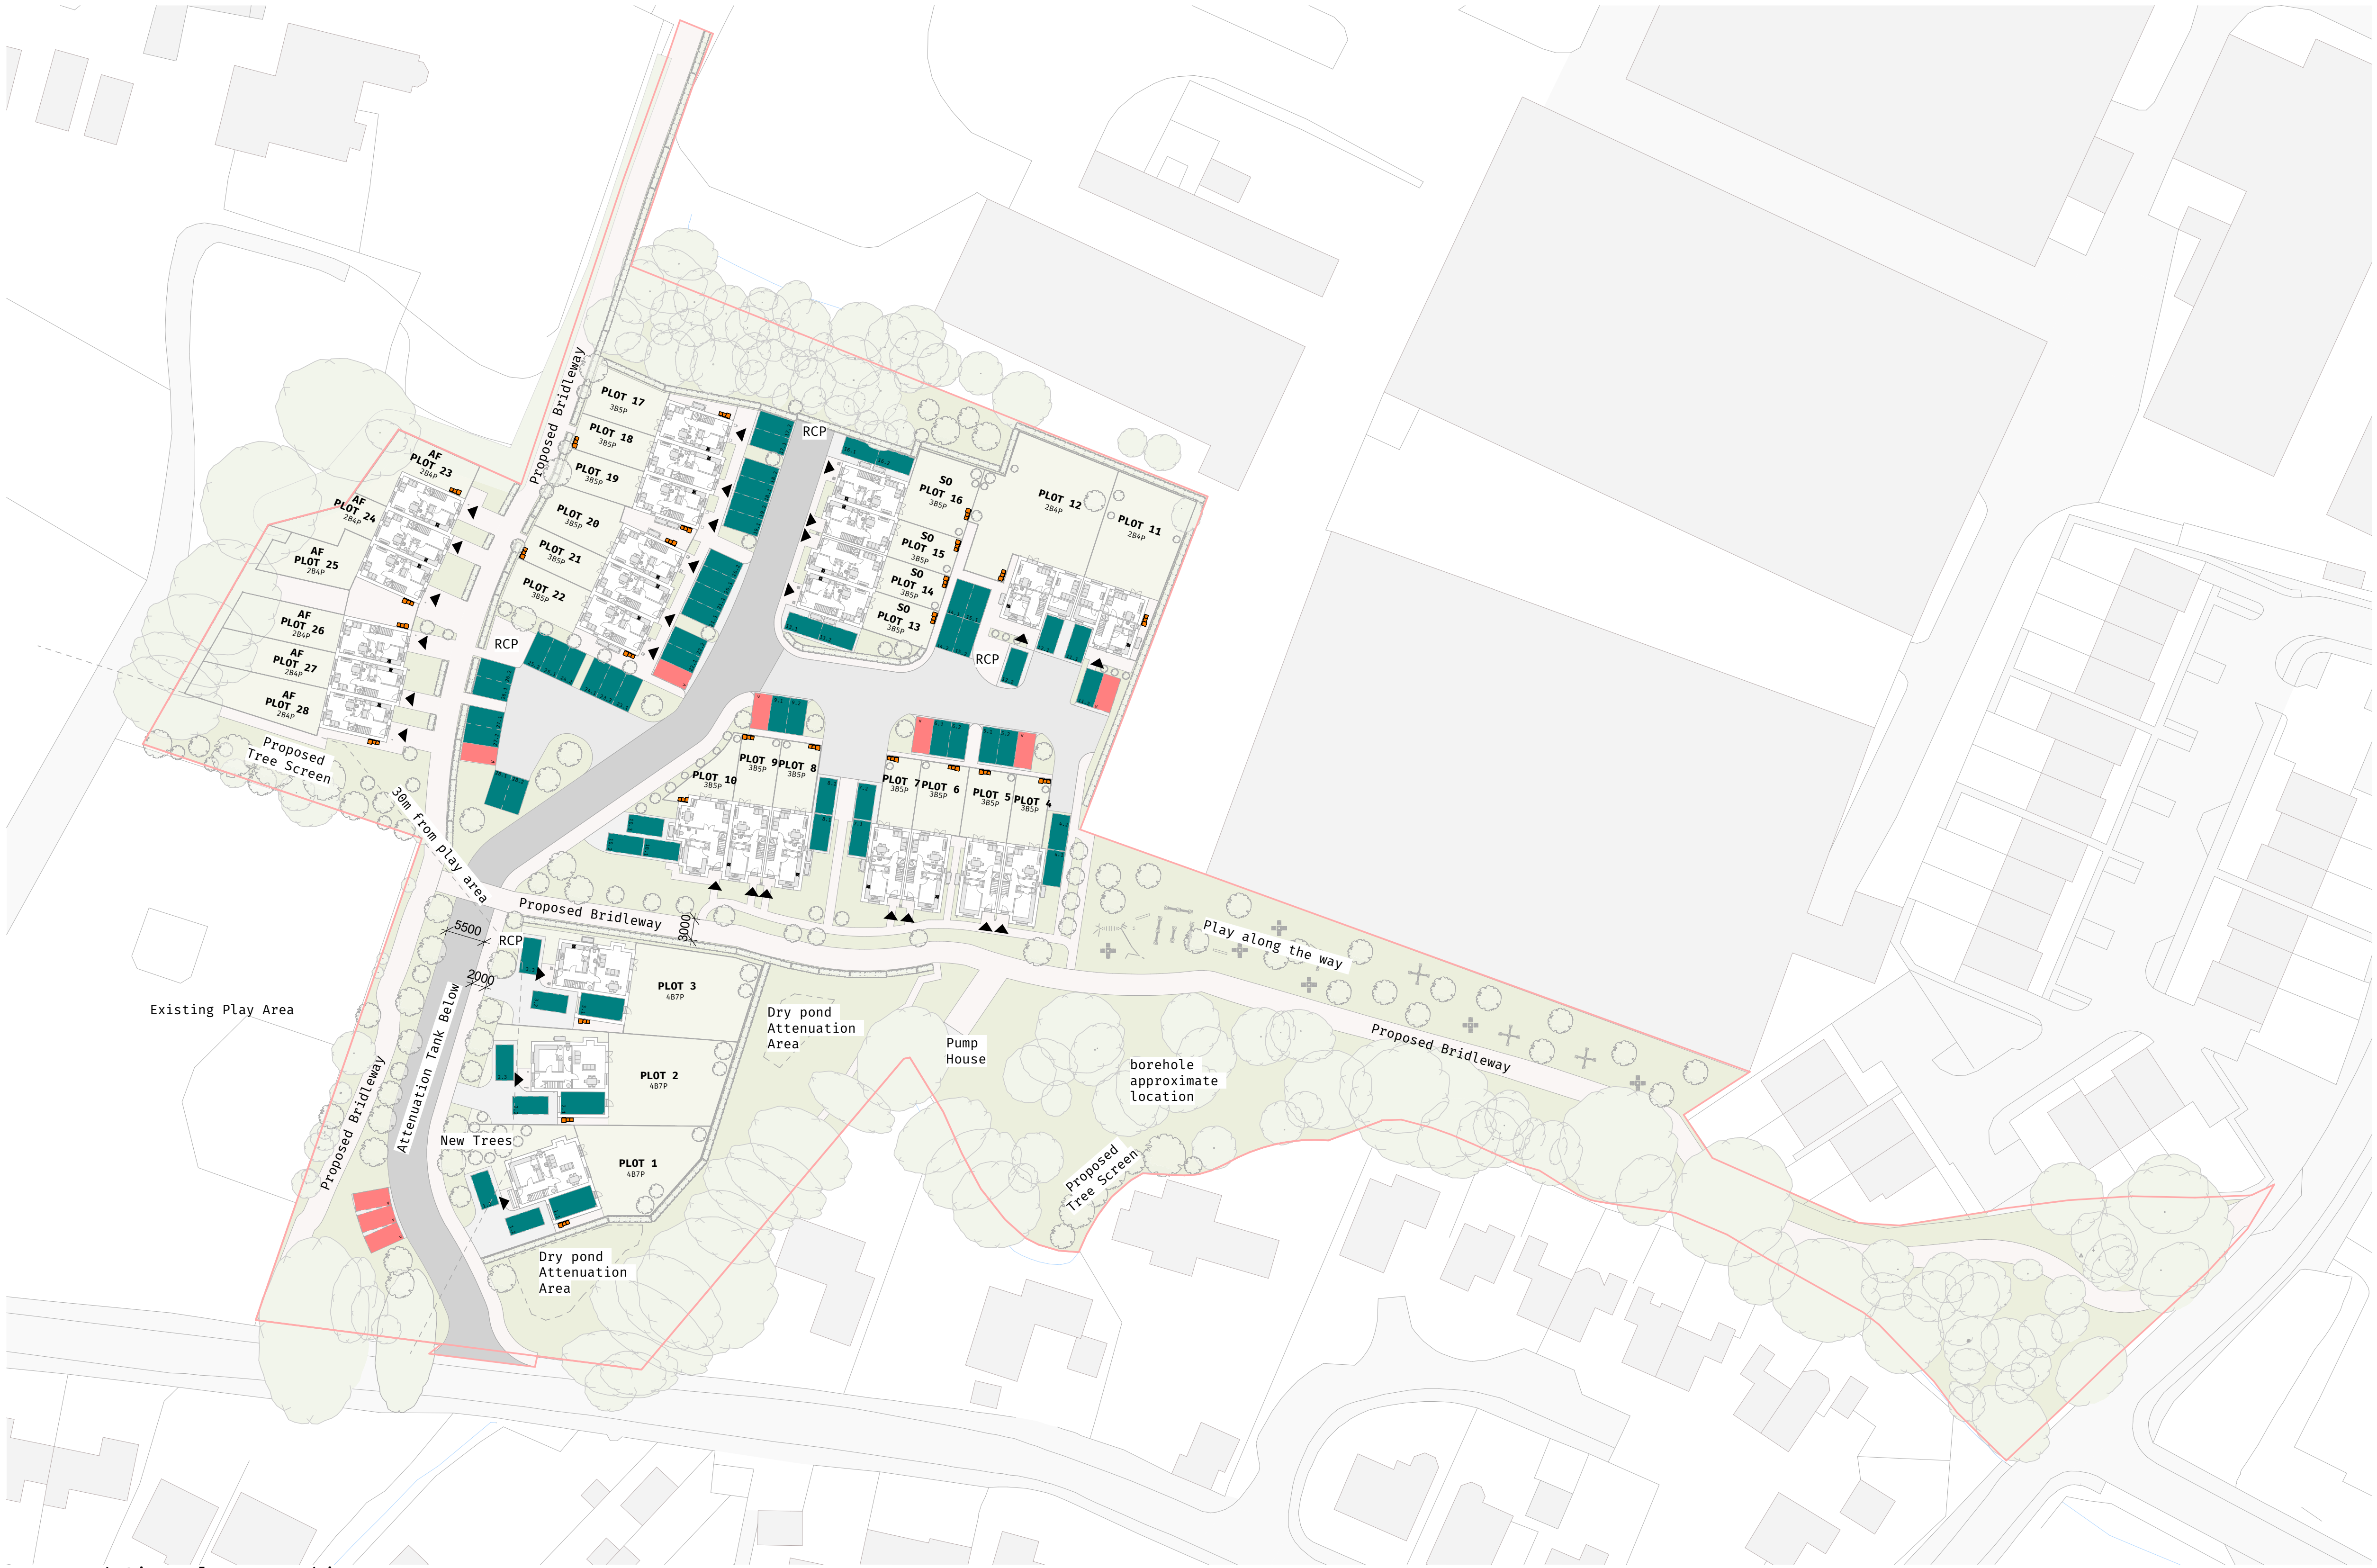

Proposed Site Plan - Parking
1 : 500

Key :

- Designated Visitor Parking Spaces

- Parking Spaces

- Bin Zone (3 Bins per House)


Parking

Dwellings - 58 Spaces

Garage - 3 Spaces

Designated Visitor - 9 Spaces

Total - 70 Spaces

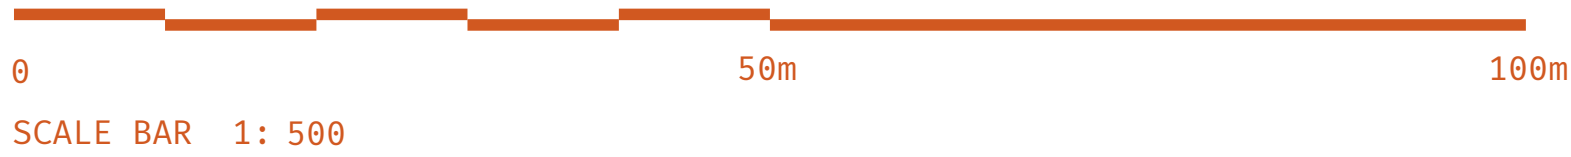

Rev	Date	Revision Comment	By
A	26 01 29	Planning Issue	sk

GENERAL NOTE:
SETTING OUT TO BE AGREED ON SITE WITH THE PROJECT SUPERVISOR. ALL DIMENSIONS TO BE CHECKED ON SITE BY THE GENERAL CONTRACTOR. DISCREPANCIES TO BE REPORTED IMMEDIATELY TO THE PROJECT SUPERVISOR.

**Proposed Site Plan
Car Parking**
Drawn by: **SK** Checked by: **DG**
Scale: **1 : 500@ A1**

High Bar Lane Ltd
Land at High Bar Lane,
Thakeham, West Sussex

**High Bar Lane
Thakeham**

**25-2125
102 A**

Mitchell Evans
90 / Meadow
Godalming
GU7 3HY
01483 453 453

