



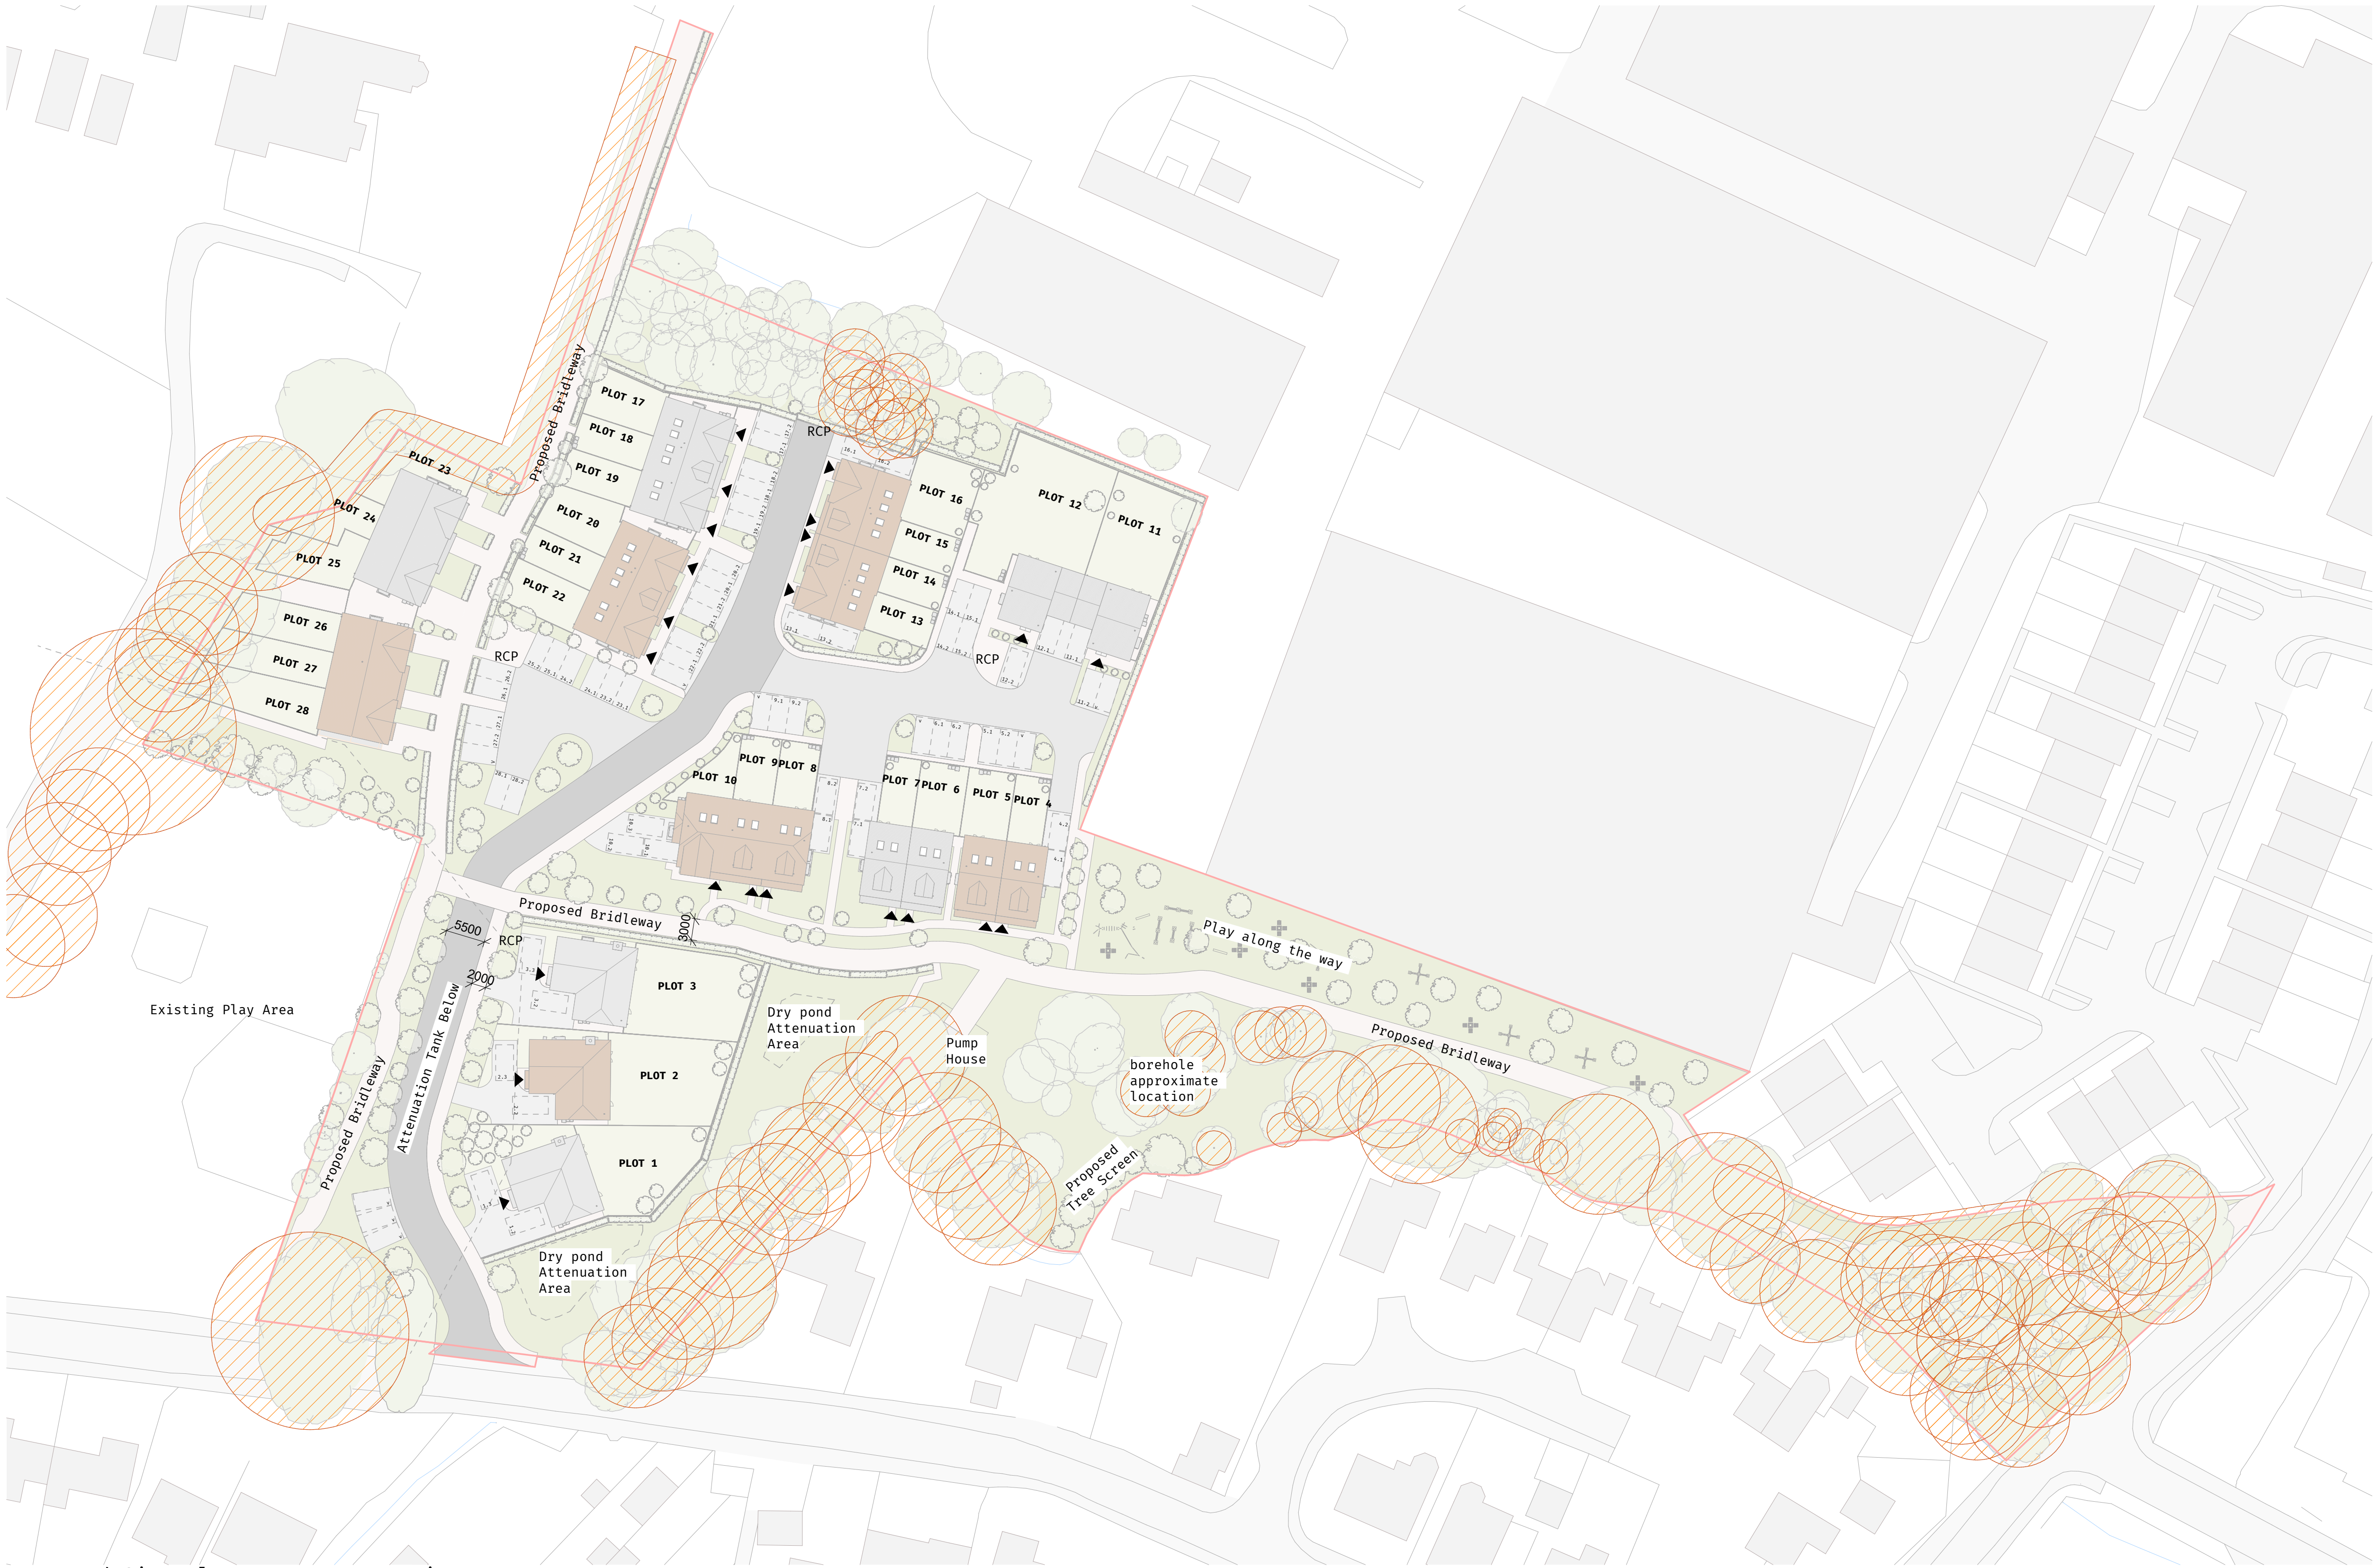

Key :

 - Tree Protection Zone

Proposed Site Plan - Tree Protection
1 : 500

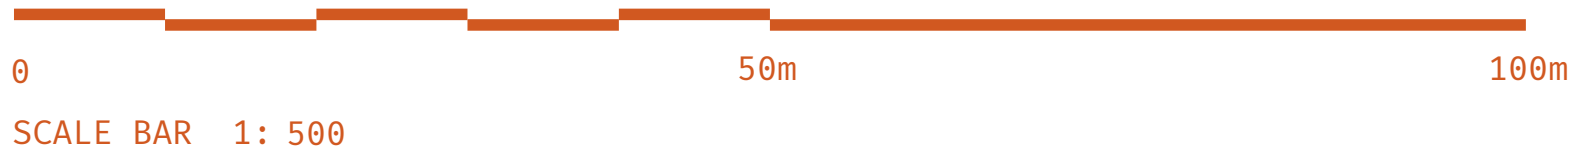

Rev	Date	Revision Comment	By
A	26 01 29	Planning Issue	sk

GENERAL NOTE:
SETTING OUT TO BE AGREED ON SITE WITH THE PROJECT SUPERVISOR. ALL DIMENSIONS TO BE CHECKED ON SITE BY THE GENERAL CONTRACTOR. DISCREPANCIES TO BE REPORTED IMMEDIATELY TO THE PROJECT SUPERVISOR.

**Proposed Site Plan
Tree Protection**
Drawn by: **SK** Checked by: **DG**
Scale: **1 : 500@ A1**

High Bar Lane Ltd
Land at High Bar Lane,
Thakeham, West Sussex

**High Bar Lane
Thakeham**

**25-2125
103 A**

Mitchell Evans
90 / Meadow
Godalming
GU7 3HY
01483 453 453

