


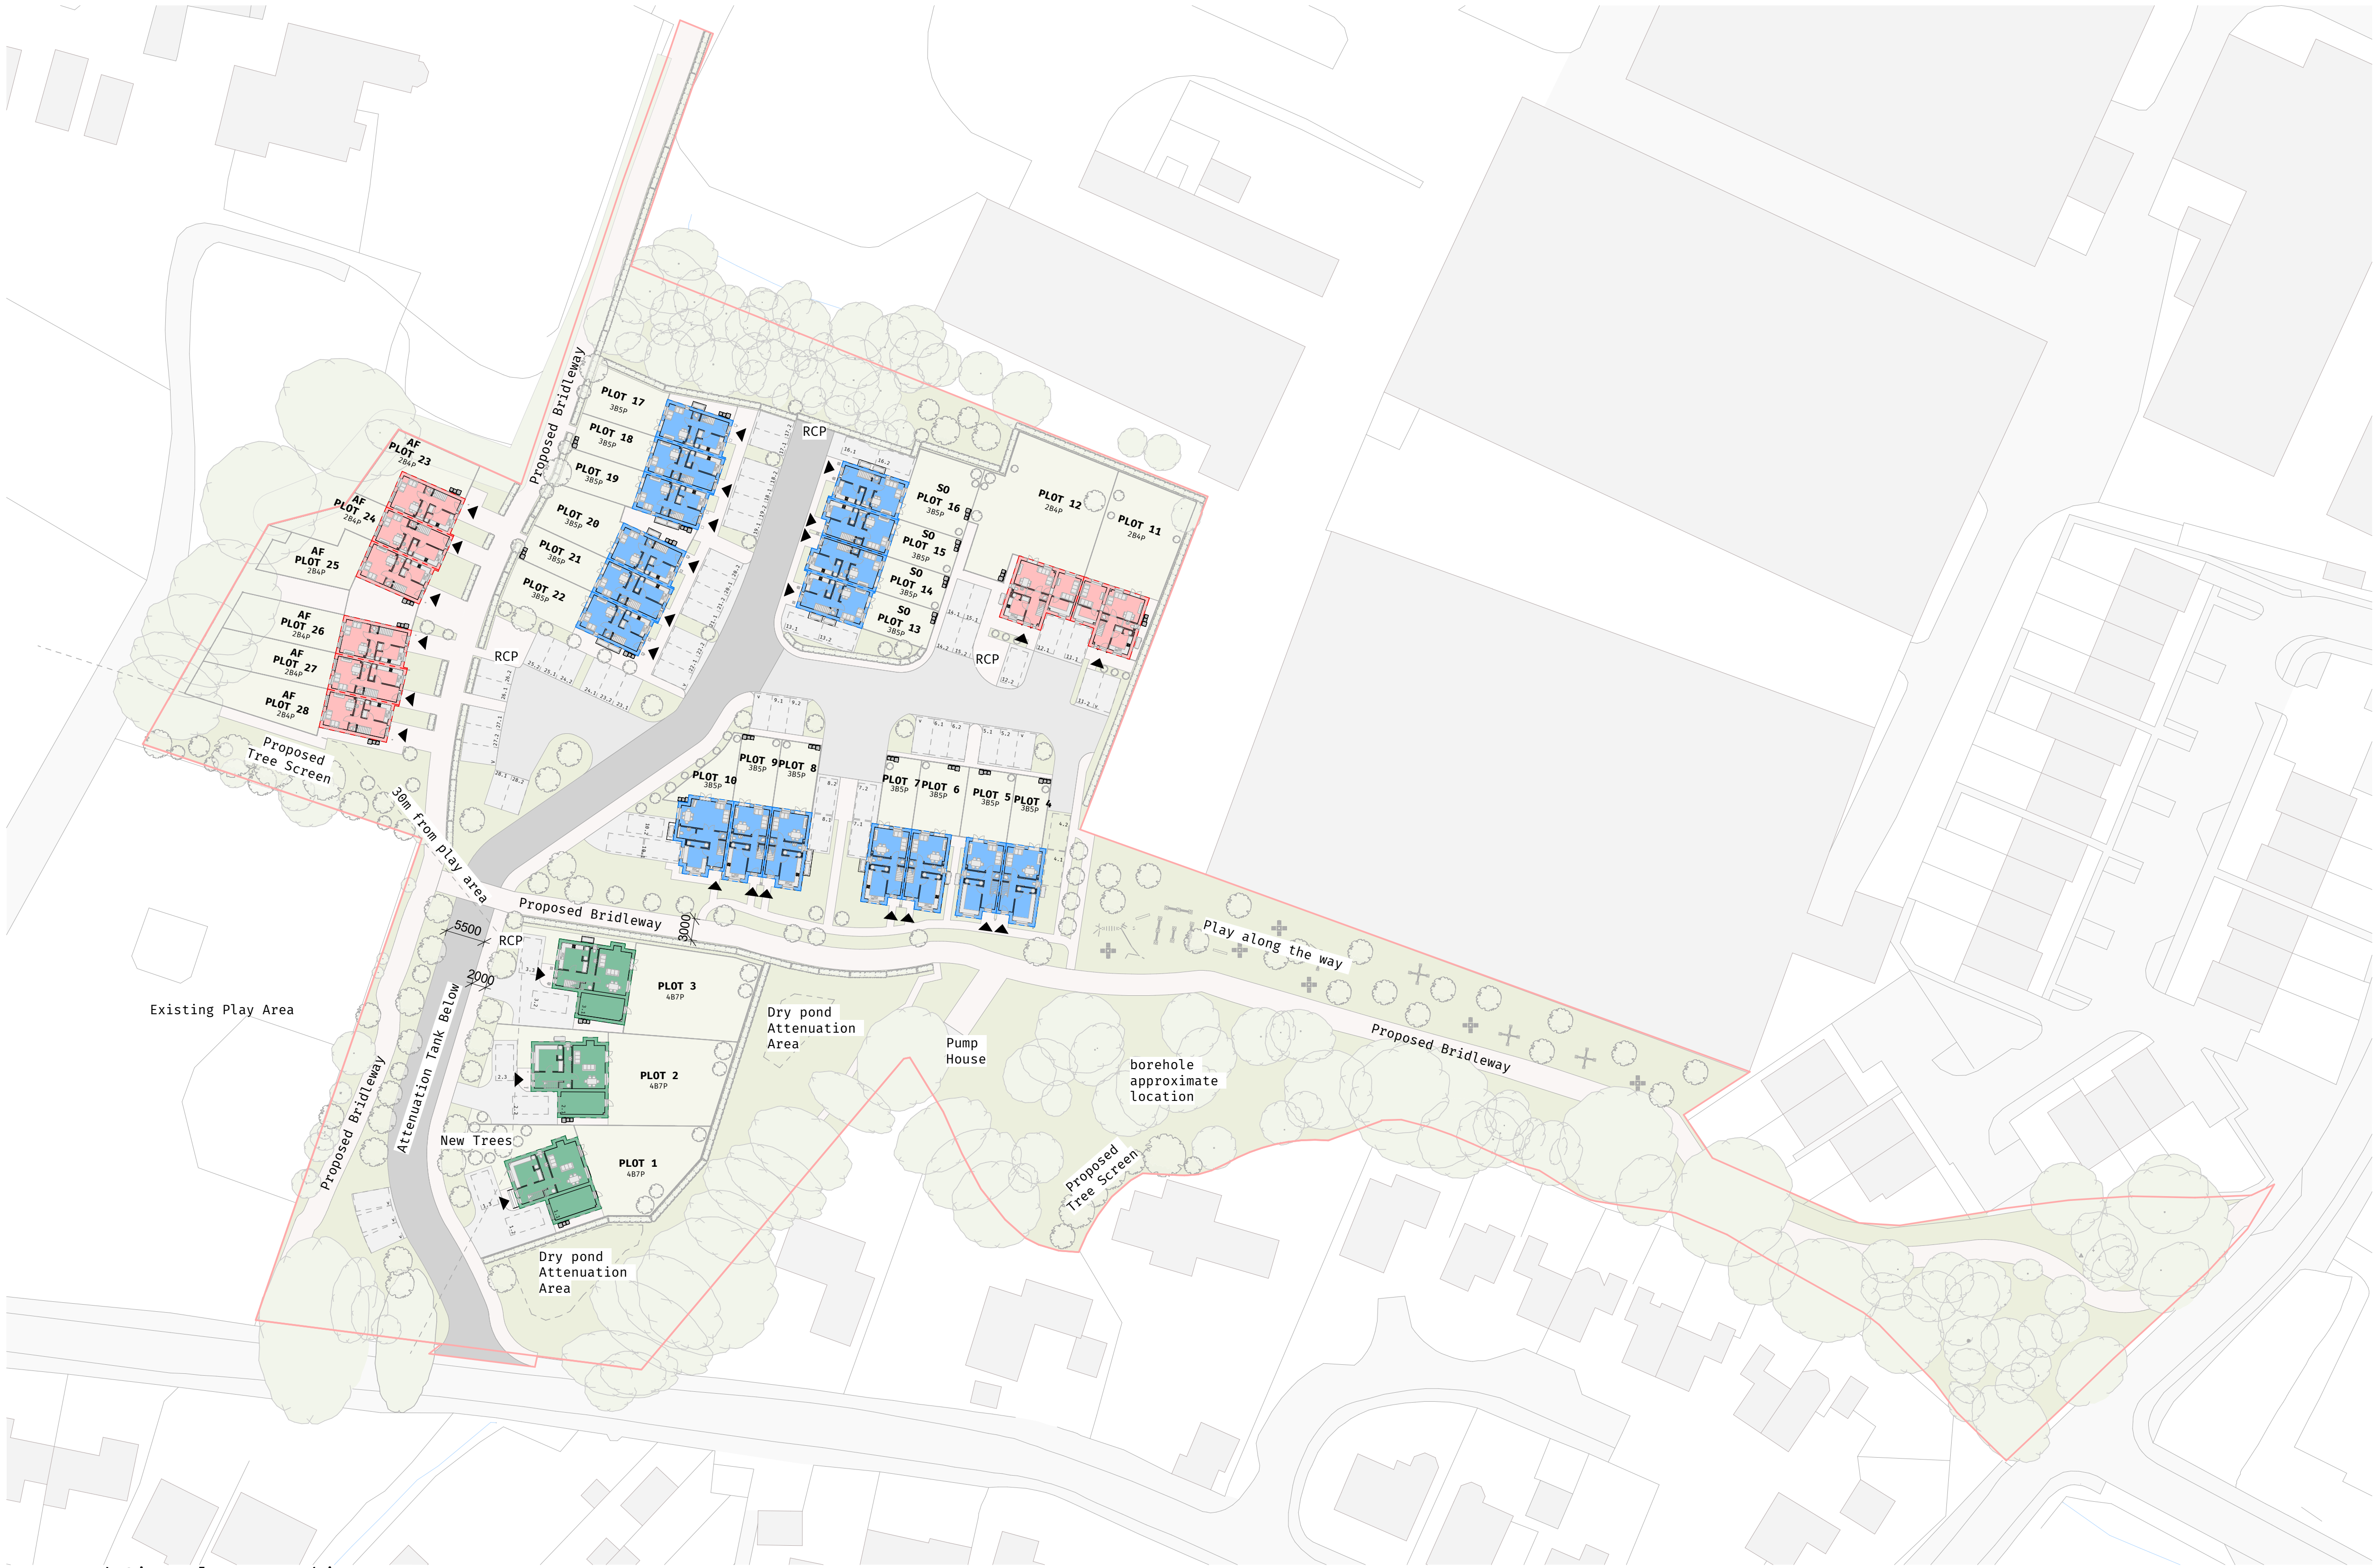

Key :

8no. 2 Bed House

17no. 3 Bed House

3no. 4 Bed House

Total 28 Houses


S0

- 4no. Shared Ownership Houses
Plots 13 - 16

AF

- 6no. Affordable Houses
Plots 23 - 28

Proposed Site Plan - Parking
1 : 500

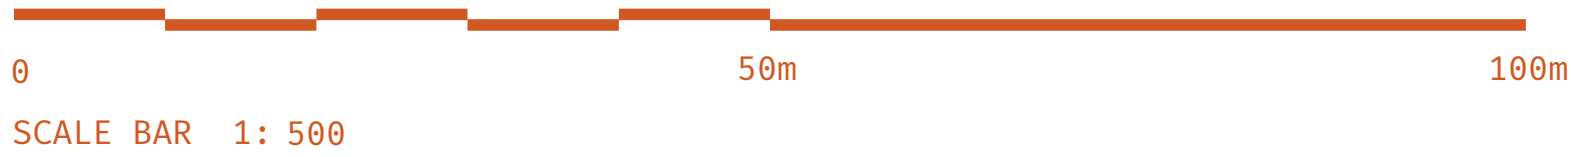

Rev	Date	Revision Comment	By
A	26 01 29	Planning Issue	sk

GENERAL NOTE:
SETTING OUT TO BE AGREED ON SITE WITH THE PROJECT SUPERVISOR. ALL DIMENSIONS TO BE CHECKED ON SITE BY THE GENERAL CONTRACTOR. DISCREPANCIES TO BE REPORTED IMMEDIATELY TO THE PROJECT SUPERVISOR.

Proposed Site Plan
Key Plan
Drawn by: SK Checked by: DG
Scale: 1 : 500@ A1

High Bar Lane Ltd
Land at High Bar Lane,
Thakeham, West Sussex

High Bar Lane
Thakeham

25-2125
105 A

Mitchell Evans
90 / Meadow
Godalming
GU7 3HY
01483 453 453

