



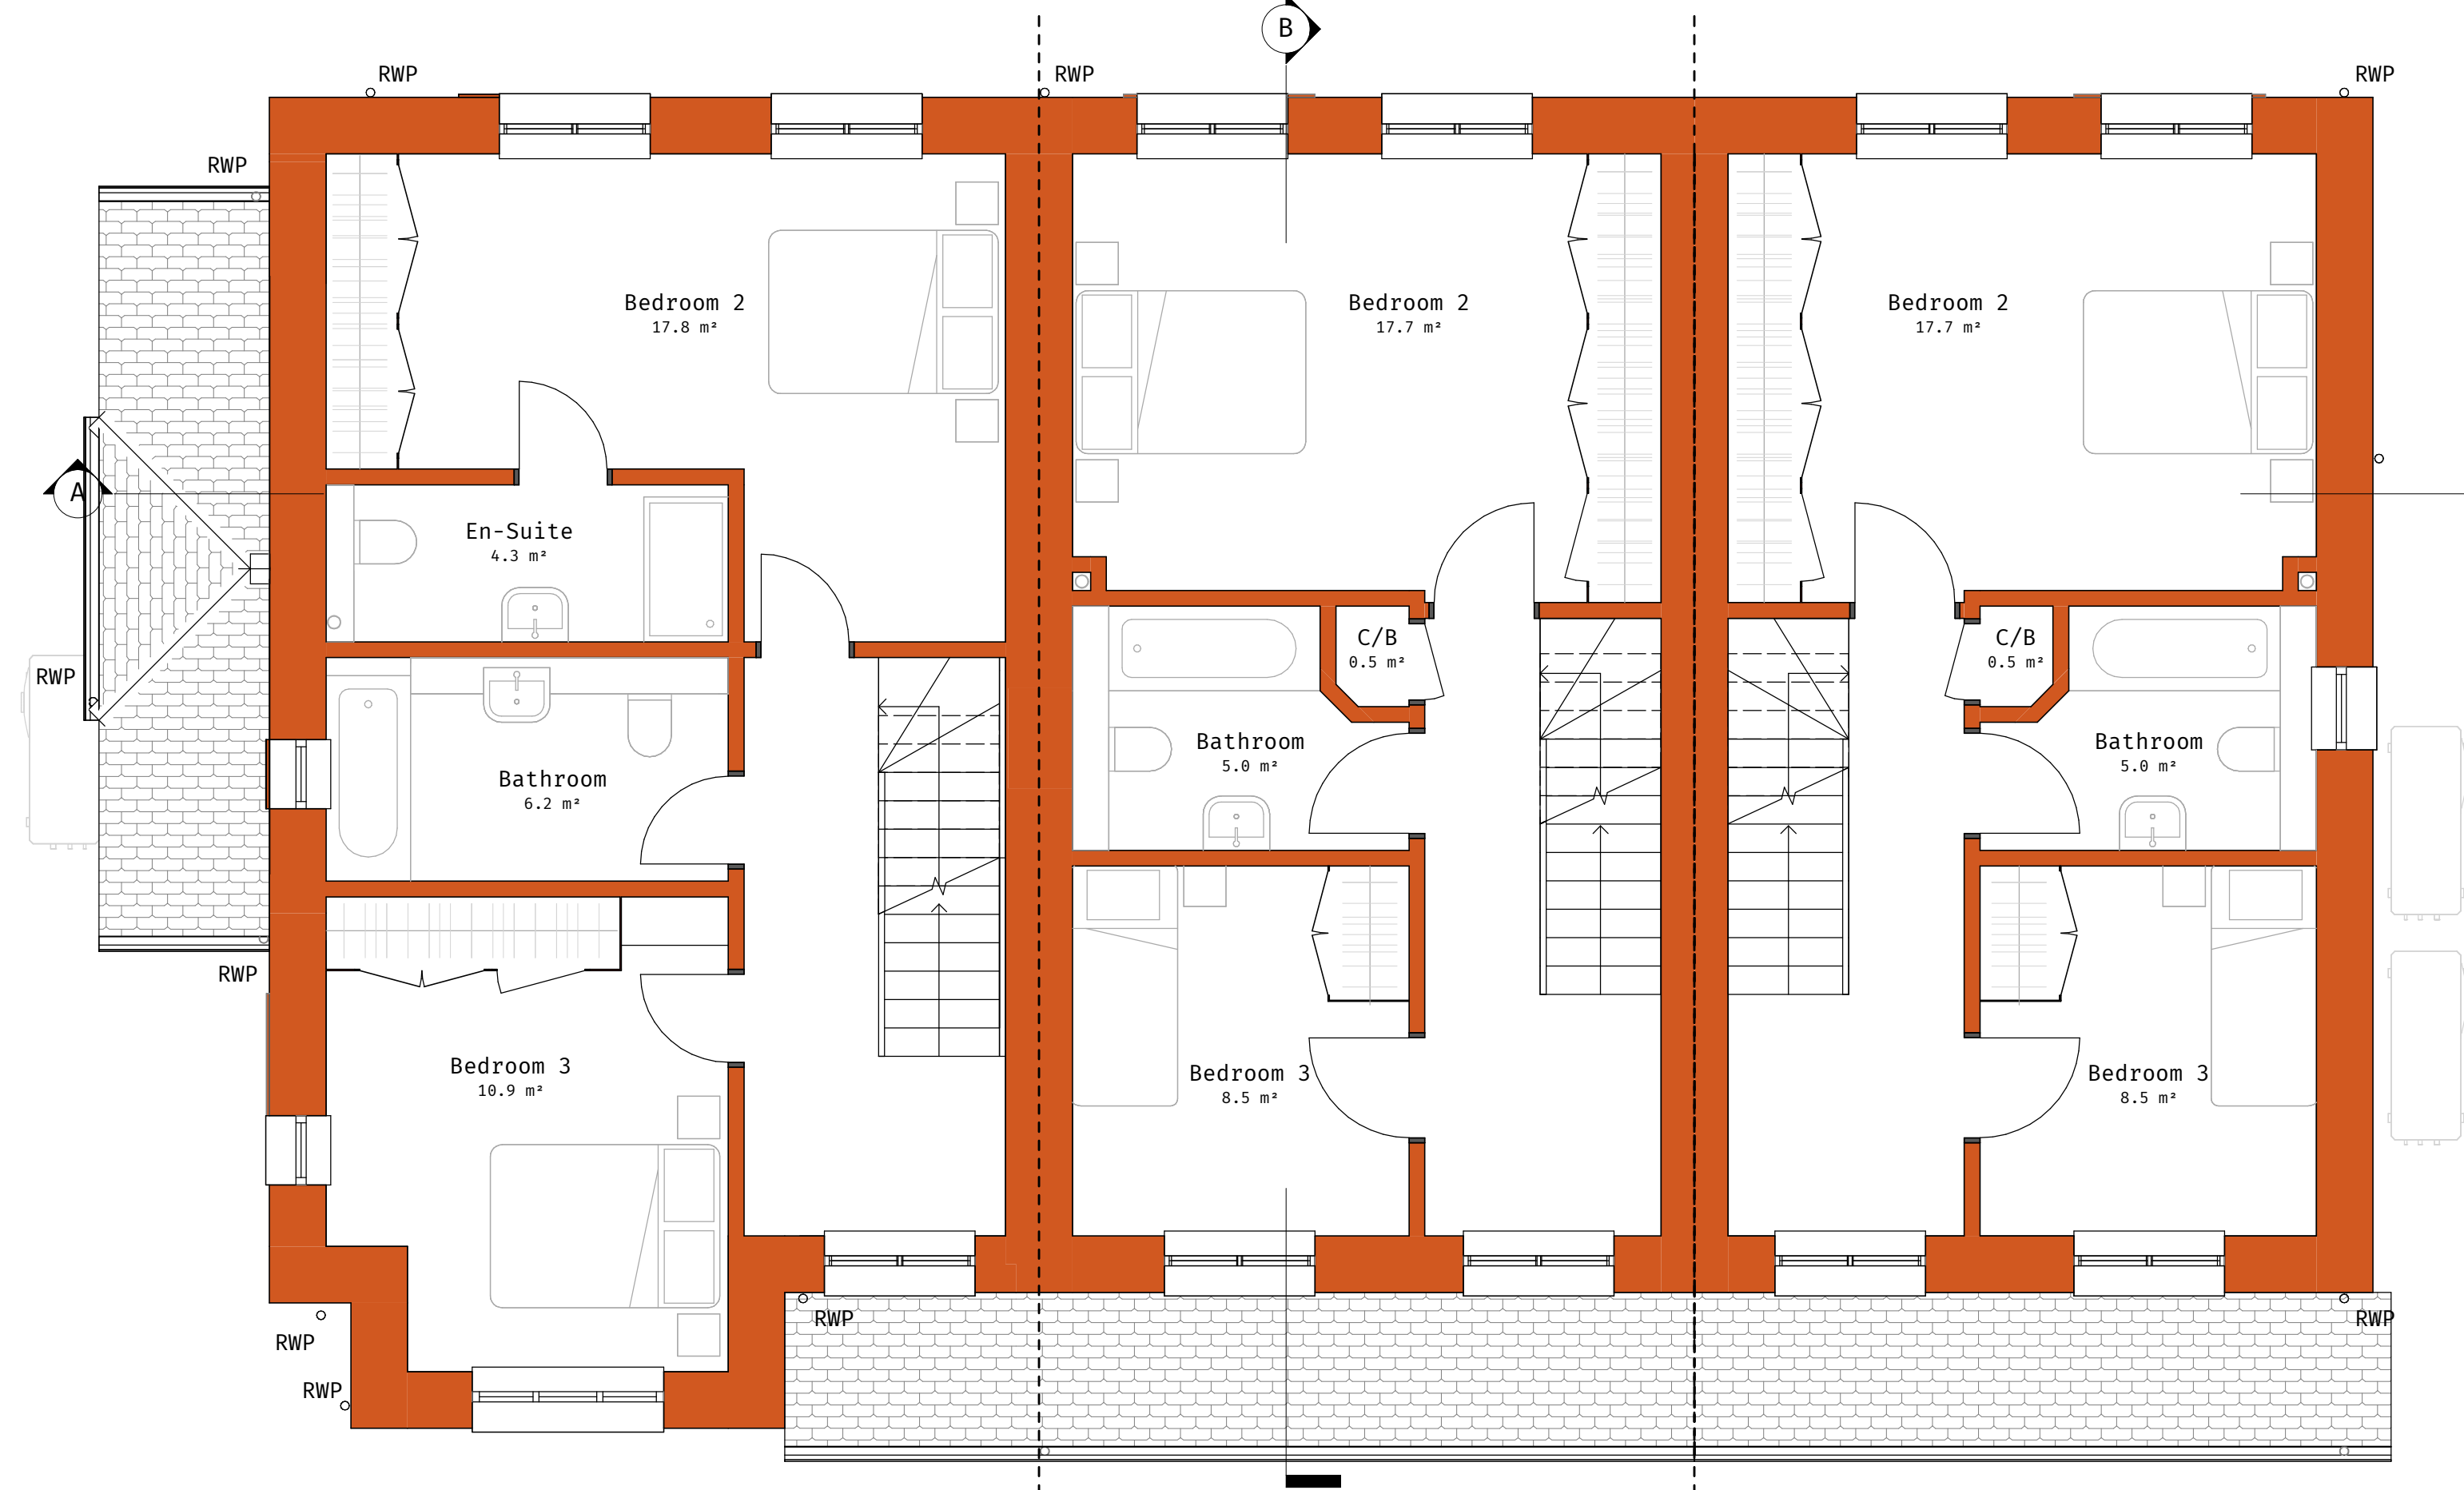

First Floor - Proposed
1 : 50

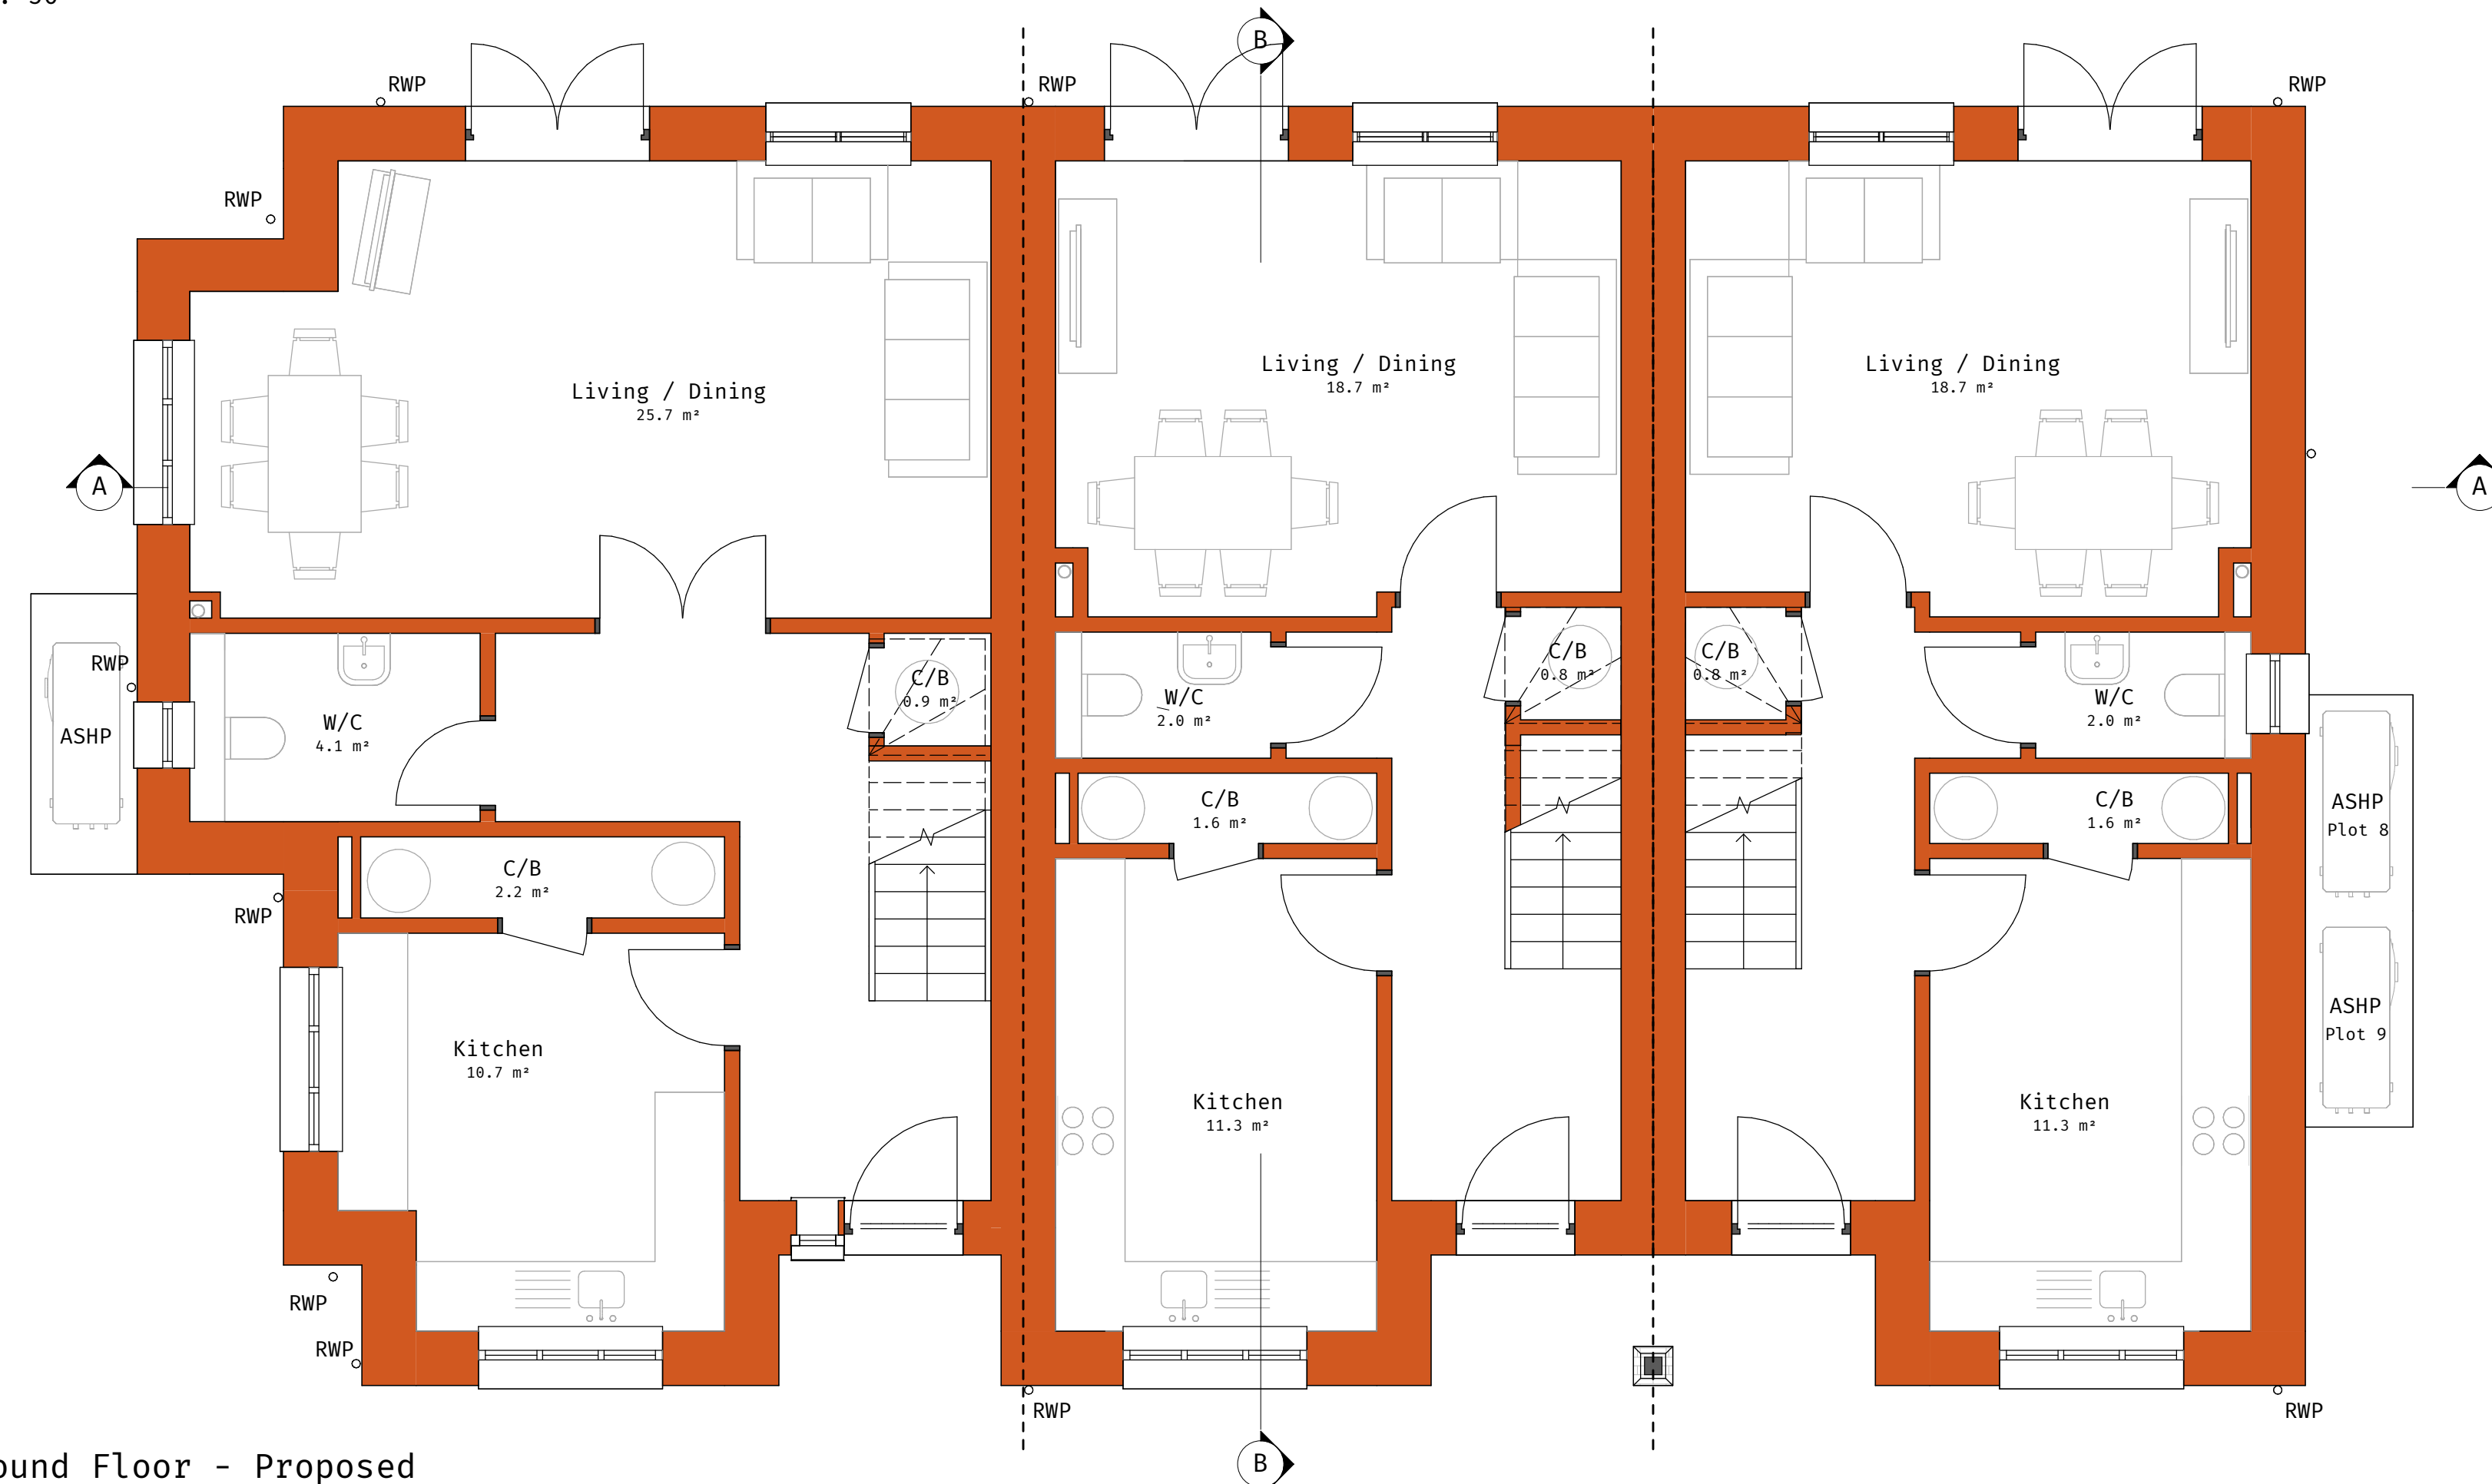

Ground Floor - Proposed
1 : 50

NSA - Plots 8 and 9


Ground Floor	- 46.72m2
First Floor	- 43.61m2
Second Floor	- 25.03m2
Total	- 115.36m2

NSA - Plots 10

Ground Floor	- 59.22m2
First Floor	- 53.40m2
Second Floor	- 35.71m2
Total	- 148.33m2

Net Sales Area (NSA) = Gross internal Area (GIA), excluding areas with headroom below 1.5m, Garages, Conservatories, External open-sided balconies, Greenhouses, garden stores, fuel stores, and terraces.

PRELIMINARY

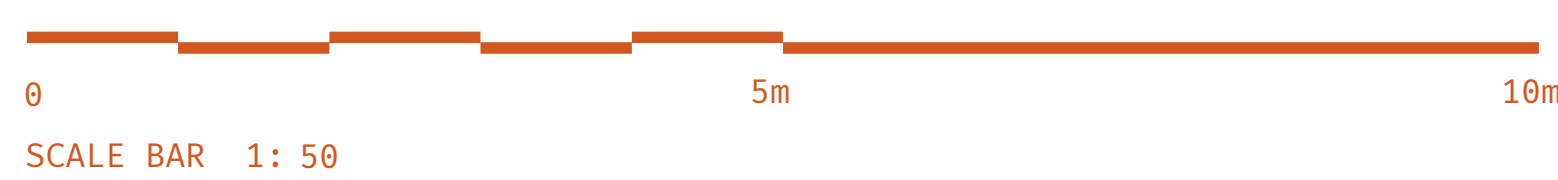

Rev	Date	Revision Comment	By
A	25 07 31	NIA's shown	drg
B	25 08 18	NSA's shown	sk
C	25 11 07	Design Development	sk
D	26 01 29	Planning Issue	sk

GENERAL NOTE:
SETTING OUT TO BE AGREED ON SITE WITH THE PROJECT SUPERVISOR. ALL DIMENSIONS TO BE CHECKED ON SITE BY THE GENERAL CONTRACTOR. DISCREPANCIES TO BE REPORTED IMMEDIATELY TO THE PROJECT SUPERVISOR.

Proposed Floor Plans
Plots 8,9 and 10
Drawn by: **SK** Checked by: **DG**
Scale: **1 : 50 @ A1**

High Bar Lane Ltd
Land at High Bar Lane,
Thakeham, West Sussex

High Bar Lane
Thakeham

25-2125
510 D

Mitchell Evans
90 / Meadow
Godalming
GU7 3HY
01483 453 453

