



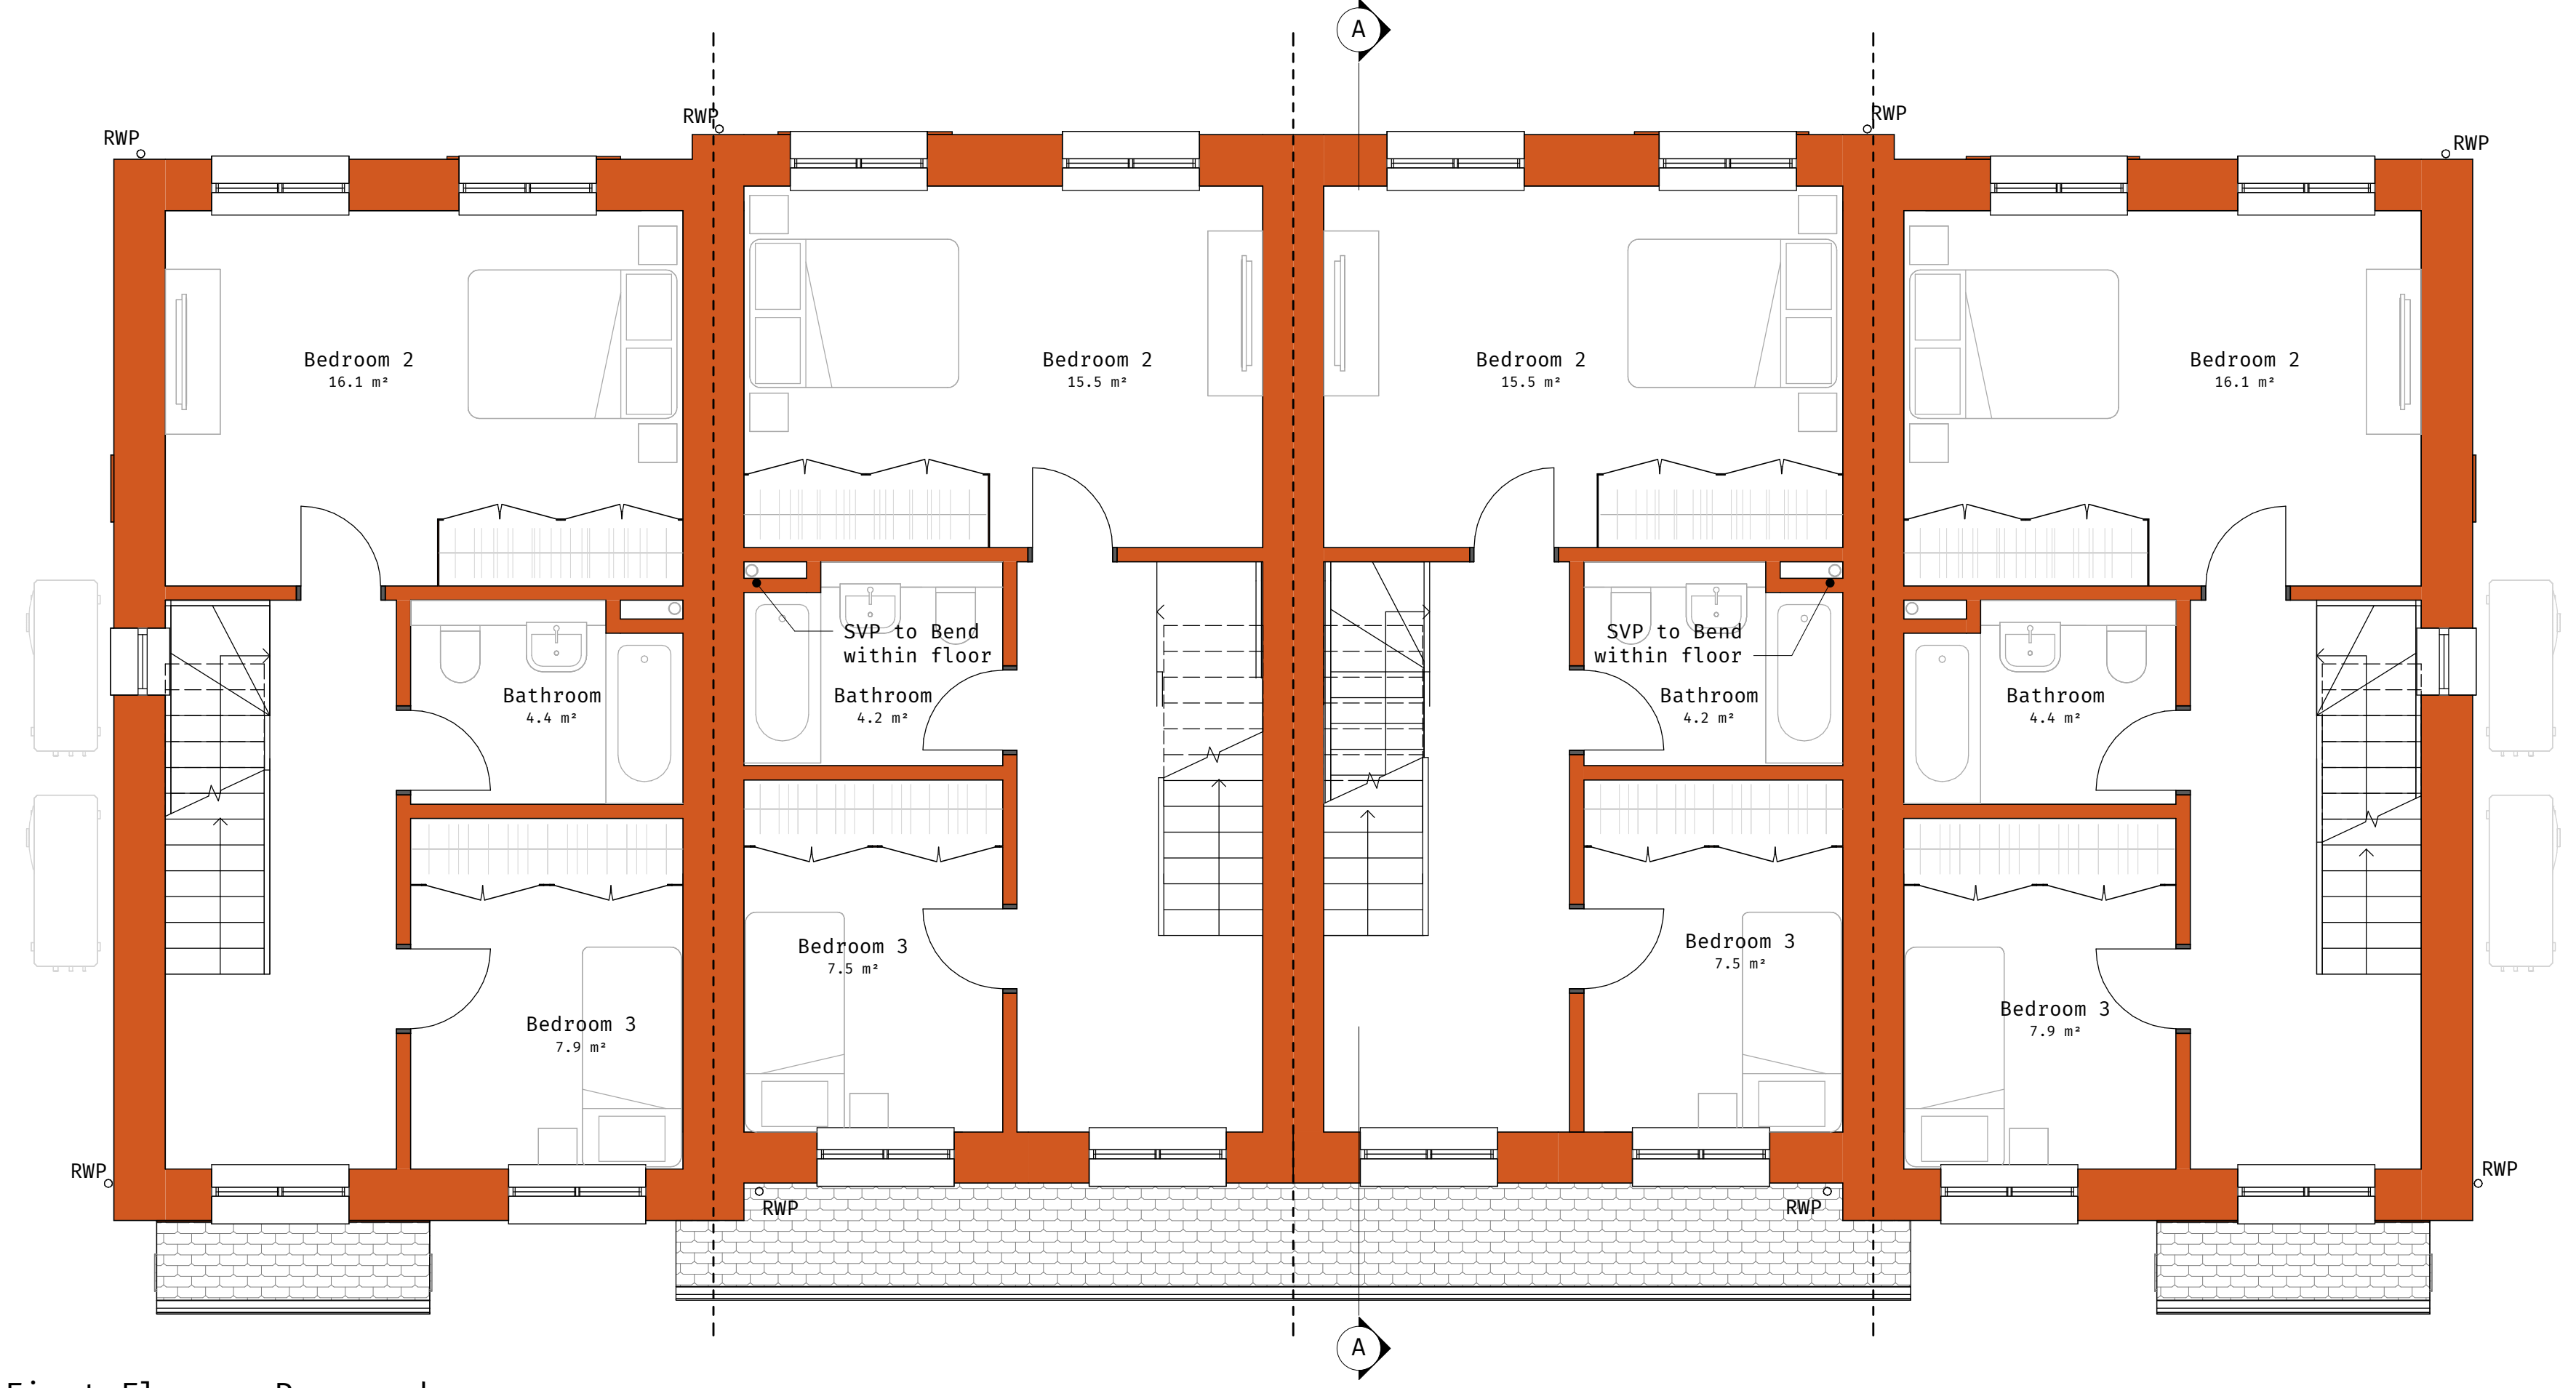

First Floor - Proposed
1 : 50

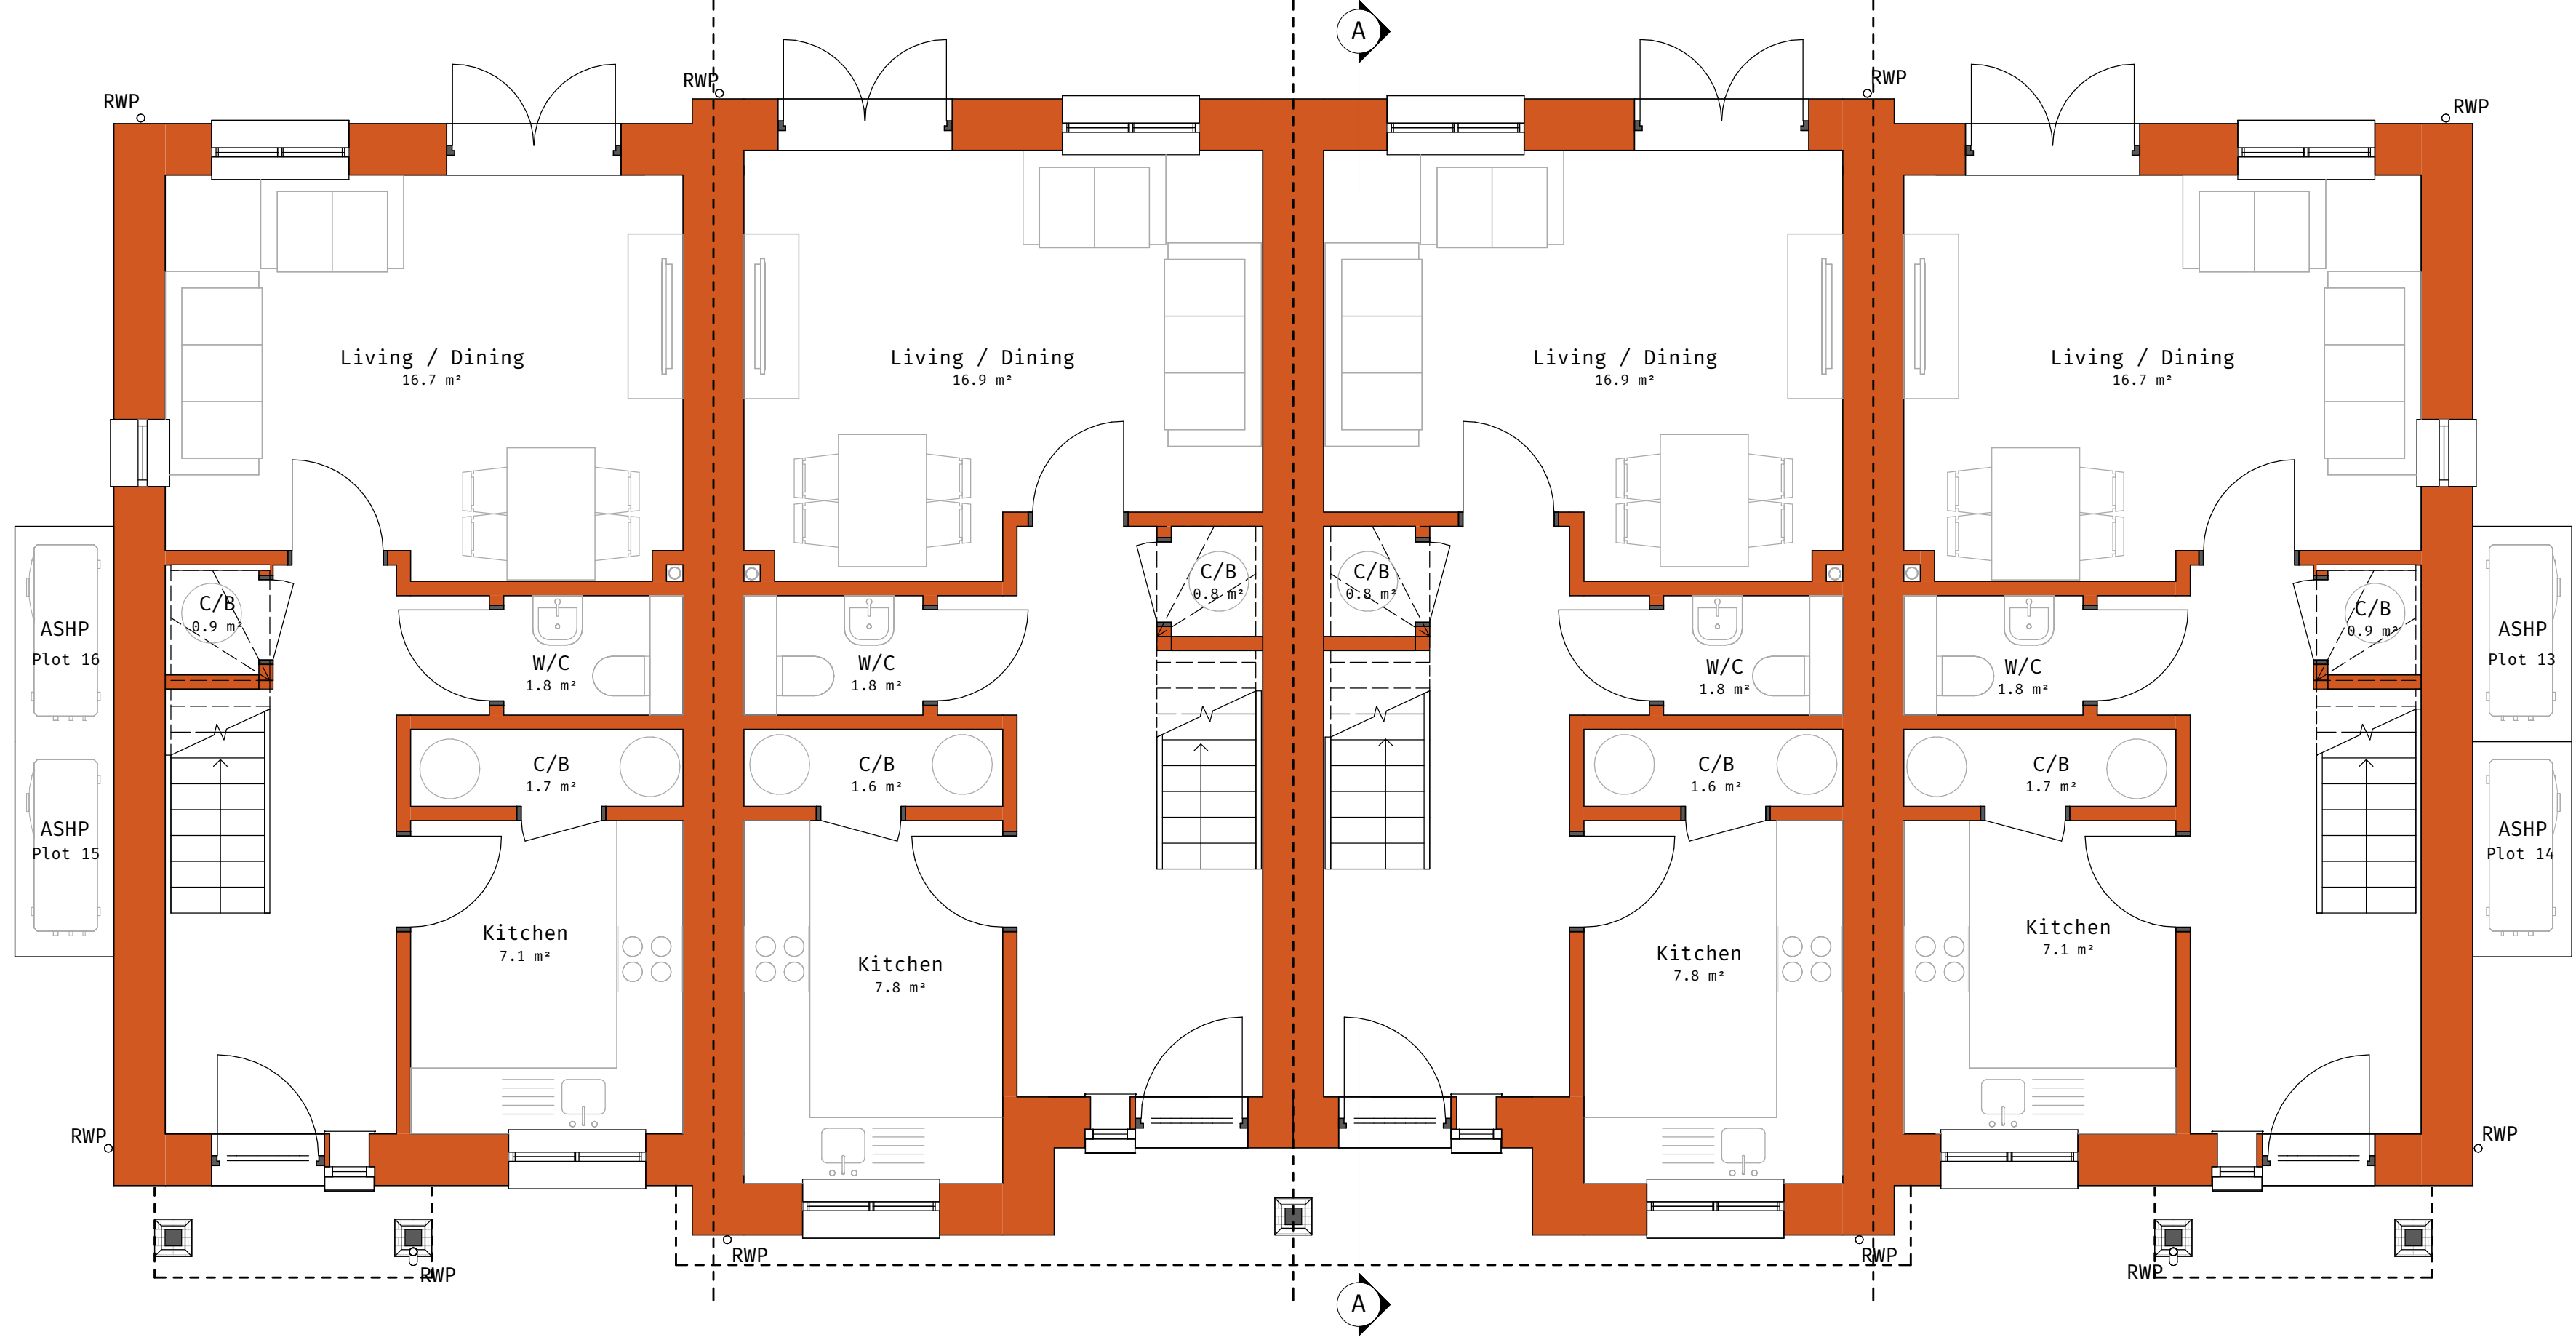

Ground Floor - Proposed
1 : 50

NSA - Plots 13 and 16


Ground Floor	- 41.04m2
First Floor	- 41.04m2
Second Floor	- 28.69m2
Total	- 110.77m2

NSA - Plots 14 and 15

Ground Floor	- 42.48m2
First Floor	- 40.62m2
Second Floor	- 25.70m2
Total	- 108.80m2

Net Sales Area (NSA) = Gross internal Area (GIA), excluding areas with headroom below 1.5m, Garages, Conservatories, External open-sided balconies, Greenhouses, garden stores, fuel stores, and terraces.

PRELIMINARY

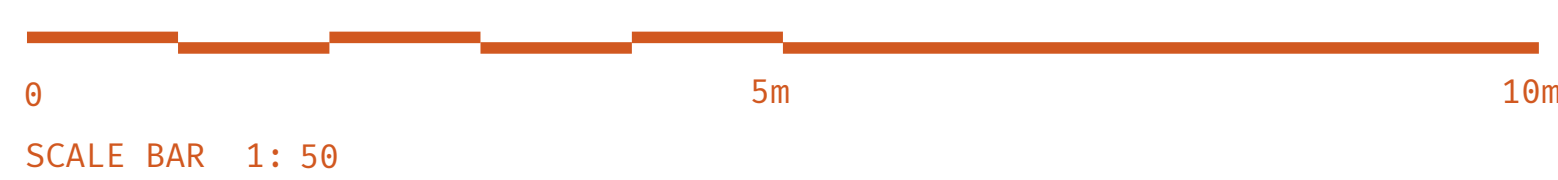

Rev	Date	Revision Comment	By
A	25 07 31	NIA's shown	drig
B	25 08 18	NSA's shown	sk
C	25 11 07	Design Development	sk
D	26 01 29	Planning Issue	sk

GENERAL NOTE:
SETTING OUT TO BE AGREED ON SITE WITH THE PROJECT SUPERVISOR. ALL DIMENSIONS TO BE CHECKED ON SITE BY THE GENERAL CONTRACTOR. DISCREPANCIES TO BE REPORTED IMMEDIATELY TO THE PROJECT SUPERVISOR.

Proposed Floor Plans
Plots 13, 14, 15 and 16
Drawn by: **SK** Checked by: **DG**
Scale: **1 : 50 @ A1**

High Bar Lane Ltd
Land at High Bar Lane,
Thakeham, West Sussex

High Bar Lane
Thakeham

25-2125
710 D

Mitchell Evans
90 / Meadow
Godalming
GU7 3HY
01483 453 453

