



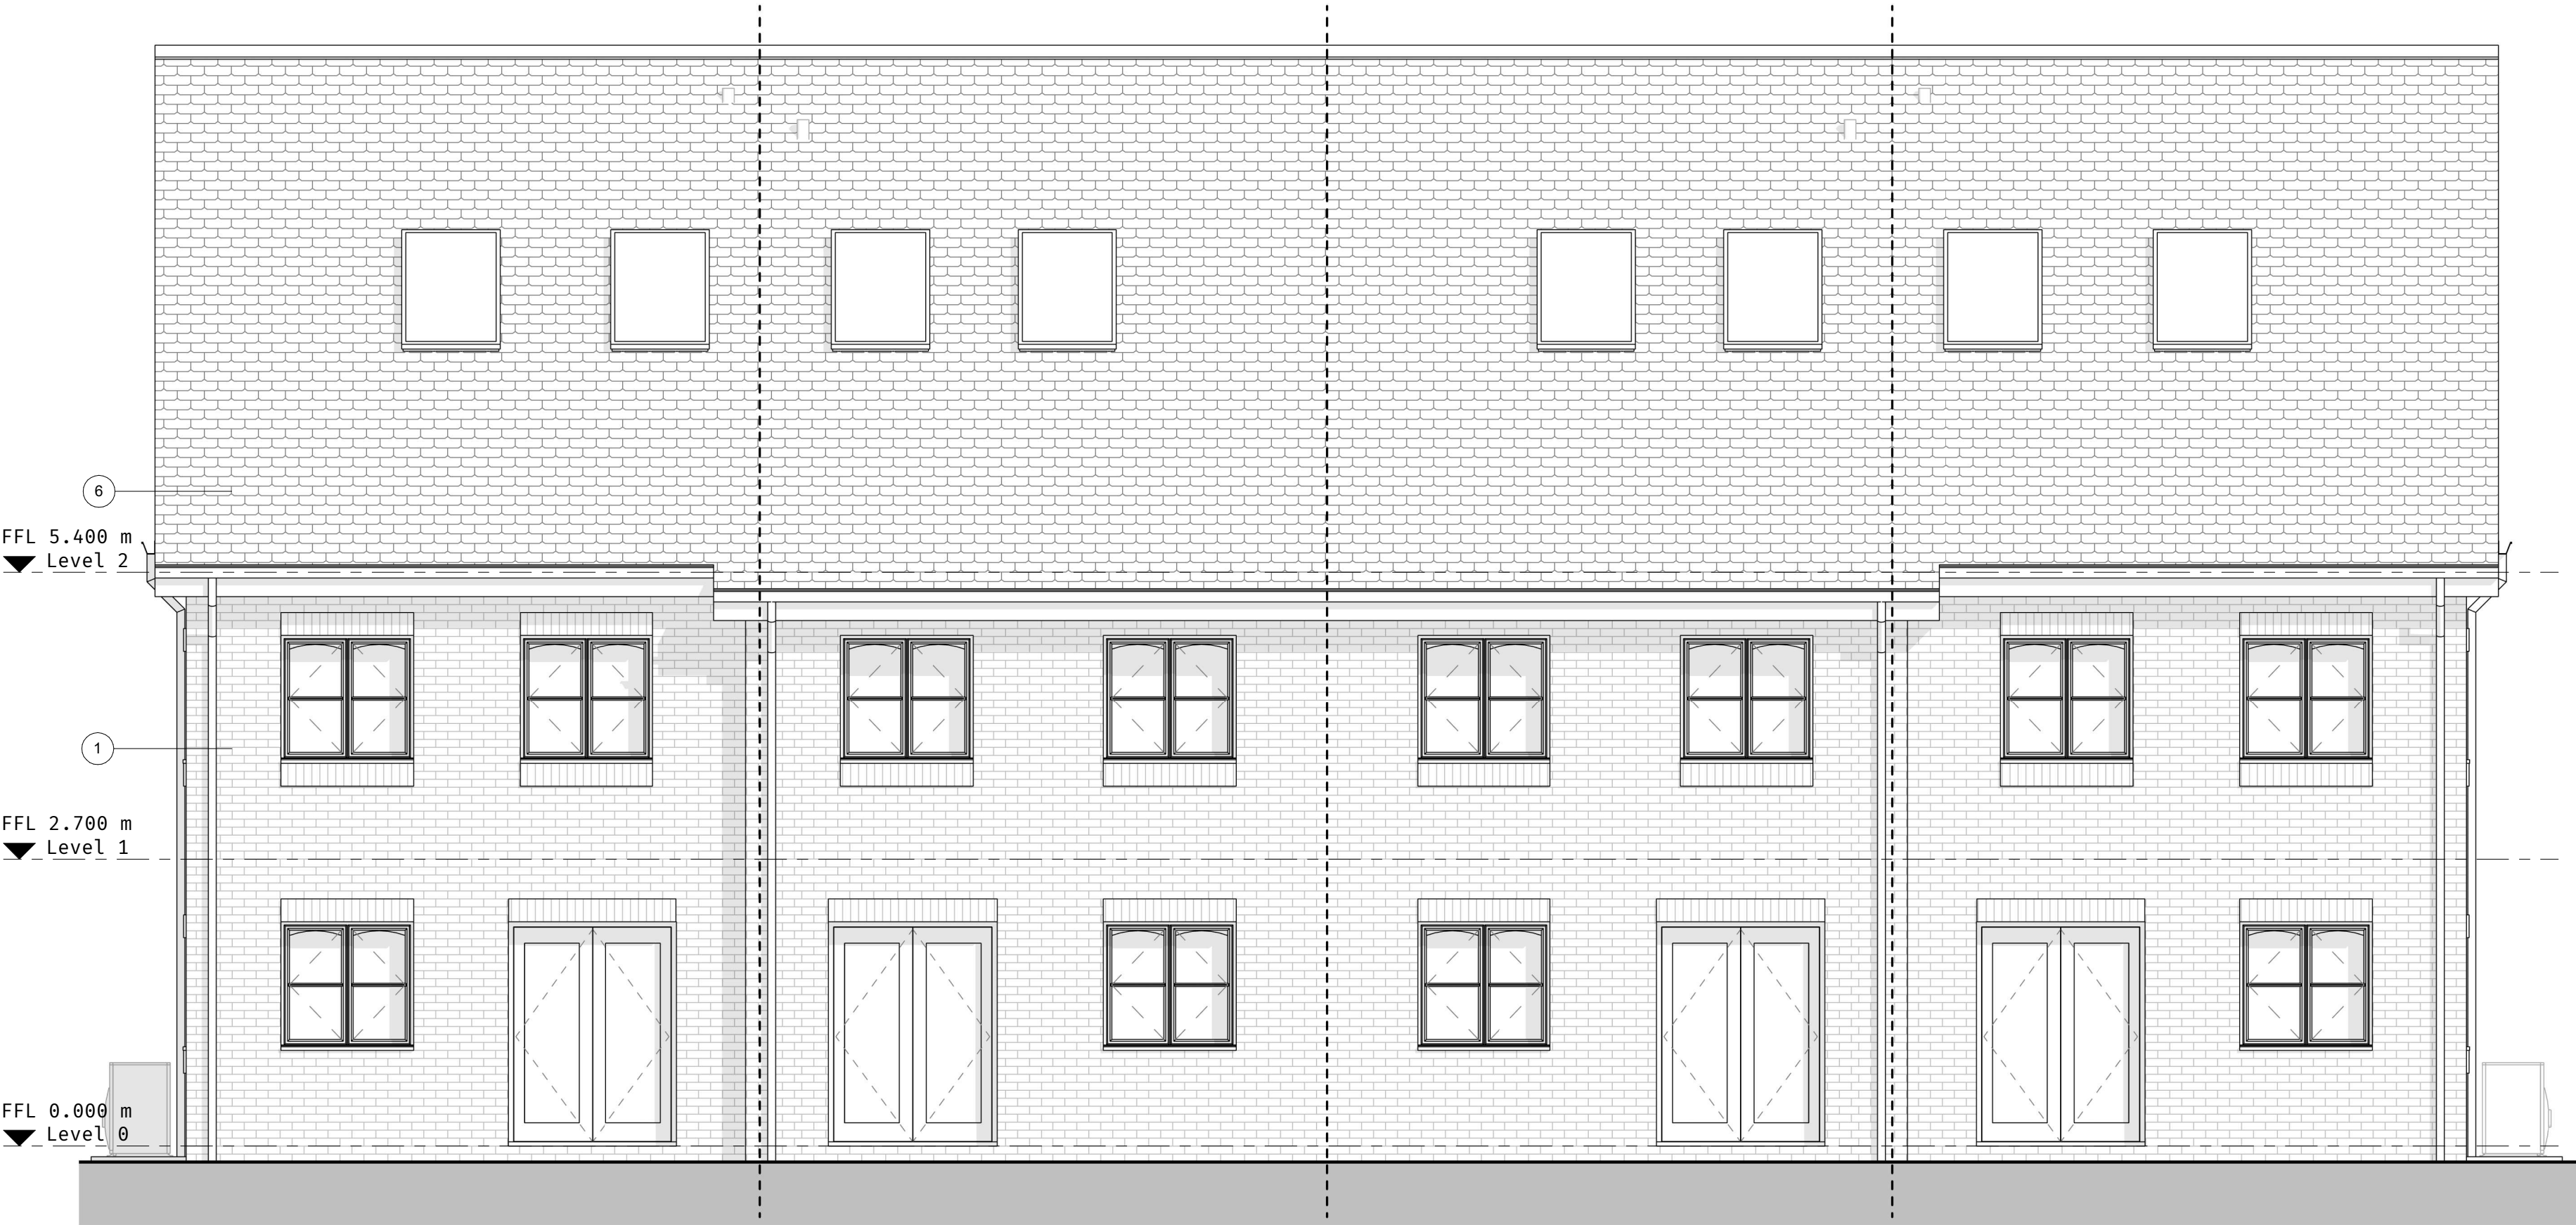


- MATERIAL KEY**
- 1 Local Facing Brick
  - 3 Timber Cladding
  - 6 Clay Roof Tiles
  - 7 Oak

Rear Elevation  
1 : 50

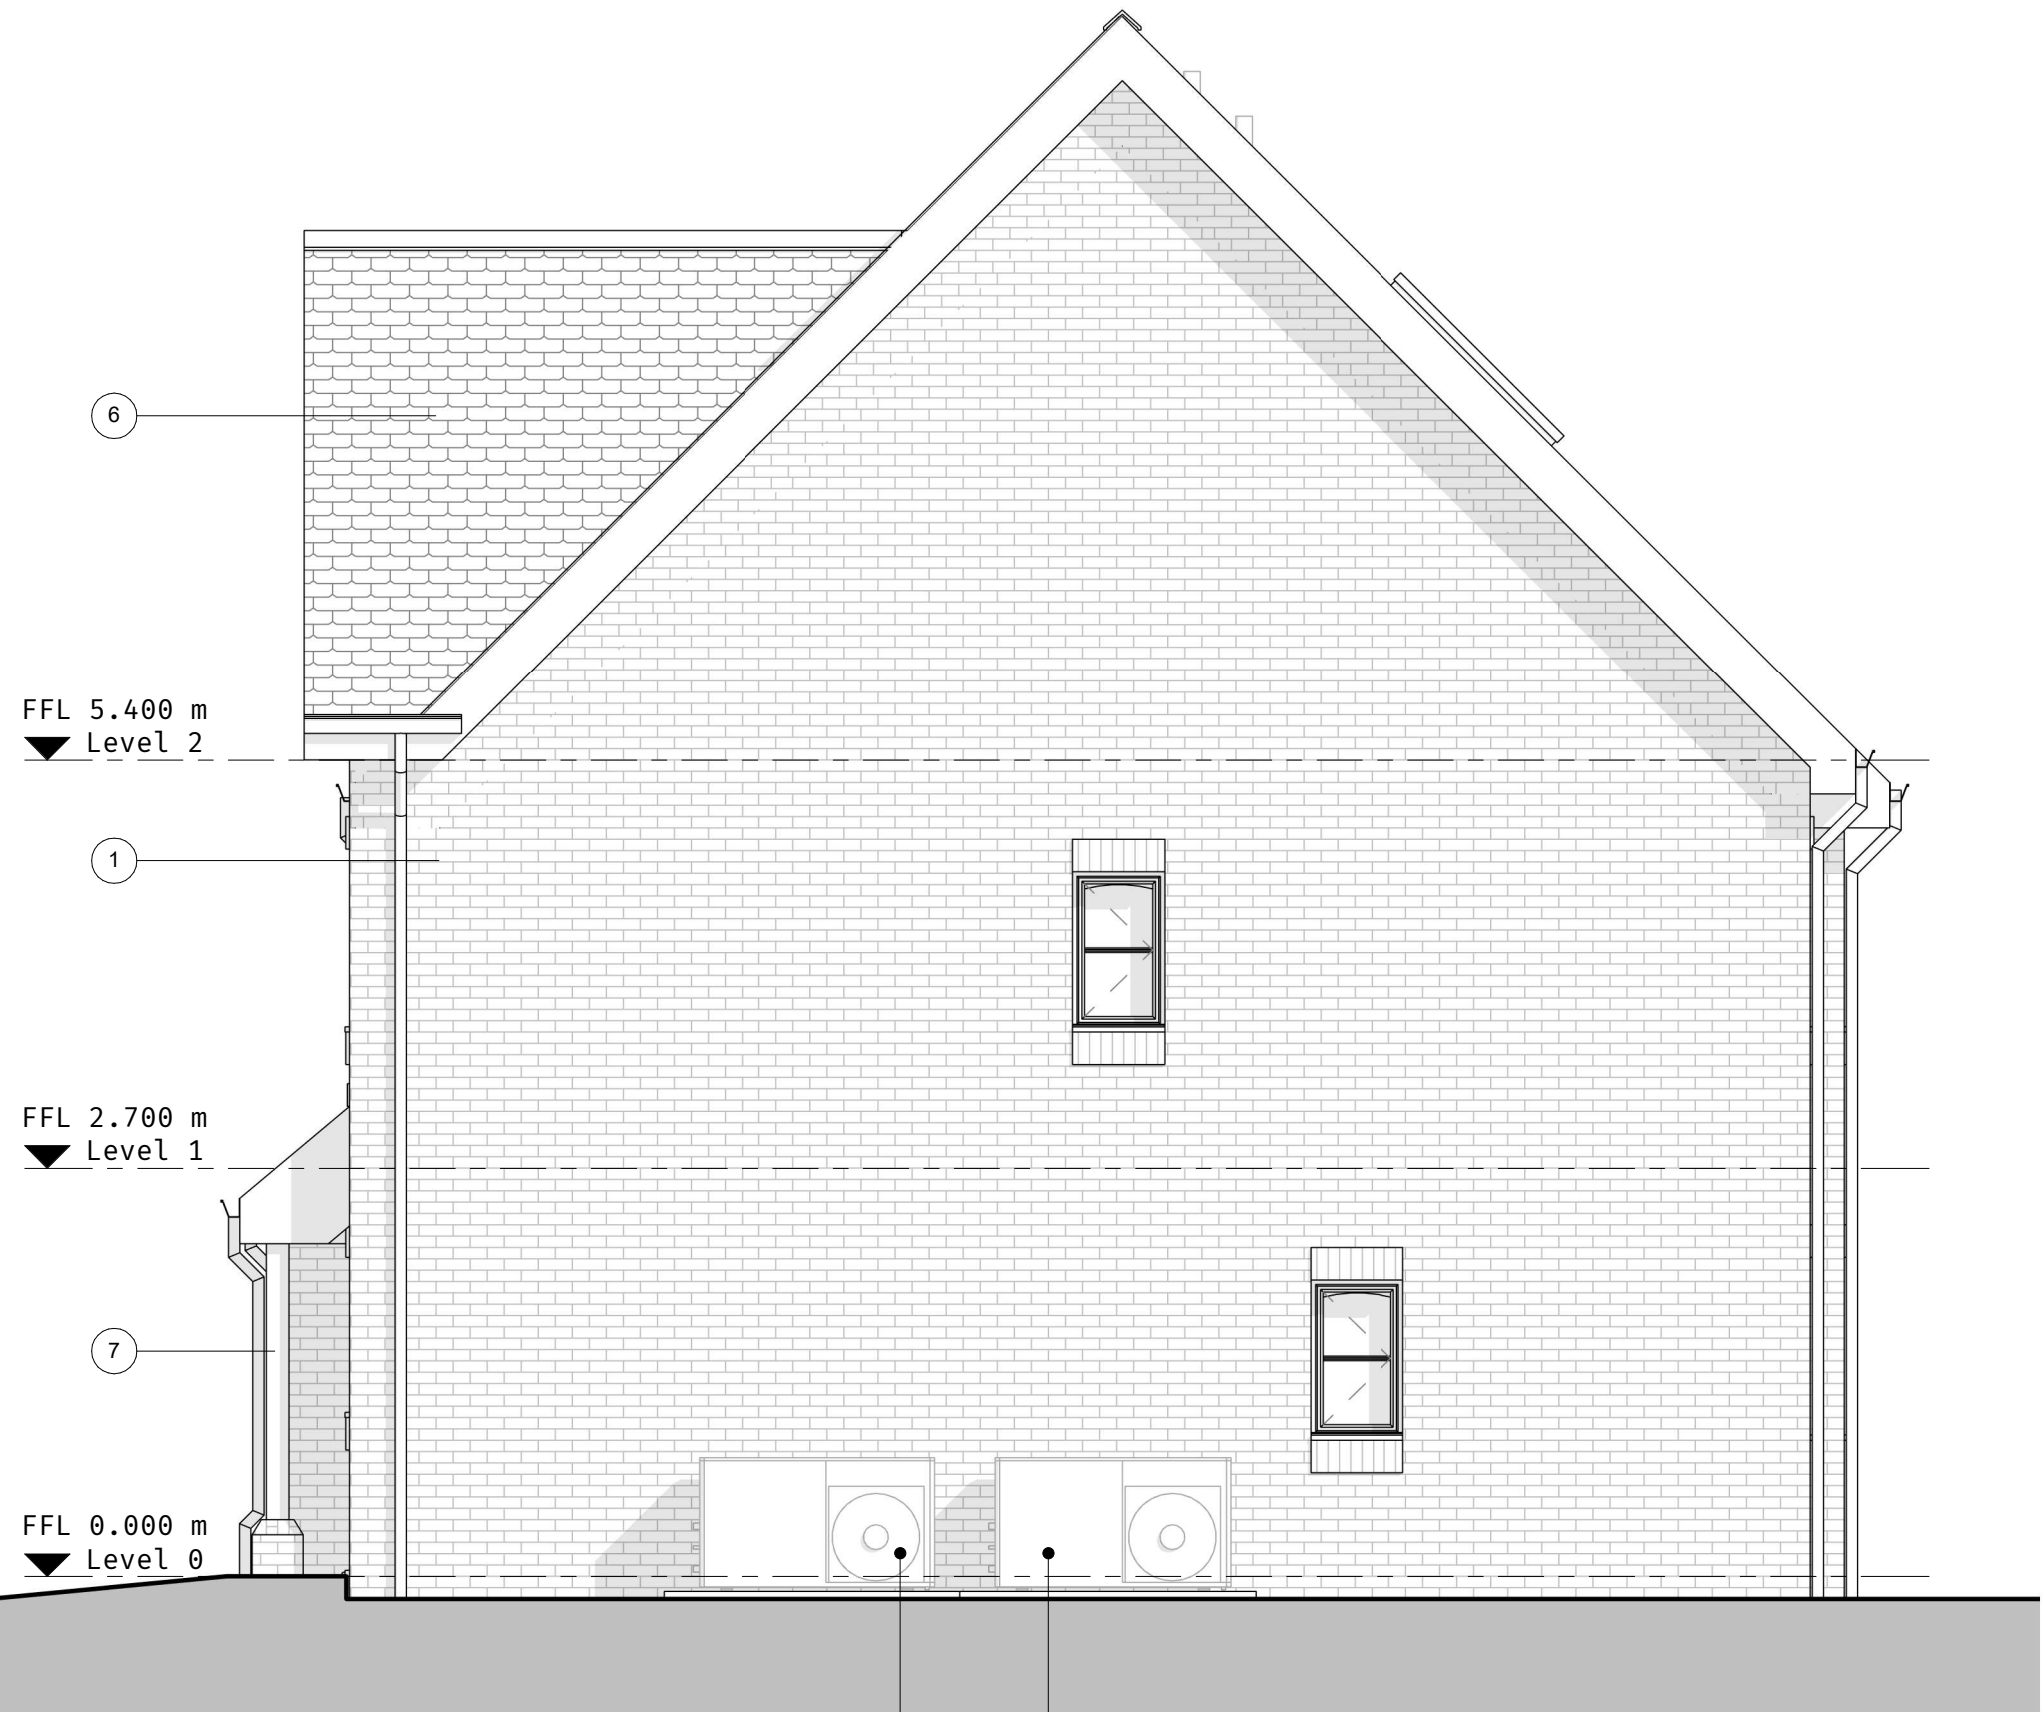

Flank Elevation  
1 : 50

ASHP - Plot 13  
ASHP - Plot 14

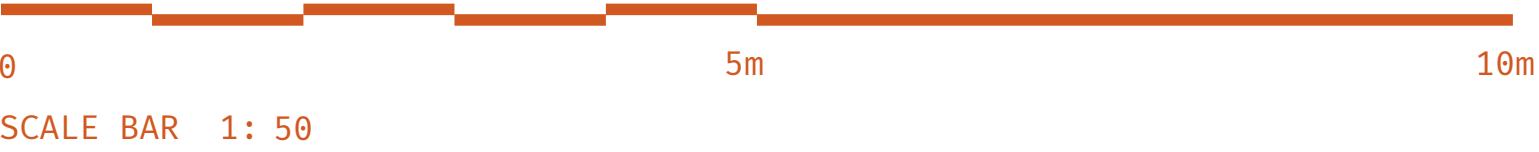

| Rev | Date     | Revision Comment | By |
|-----|----------|------------------|----|
| A   | 26 01 29 | Planning Issue   | sk |

**GENERAL NOTE:**  
SETTING OUT TO BE AGREED ON SITE WITH THE PROJECT SUPERVISOR. ALL DIMENSIONS TO BE CHECKED ON SITE BY THE GENERAL CONTRACTOR. DISCREPANCIES TO BE REPORTED IMMEDIATELY TO THE PROJECT SUPERVISOR.

**Proposed Elevations**  
Proposed Plots 13, 14, 15 and 16  
Drawn by: **SK** Checked by: **DG**  
Scale: **1 : 50 @ A1**

High Bar Lane Ltd  
Land at High Bar Lane,  
Thakeham, West Sussex

**High Bar Lane  
Thakeham**

**25-2125  
721 A**

Mitchell Evans  
90 / Meadow  
Godalming  
GU7 3HY  
01483 453 453

