



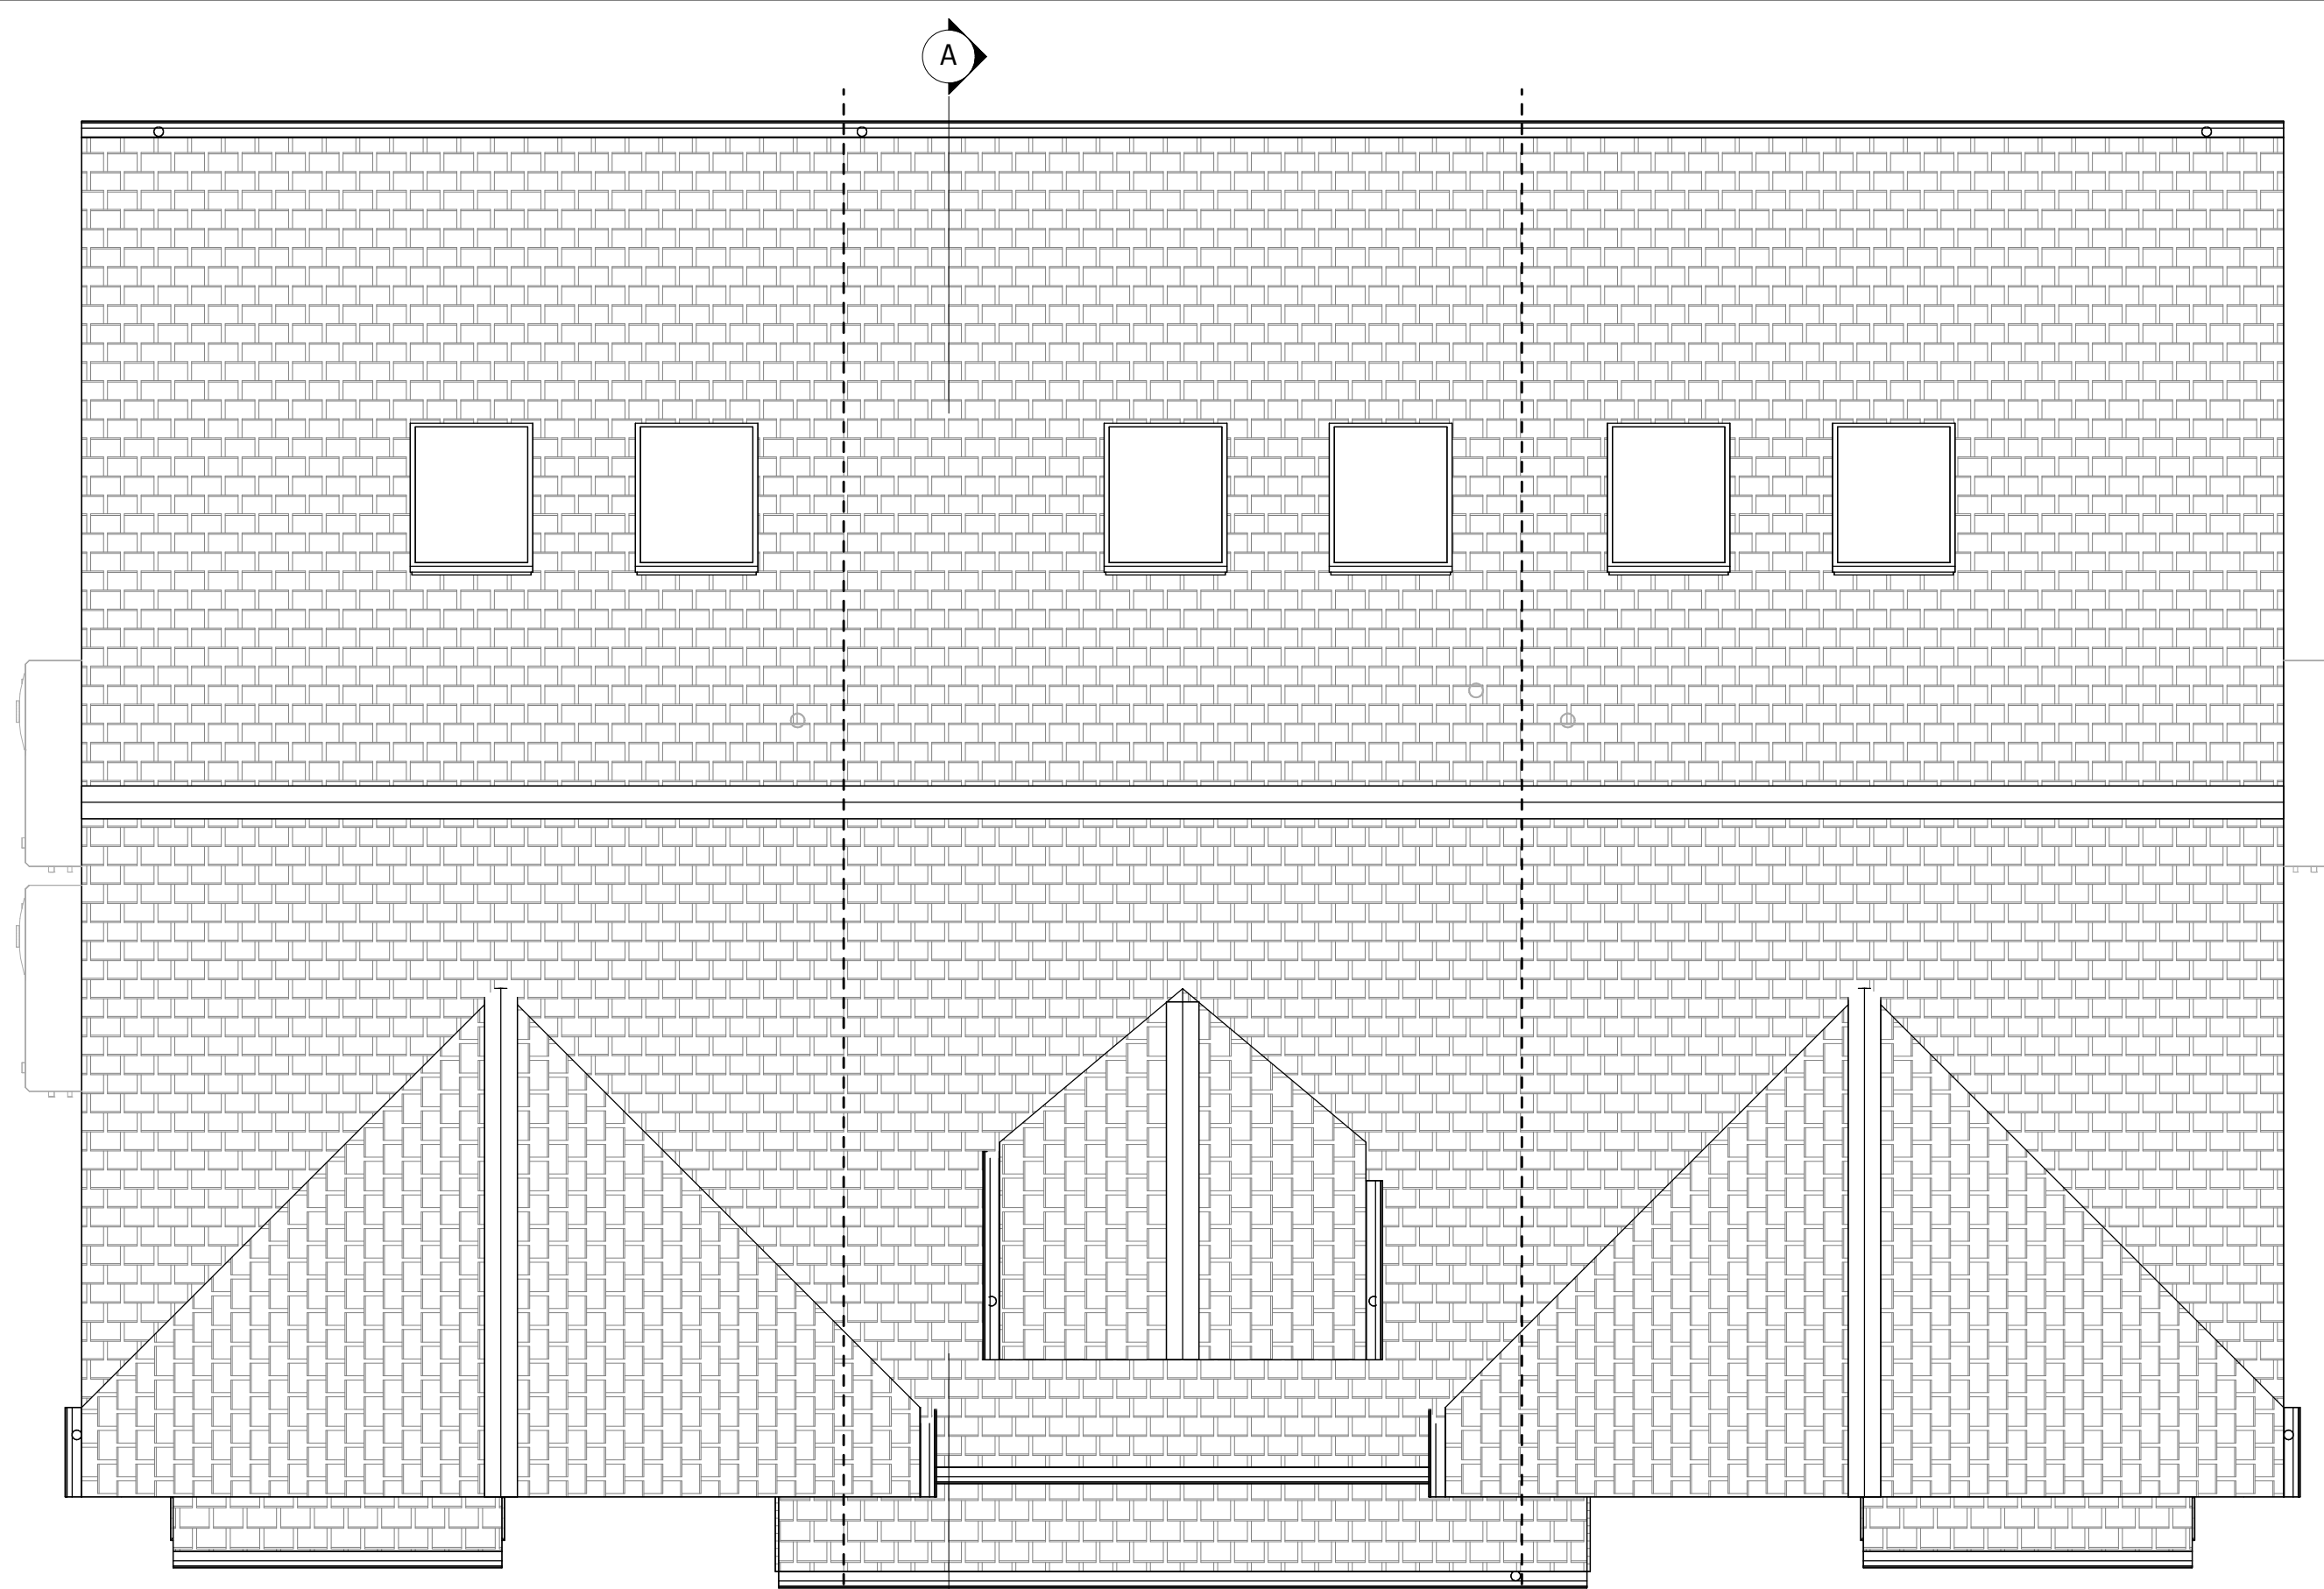

Roof - Proposed
1 : 50

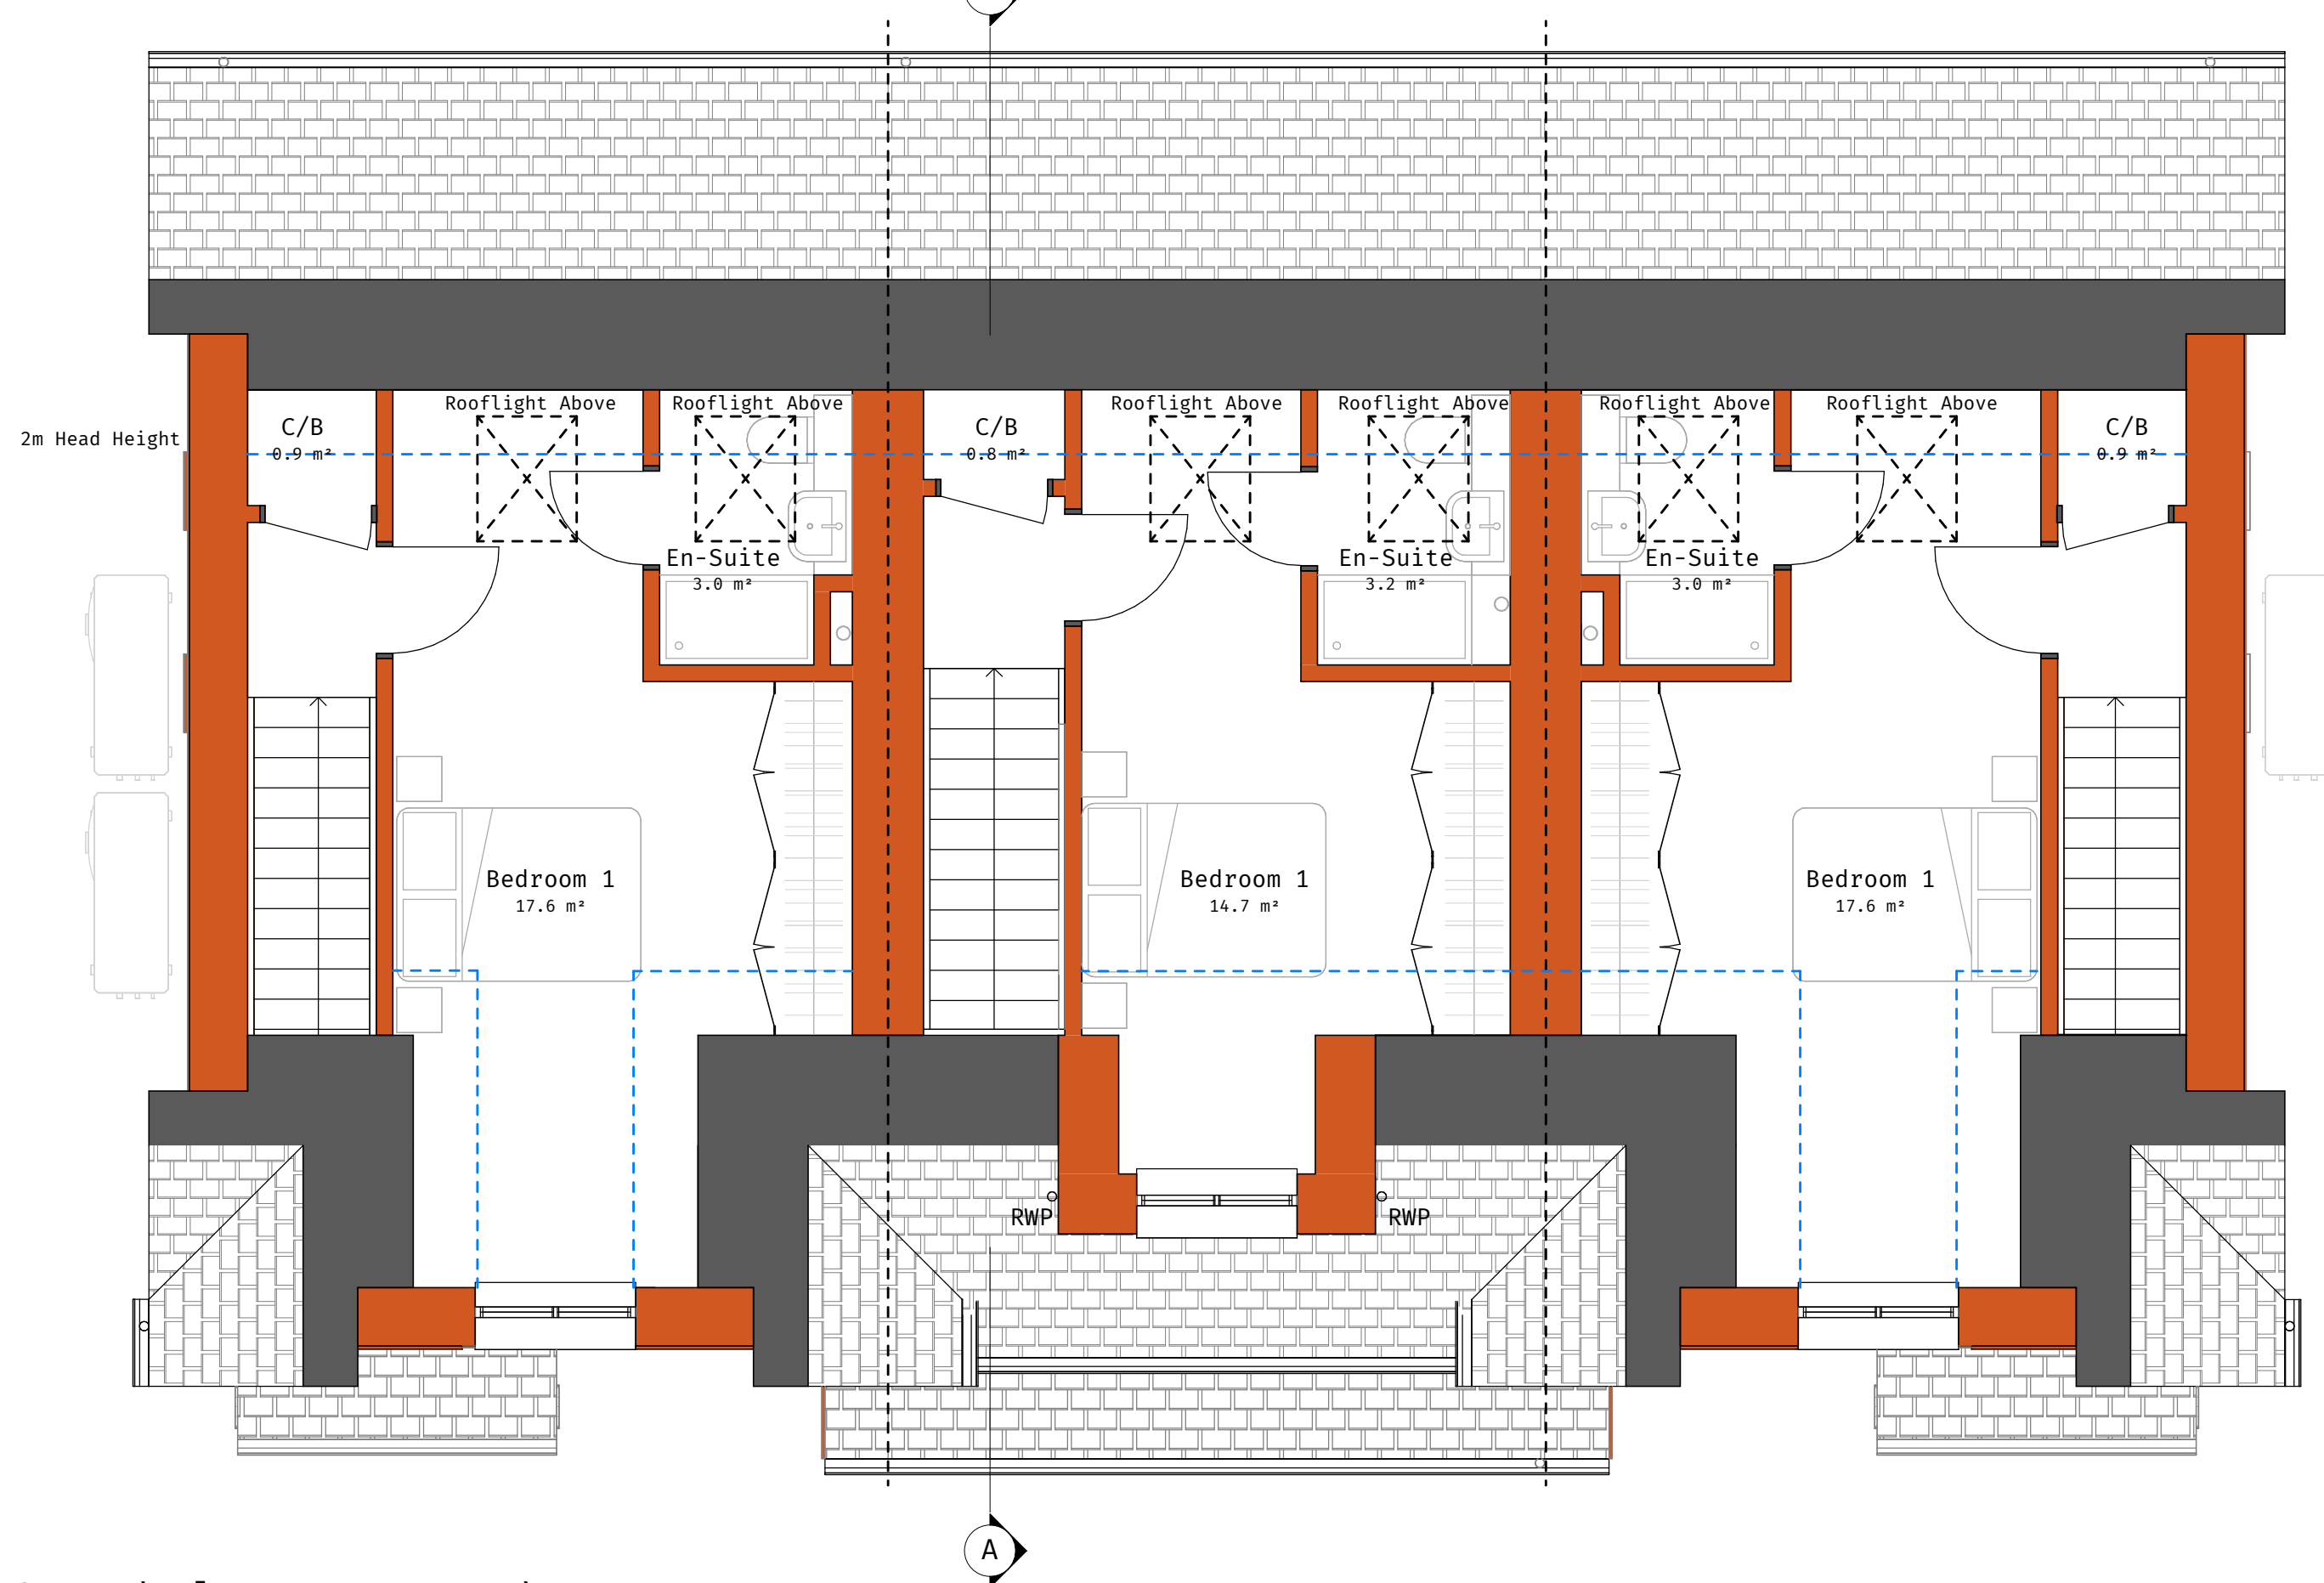

Second Floor - Proposed
1 : 50

NSA - Plots 17 and 19

Ground Floor - 41.09m²

First Floor - 41.09m²

Second Floor - 28.00m²

Total - 110.18m²

NSA - Plots 18

Ground Floor - 42.43m²


First Floor - 38.83m²

Second Floor - 24.60m²

Total - 105.86m²

Net Sales Area (NSA) = Gross internal Area (GIA), excluding areas with headroom below 1.5m, Garages, Conservatories, External open-sided balconies, Greenhouses, garden stores, fuel stores, and terraces.

PRELIMINARY

 

SCALE BAR 1 : 50



Rev	Date	Revision Comment	By
A	25 07 31	NIA's shown	drg
B	25 08 18	NSA's shown	sk
C	25 11 07	Design Development	sk
D	26 01 29	Planning Issue	sk

GENERAL NOTE:
SETTING OUT TO BE AGREED ON SITE WITH THE PROJECT SUPERVISOR. ALL DIMENSIONS TO BE CHECKED ON SITE BY THE GENERAL CONTRACTOR. DISCREPANCIES TO BE REPORTED IMMEDIATELY TO THE PROJECT SUPERVISOR.

Proposed Floor Plans
Plots 17, 18 and 19
Drawn by: **SK** Checked by: **DG**
Scale: **1 : 50 @ A1**

High Bar Lane Ltd
Land at High Bar Lane,
Thakeham, West Sussex

**High Bar Lane
Thakeham**

25-2125
811 D

Mitchell Evans
90 / Meadow
Godalming
GU7 3HY
01483 453 453

