



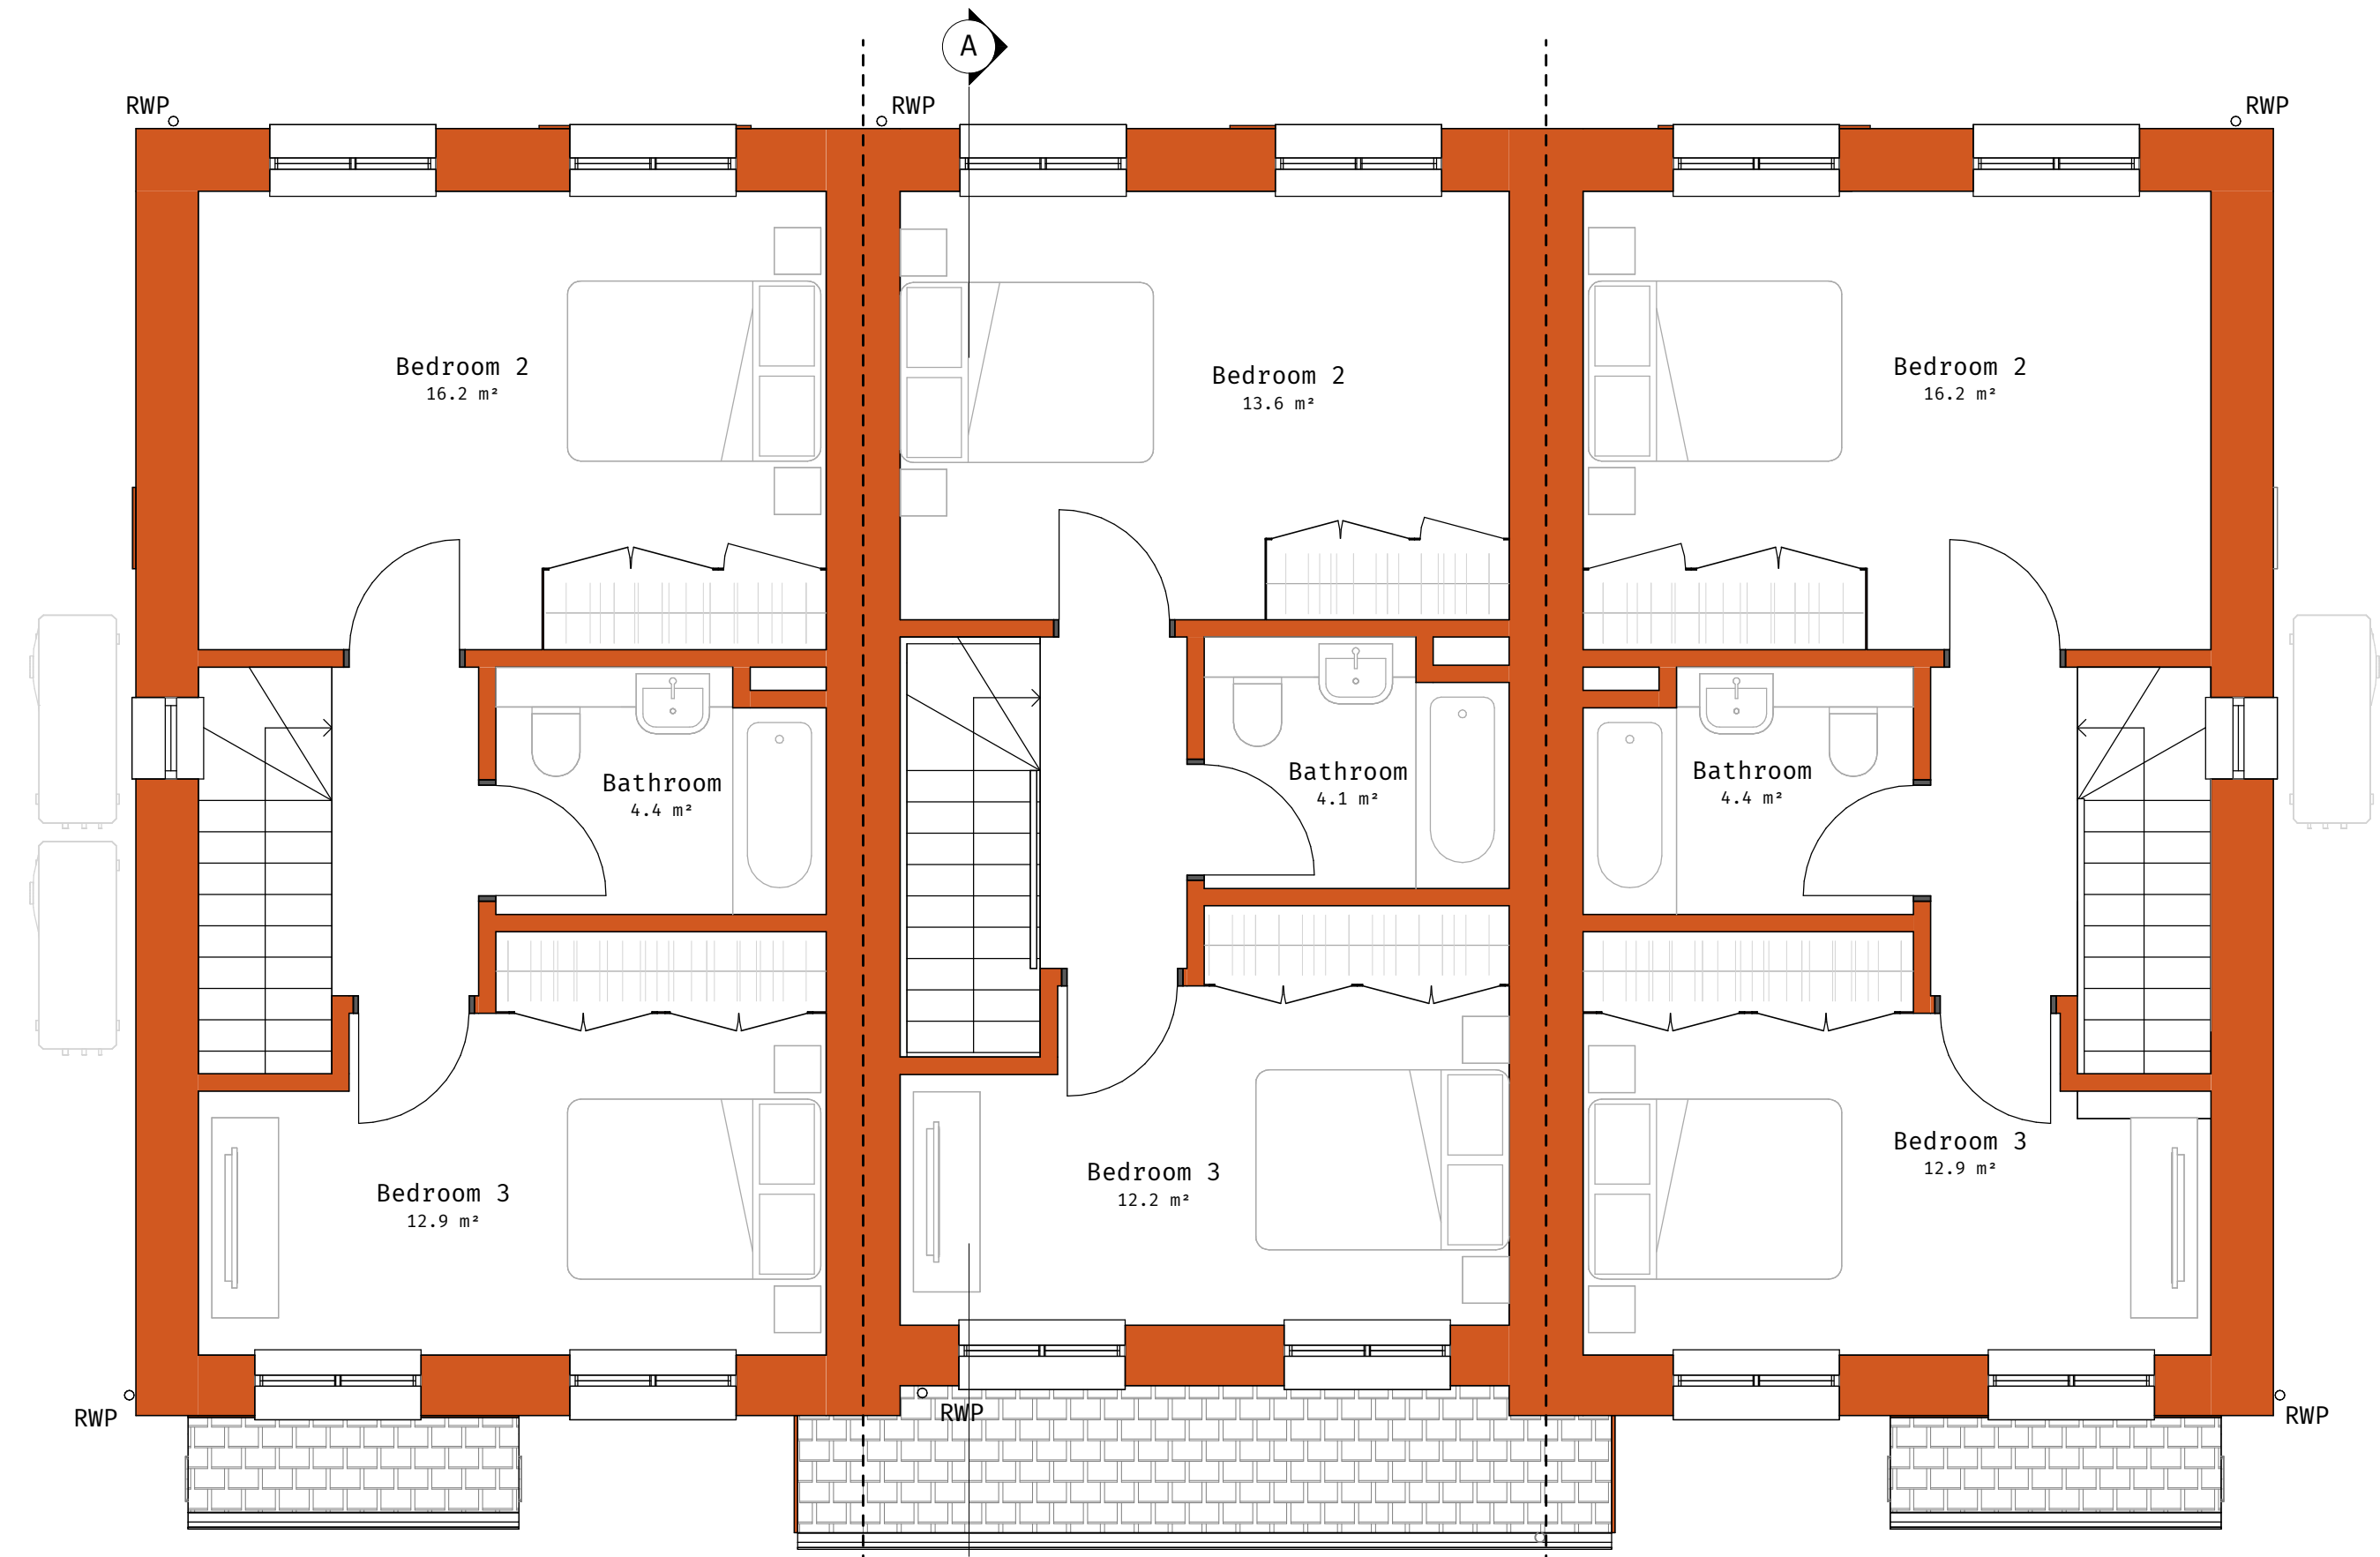

First Floor - Proposed  
1 : 50

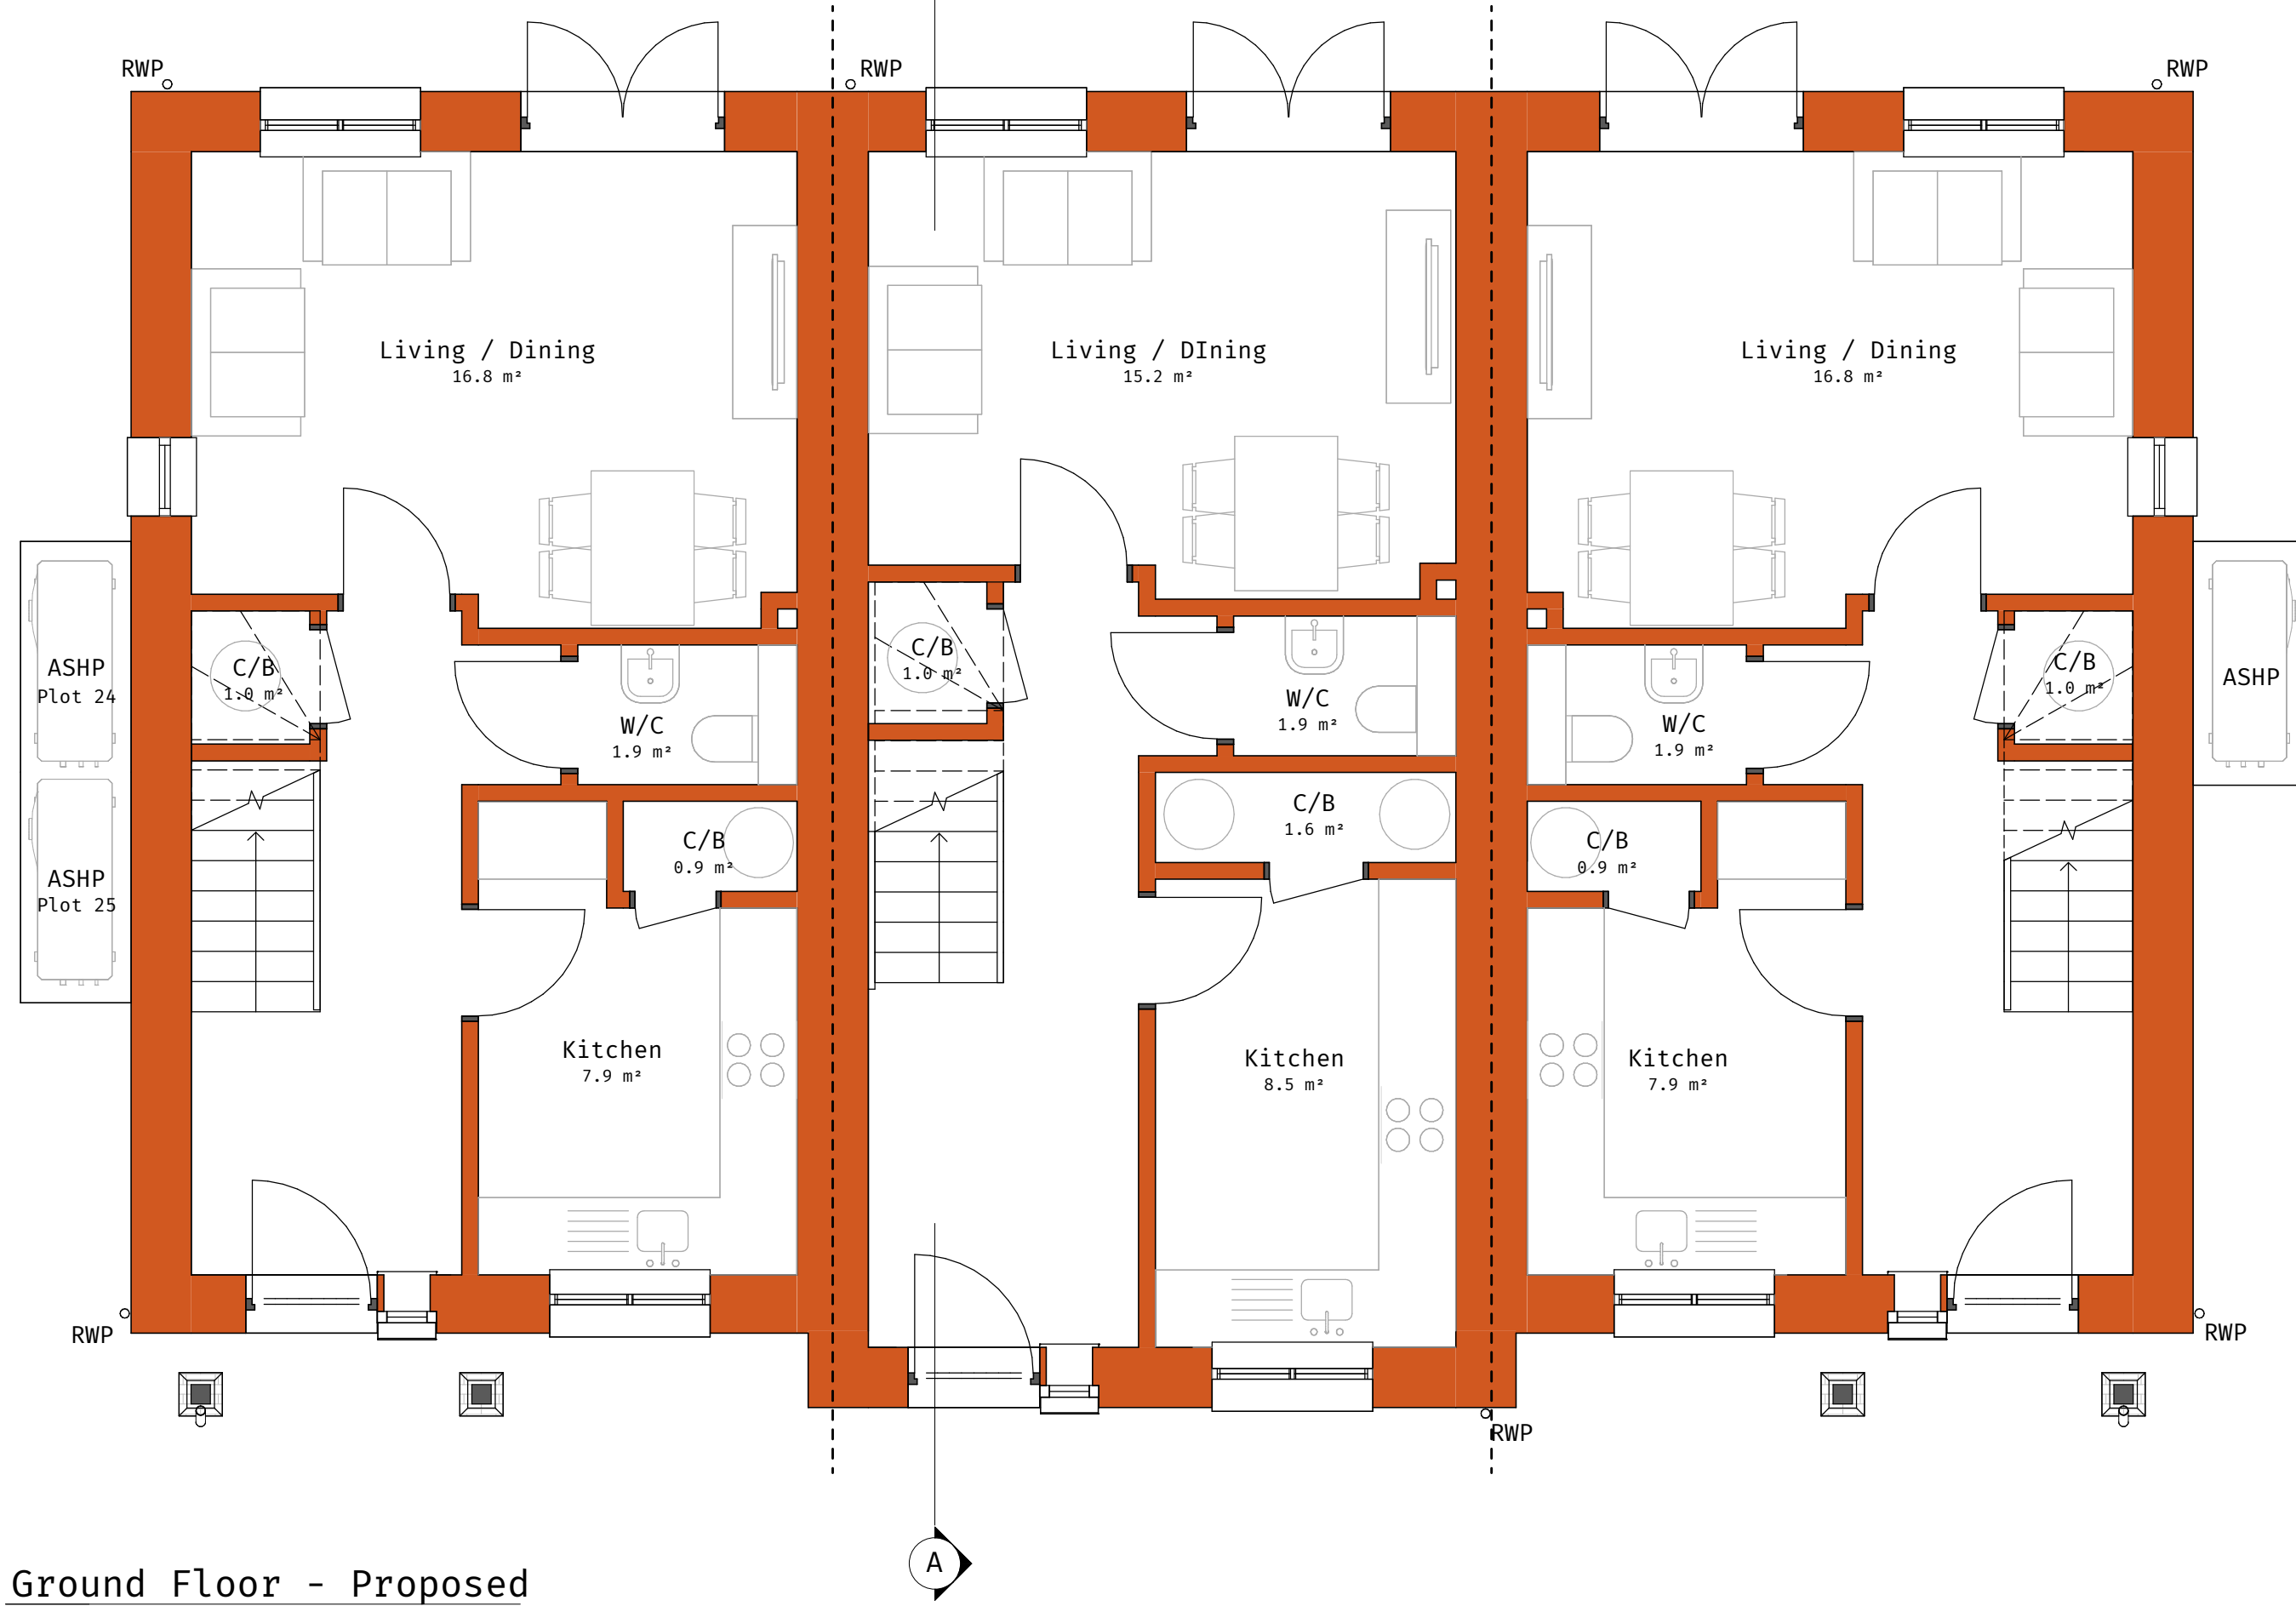

Ground Floor - Proposed  
1 : 50

NSA - Plots 23 and 25

Ground Floor - 41.09m2

First Floor - 41.09m2

Total - 82.18m2

NSA - Plots 24


Ground Floor - 42.43m2

First Floor - 38.83m2

Total - 81.26m2

Net Sales Area (NSA) = Gross internal Area (GIA), excluding areas with headroom below 1.5m, Garages, Conservatories, External open-sided balconies, Greenhouses, garden stores, fuel stores, and terraces.

PRELIMINARY

 

SCALE BAR 1: 50



Rev Date Revision Comment By

GENERAL NOTE:  
SETTING OUT TO BE AGREED ON SITE WITH THE PROJECT SUPERVISOR. ALL DIMENSIONS TO BE CHECKED ON SITE BY THE GENERAL CONTRACTOR. DISCREPANCIES TO BE REPORTED IMMEDIATELY TO THE PROJECT SUPERVISOR.

Proposed Floor Plans  
Plots 23, 24 and 25  
Drawn by: SK Checked by: DG  
Scale: 1 : 50 @ A1

High Bar Lane Ltd  
Land at High Bar Lane,  
Thakeham, West Sussex

High Bar Lane  
Thakeham

25-2125  
1010

Mitchell Evans  
90 / Meadow  
Godalming  
GU7 3HY  
01483 453 453

