


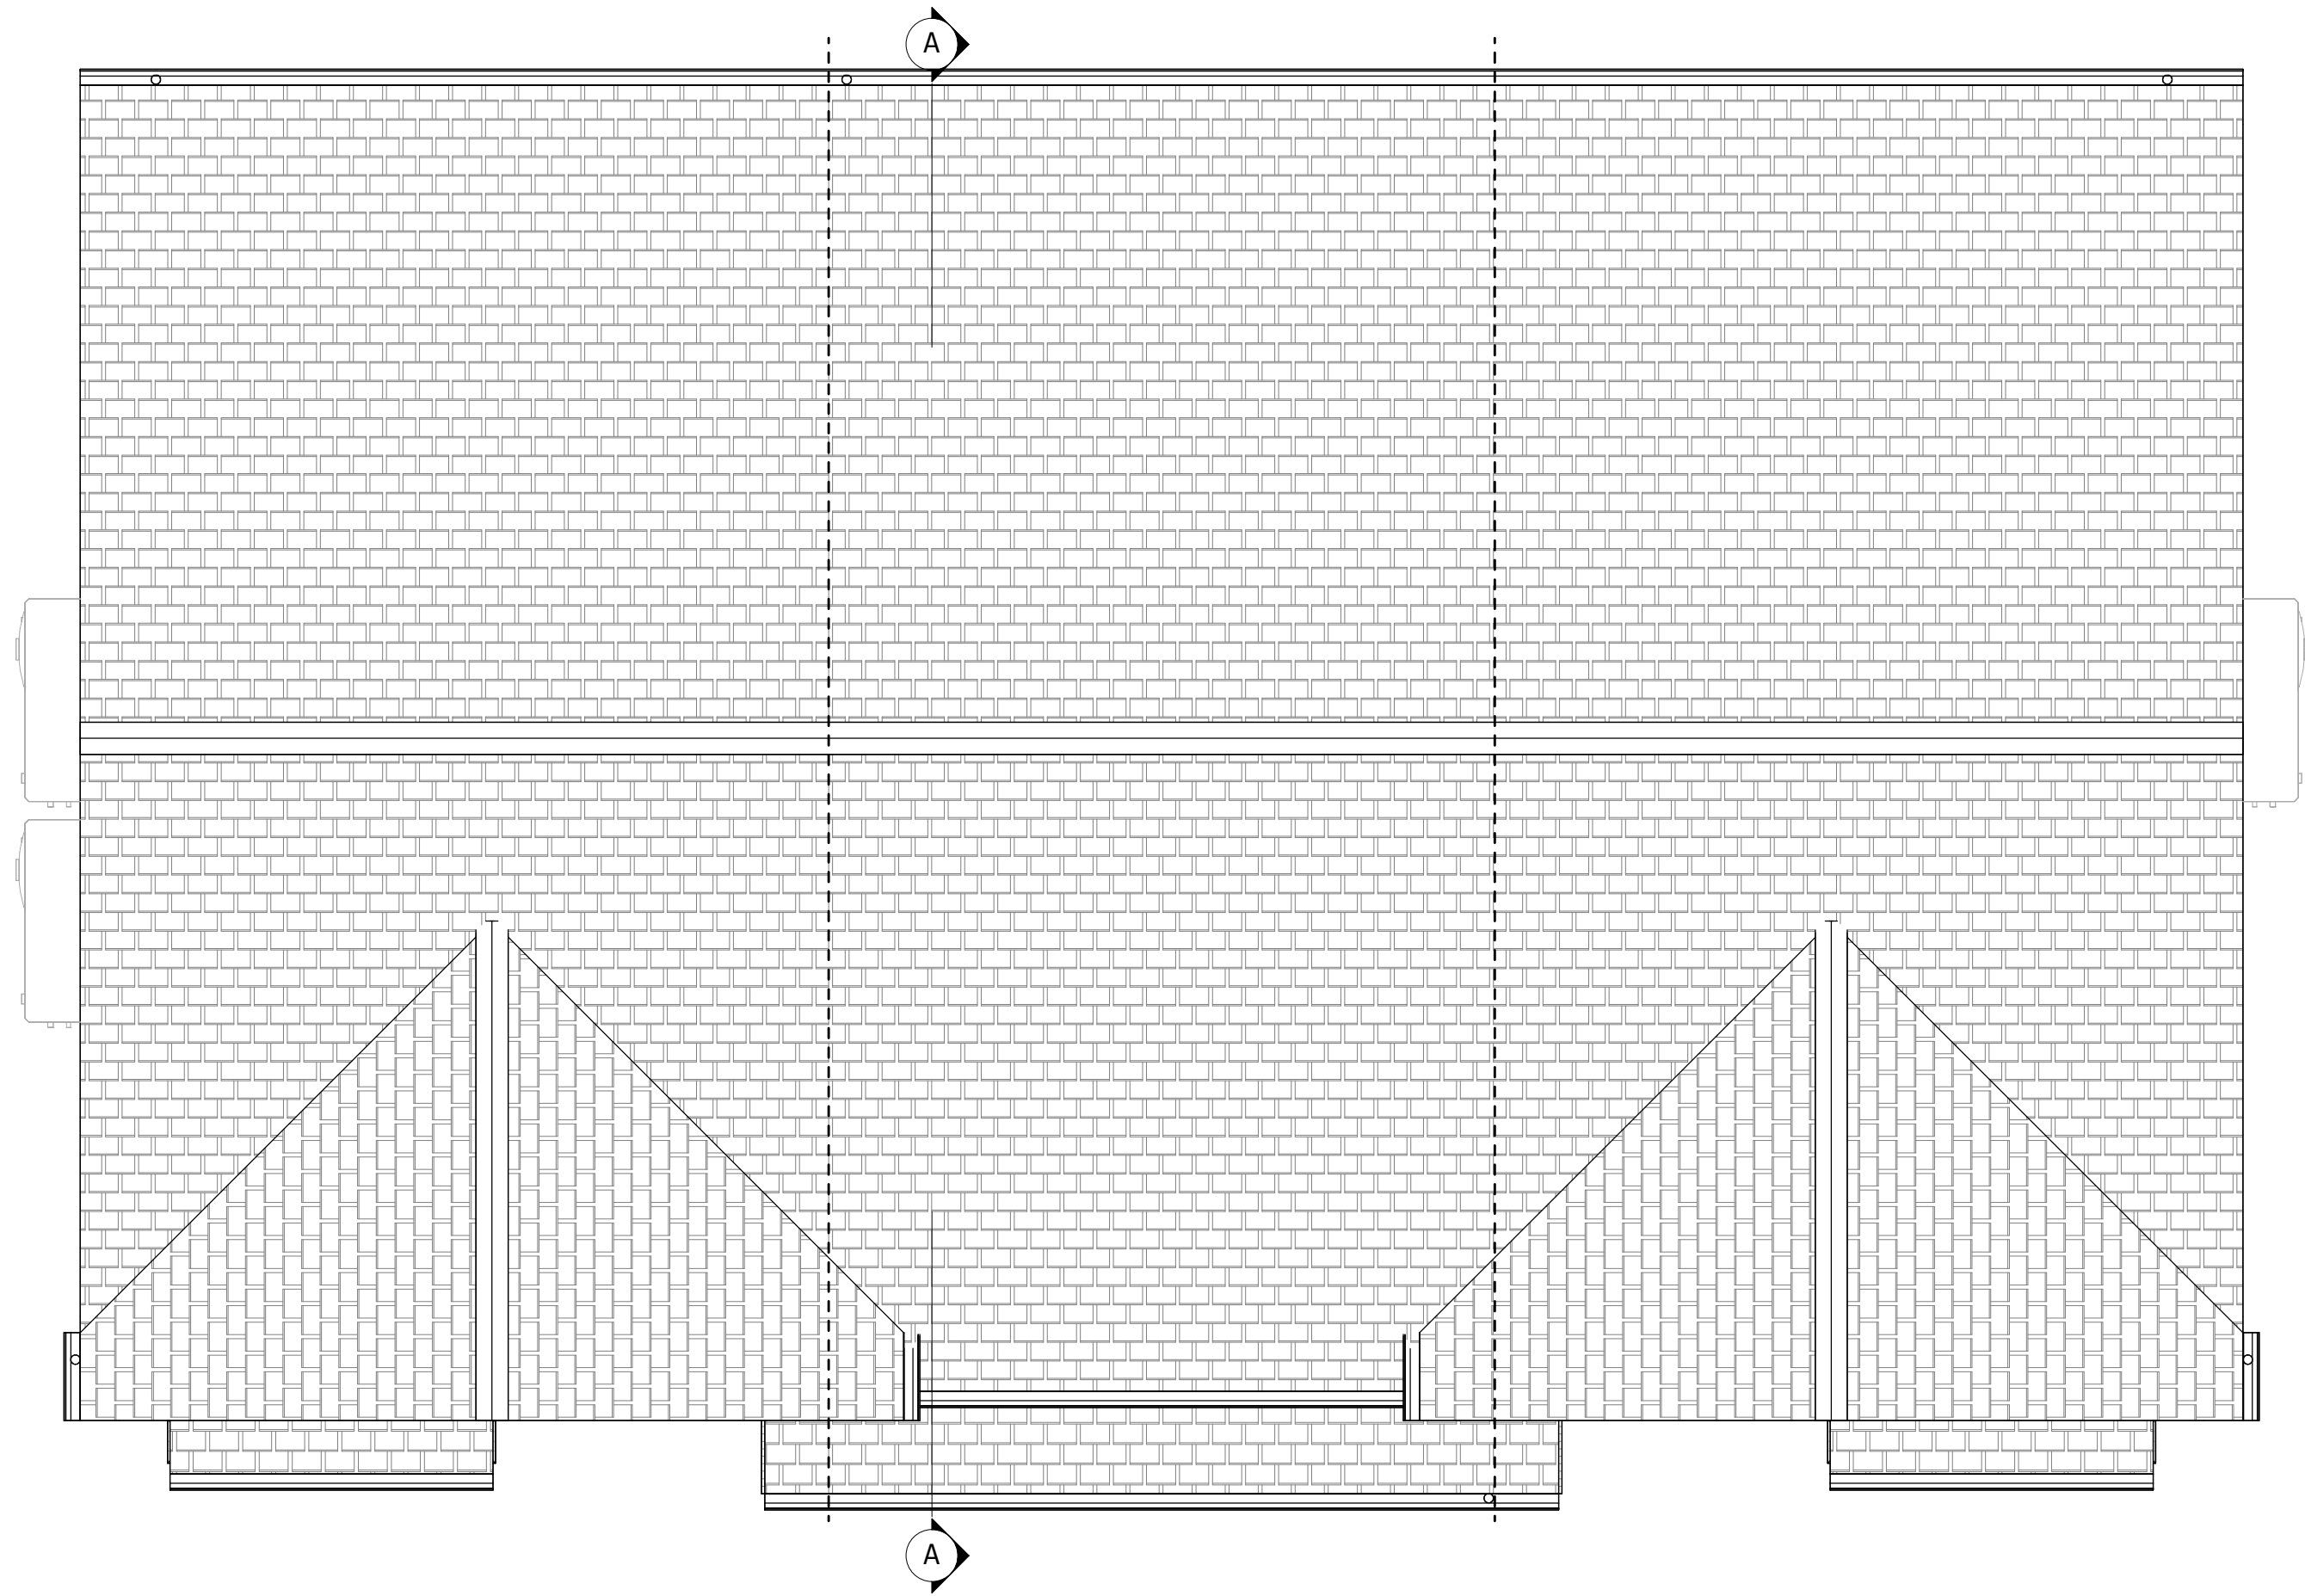

Roof - Proposed
1 : 50

NSA - Plots 23 and 25

Ground Floor - 41.09m2

First Floor - 41.09m2

Total - 82.18m2


NSA - Plots 24

Ground Floor - 42.43m2

First Floor - 38.83m2

Total - 81.26m2

Net Sales Area (NSA) = Gross internal Area (GIA), excluding areas with headroom below 1.5m, Garages, Conservatories, External open-sided balconies, Greenhouses, garden stores, fuel stores, and terraces.

 

SCALE BAR 1: 50



Rev	Date	Revision Comment	By
-----	------	------------------	----

GENERAL NOTE:

SETTING OUT TO BE AGREED ON SITE WITH THE PROJECT SUPERVISOR. ALL DIMENSIONS TO BE CHECKED ON SITE BY THE GENERAL CONTRACTOR. DISCREPANCIES TO BE REPORTED IMMEDIATELY TO THE PROJECT SUPERVISOR.

**Proposed Roof Plan
Plots 23, 24 and 25**

Drawn by: **SK** Checked by: **DG**

Scale: **1 : 50 @ A1**

High Bar Lane Ltd

Land at High Bar Lane,
Thakeham, West Sussex

**High Bar Lane
Thakeham**

**25-2125
1011**

Mitchell Evans
90 / Meadow
Godalming
GU7 3HY
01483 453 453

