




Front Elevation

1 : 50

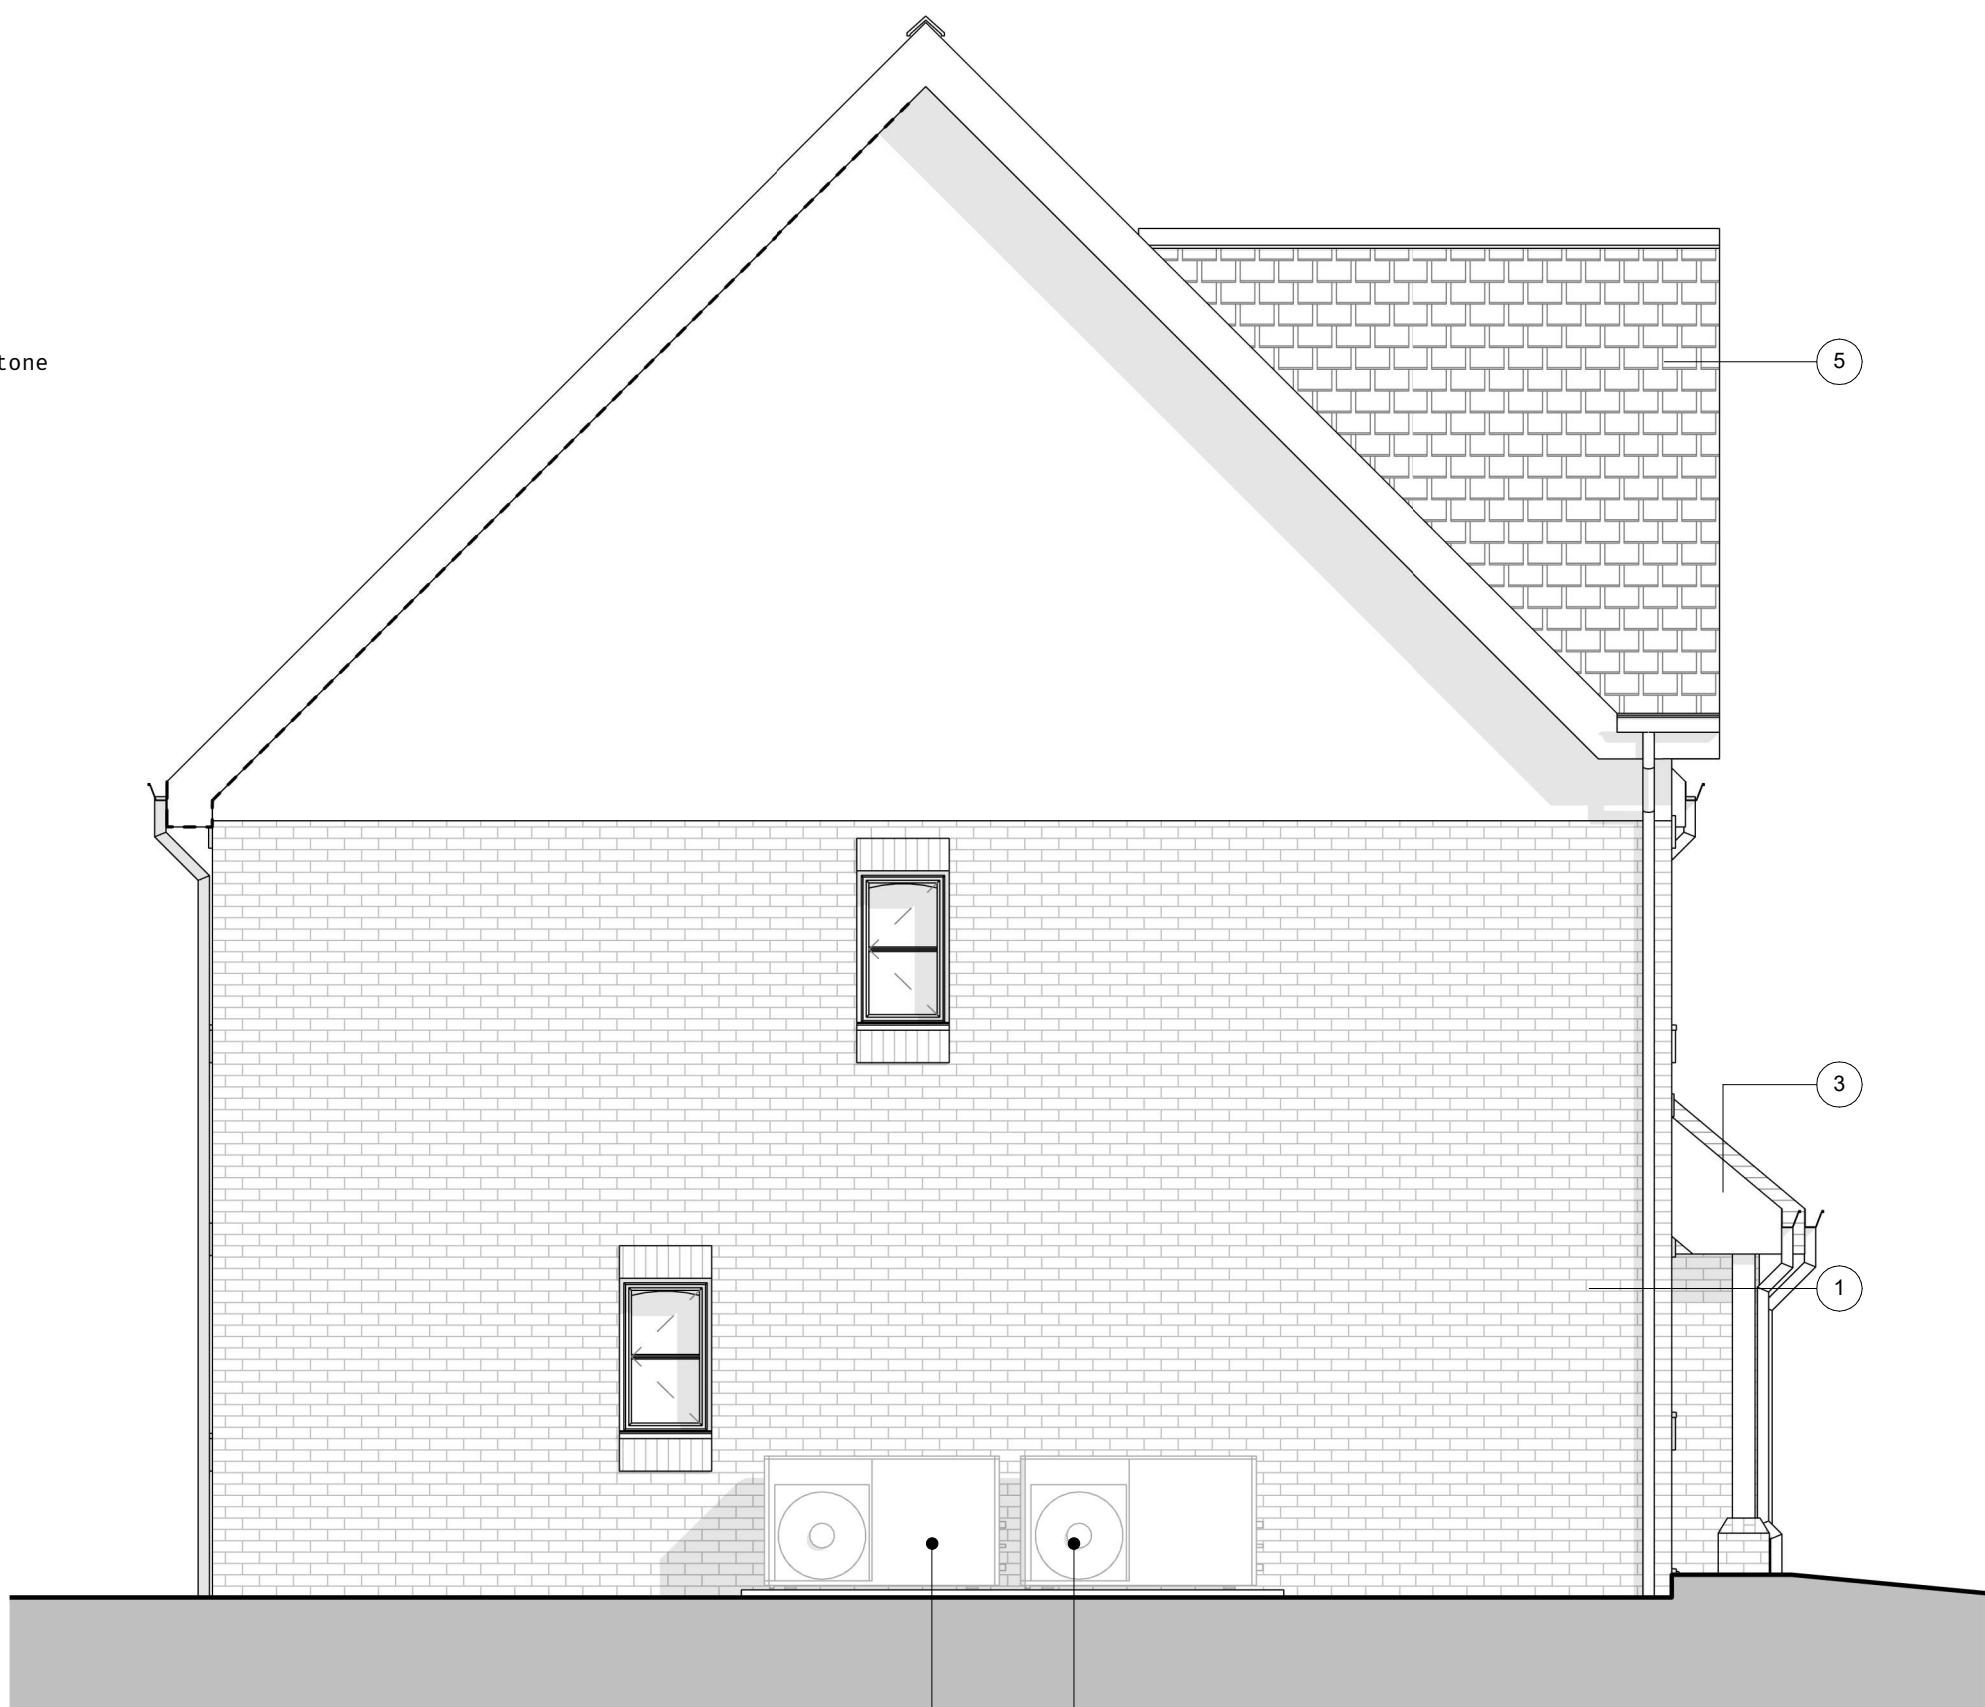

Side Elevation


1 : 50

- MATERIAL KEY**
- 1 Local Facing Brick
 - 2 White Render
 - 3 Timber Cladding
 - 5 Slate Roof Tiles



Rear Elevation

1 : 50

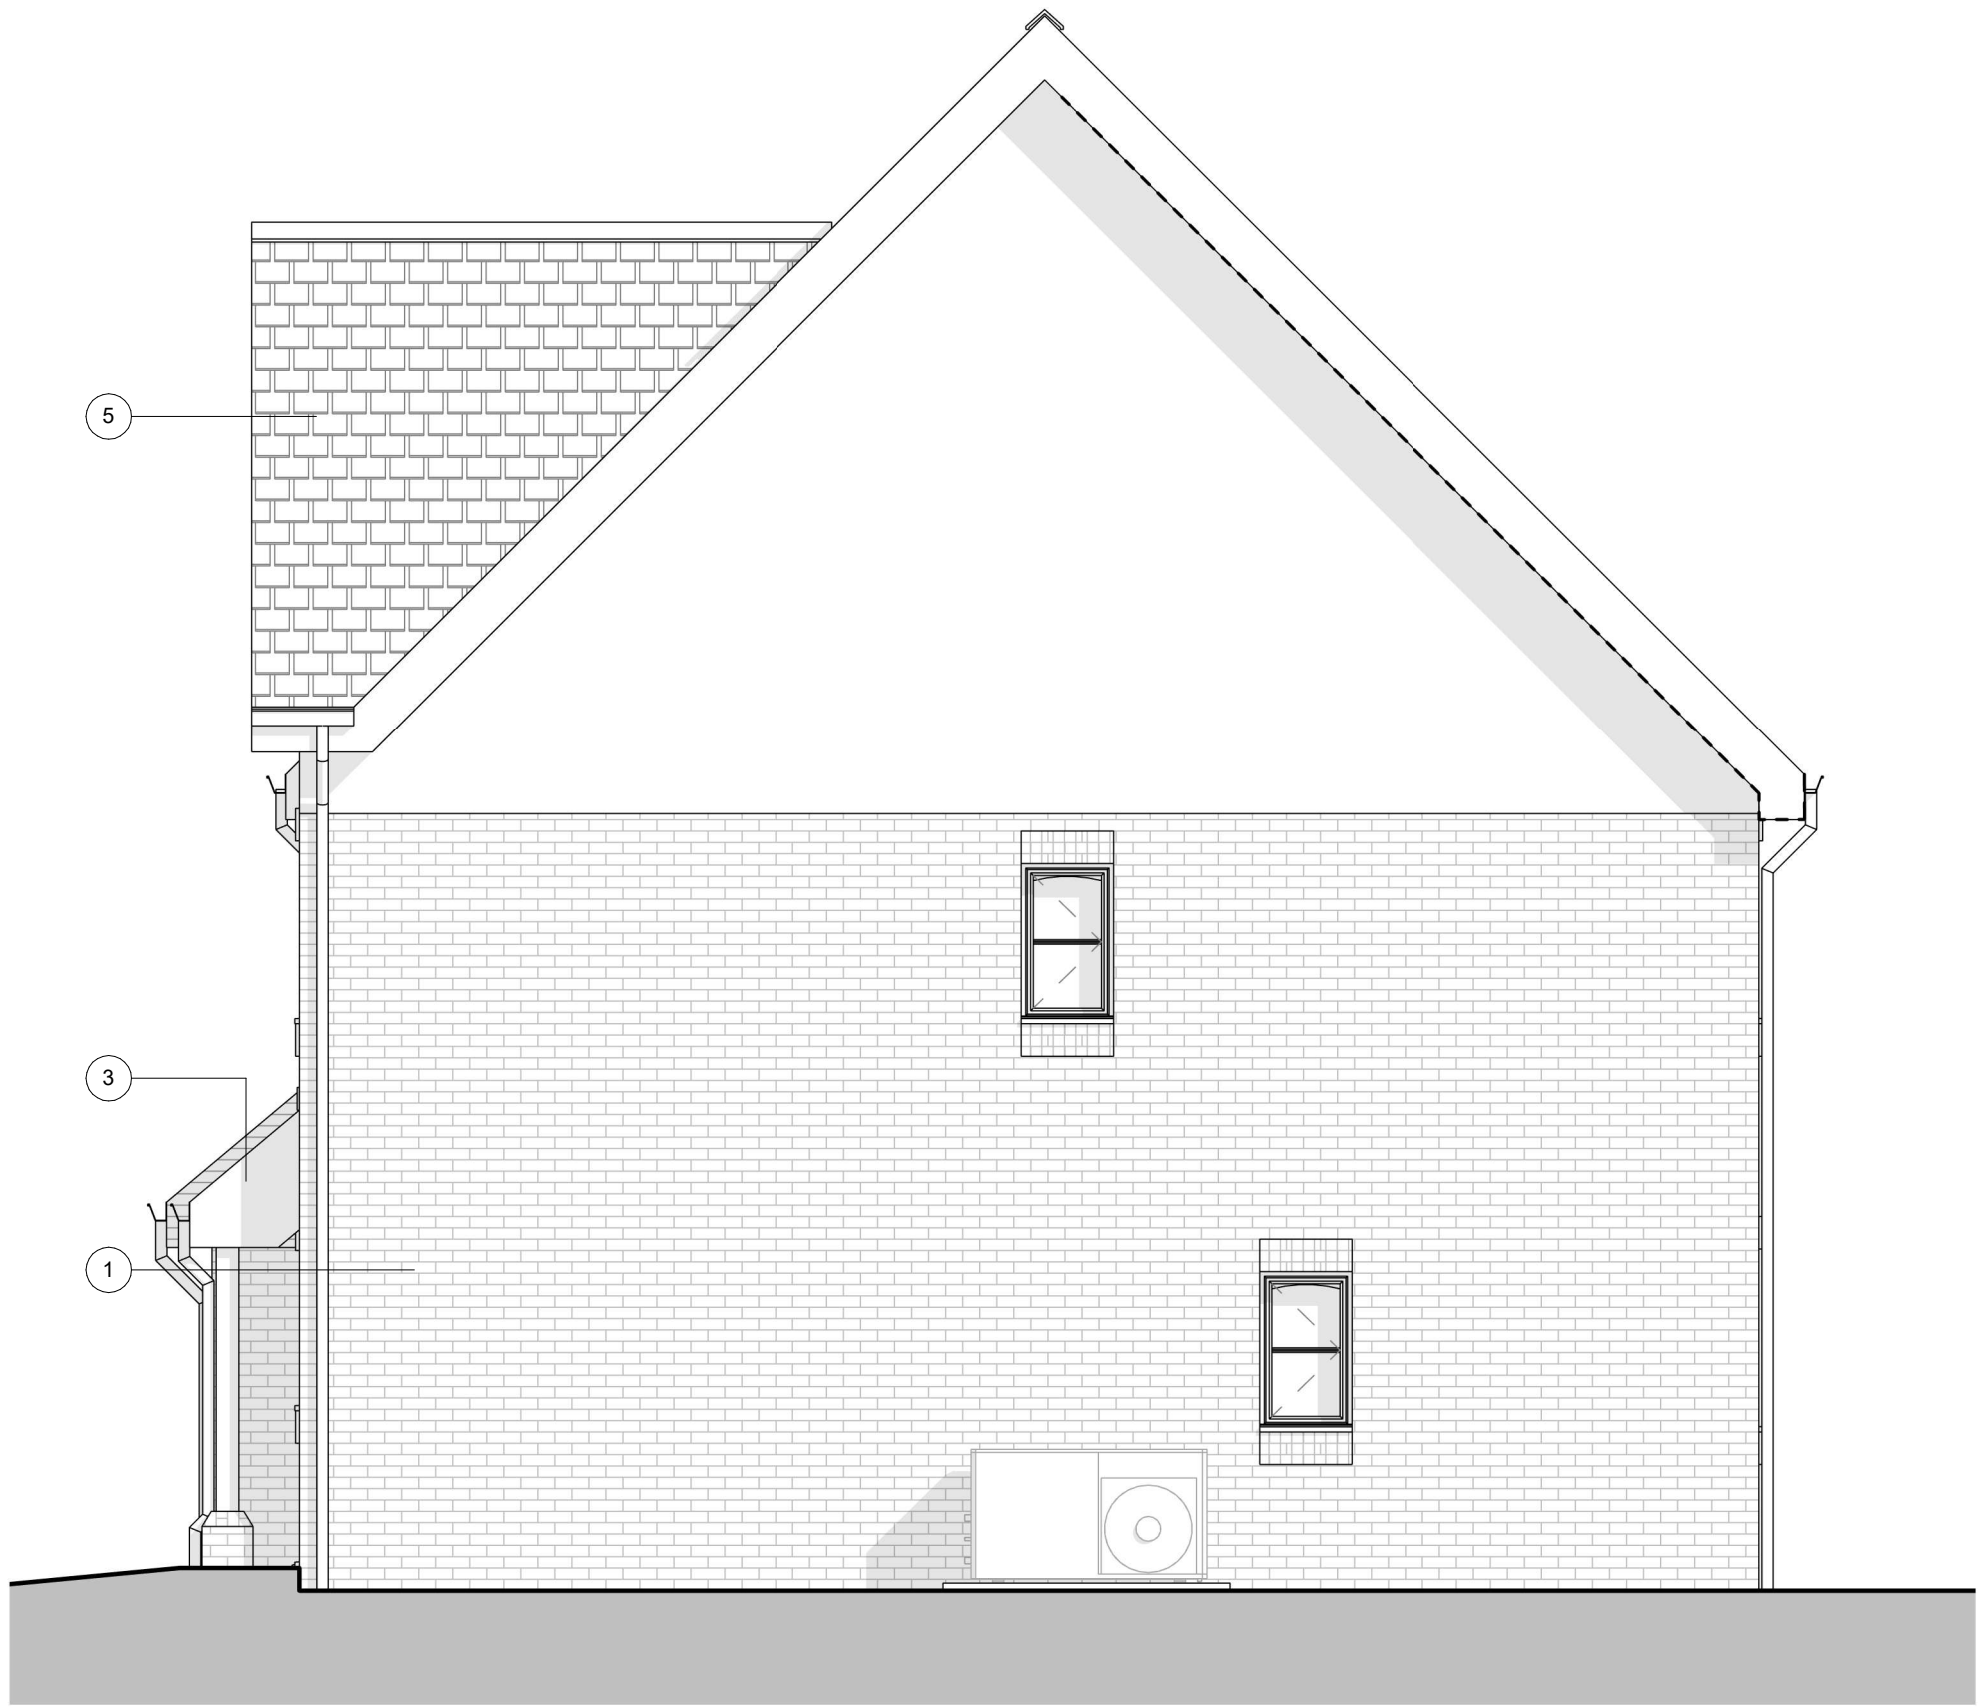

Flank Elevation

1 : 50



Rev Date Revision Comment By

GENERAL NOTE:
SETTING OUT TO BE AGREED ON SITE WITH THE PROJECT SUPERVISOR. ALL DIMENSIONS TO BE CHECKED ON SITE BY THE GENERAL CONTRACTOR. DISCREPANCIES TO BE REPORTED IMMEDIATELY TO THE PROJECT SUPERVISOR.

Proposed Elevations
Plots 23, 24 and 25
Drawn by: **SK** Checked by: **DG**
Scale: **1 : 50 @ A1**

High Bar Lane Ltd
Land at High Bar Lane,
Thakeham, West Sussex

**High Bar Lane
Thakeham**

**25-2125
1020**

Mitchell Evans
90 / Meadow
Godalming
GU7 3HY
01483 453 453

