


Roof Plans
Scale 1:100

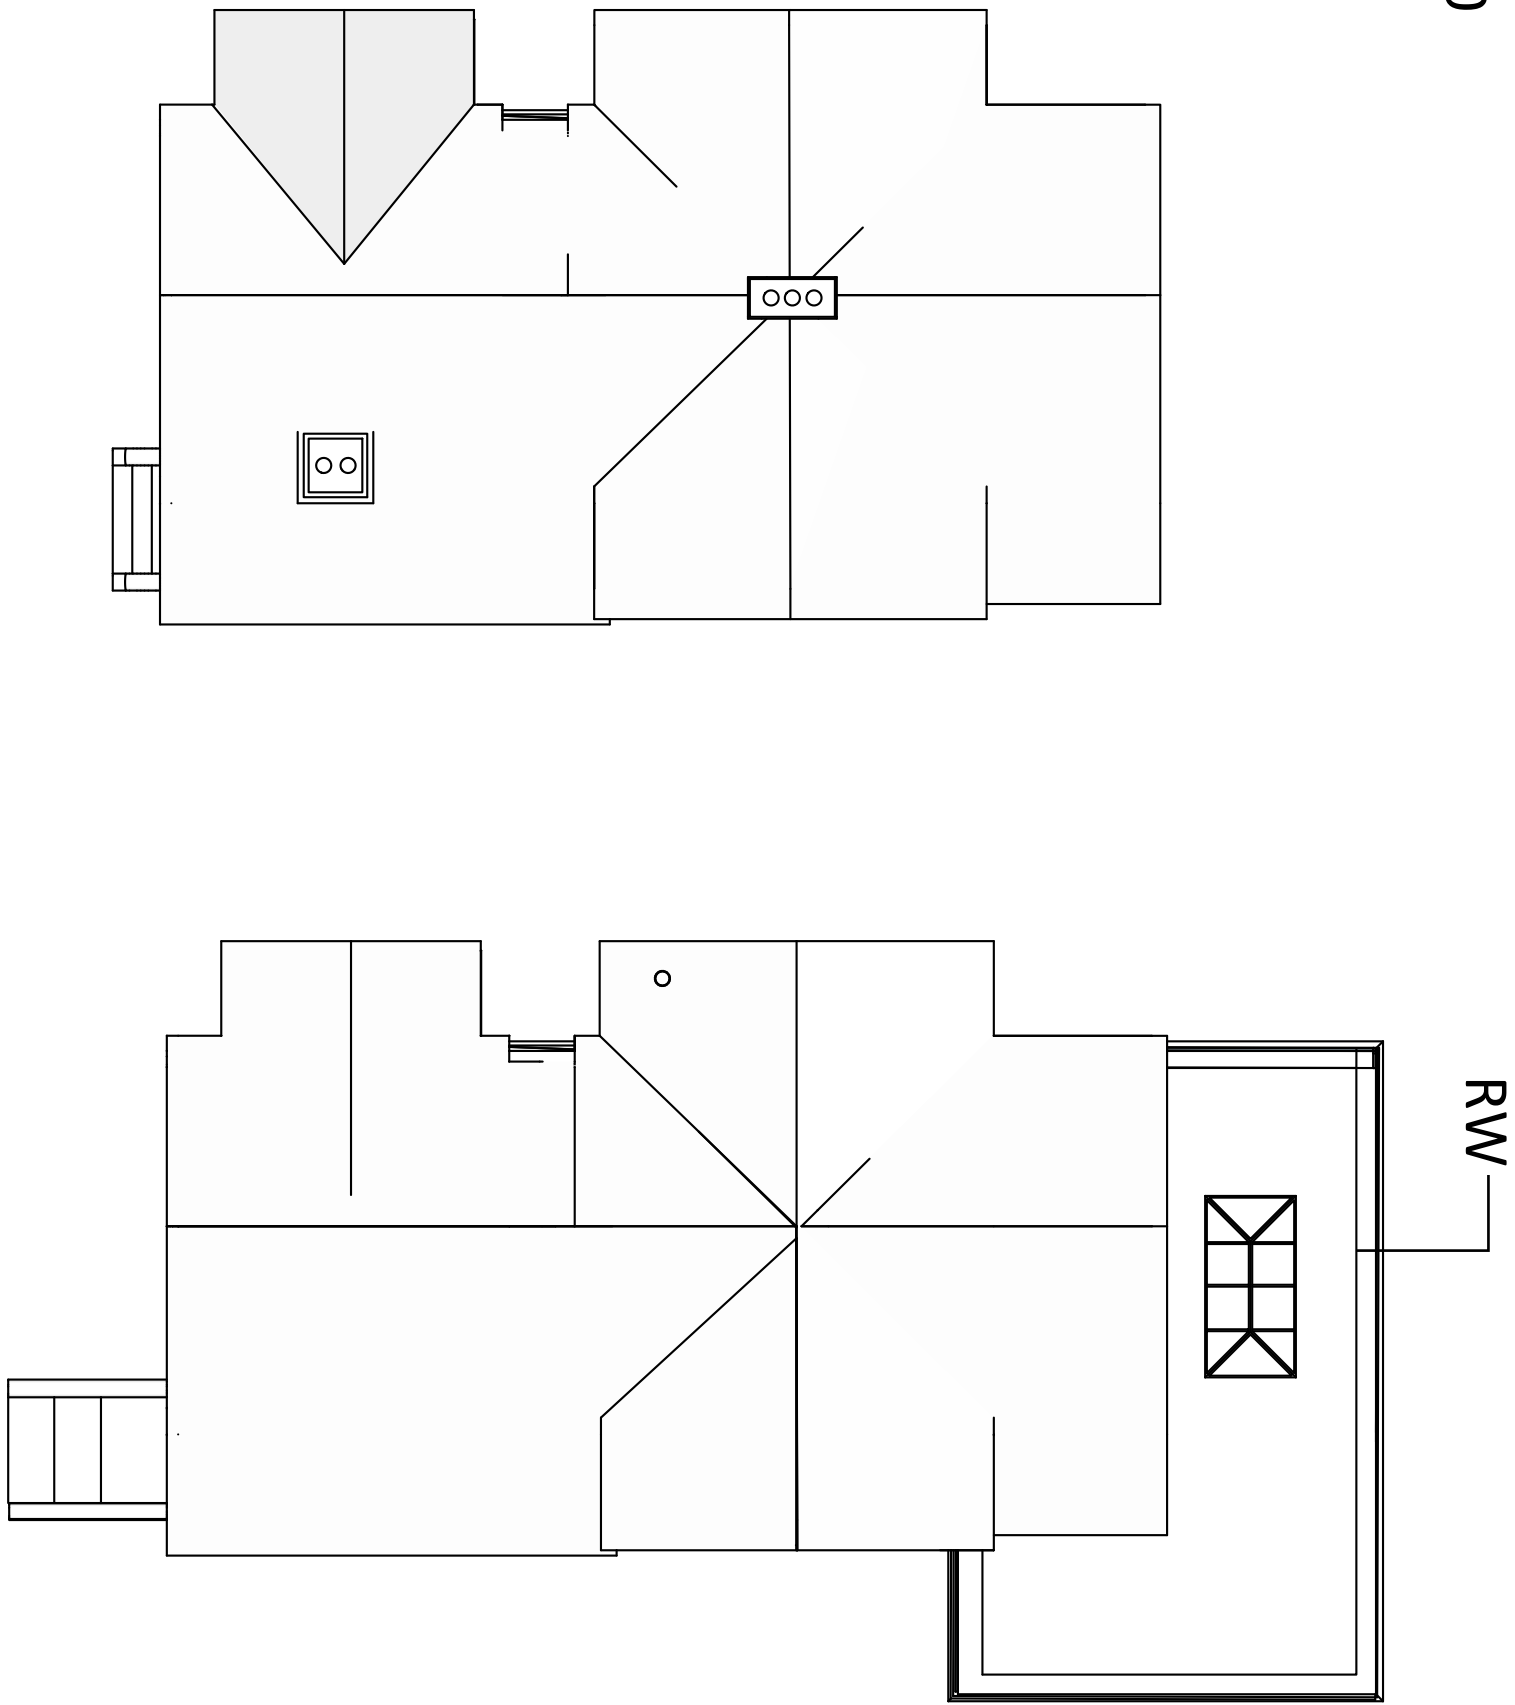

ALL DIMENSIONS ARE APPROXIMATE AND
INTENDED FOR PLANNING PURPOSES ONLY.

Scale Bar 1:100

5.00 m



LEGEND/ABBREVIATIONS

- FD – Folding doors
- W - Window
- ED - Entry door (single)
- RW - Roof window
- PW - Parapet wall

Materials.

- BK - Brick work to match existing.
- RT - Roof tiles existing to be retained or replaced with new to match.
- RD- Existing render to be removed and rendered.
- DEB- Decorative exposed beams to be painted or stained.

Elevations
Scale 1:100

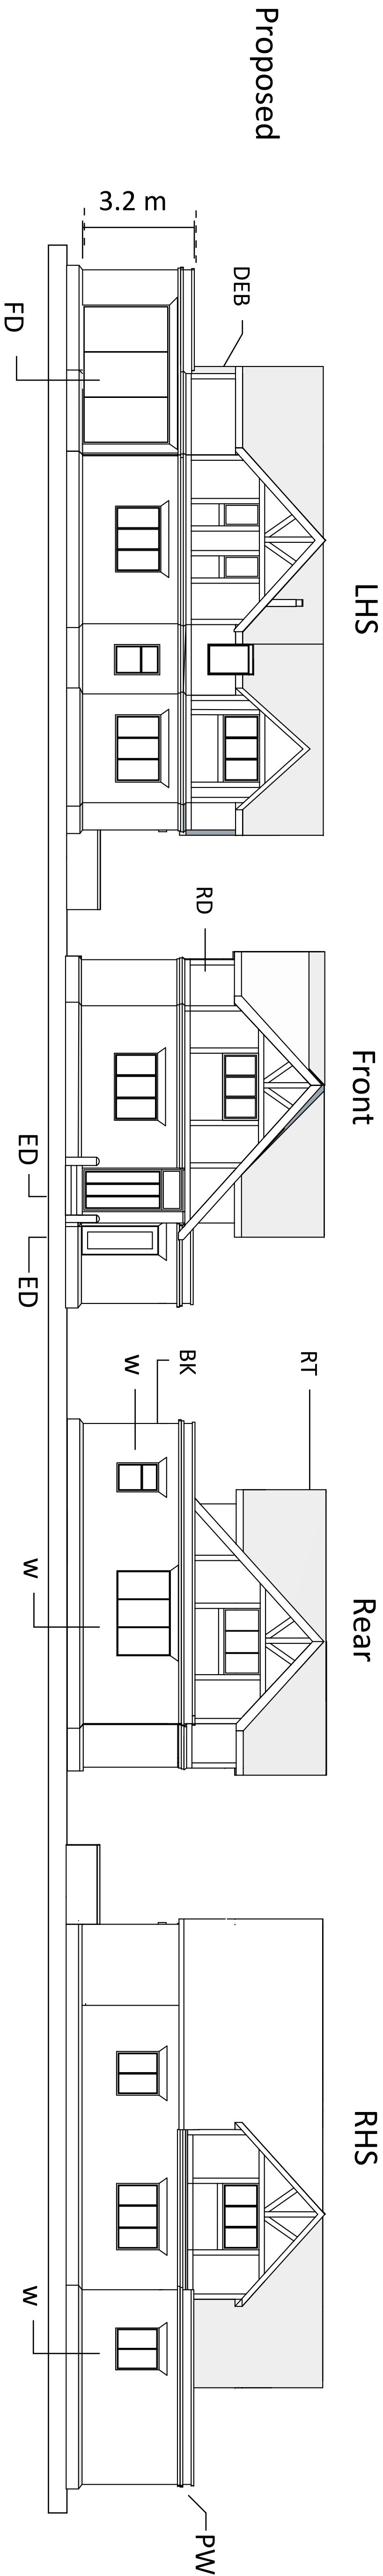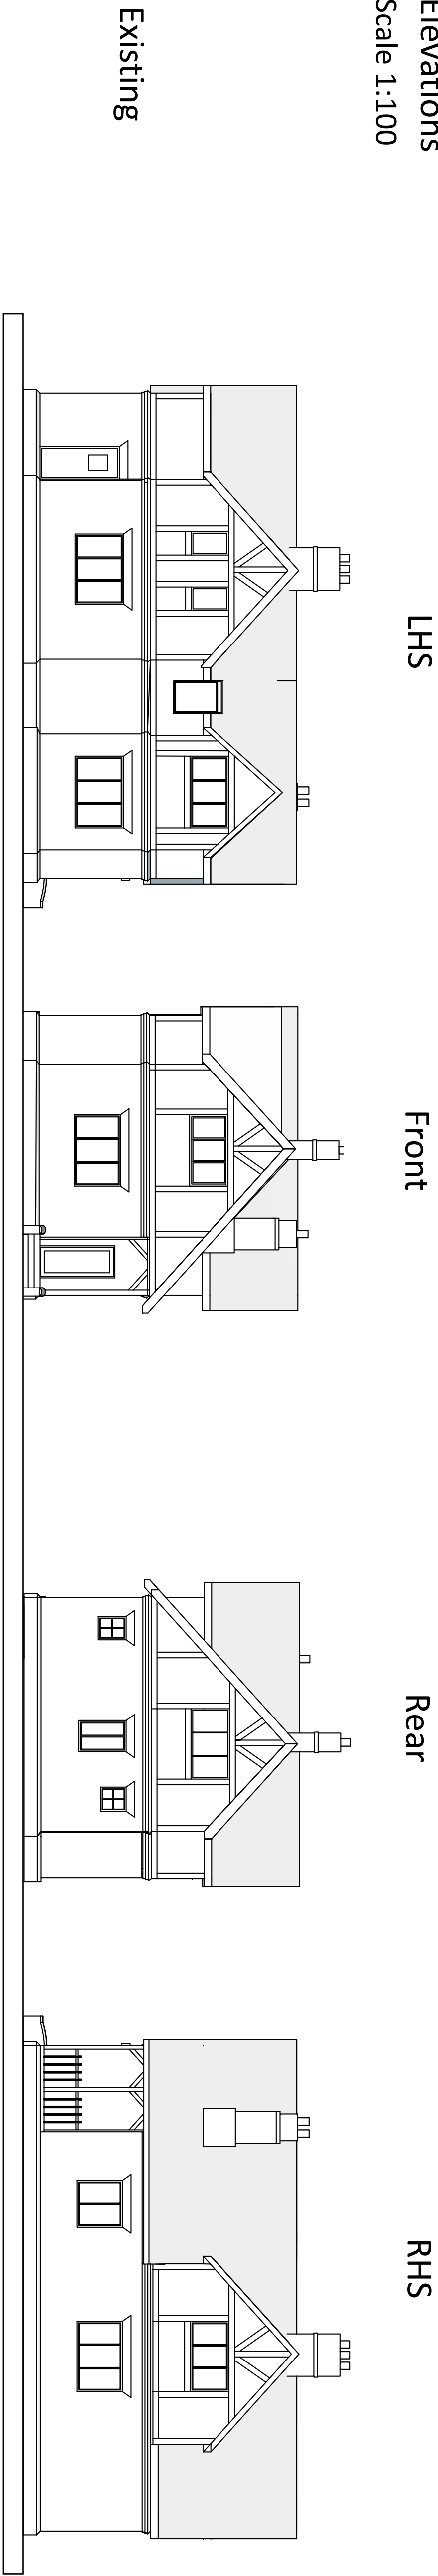

PAGE DESCRIPTION : Existing and proposed elevations.

PROJECT STAGE: Planning

PROJECT TITLE: Rear elevation single-storey extension/
Relocation of front door.

CLIENT: Mr & Mrs Colvin

ADDRESS: East Lodge Woldringfold,
Brighton Road, Lower Beeding,
West Sussex, RH13 6NJ

DATE : 24.11.25

DRAWN
BY CRG