



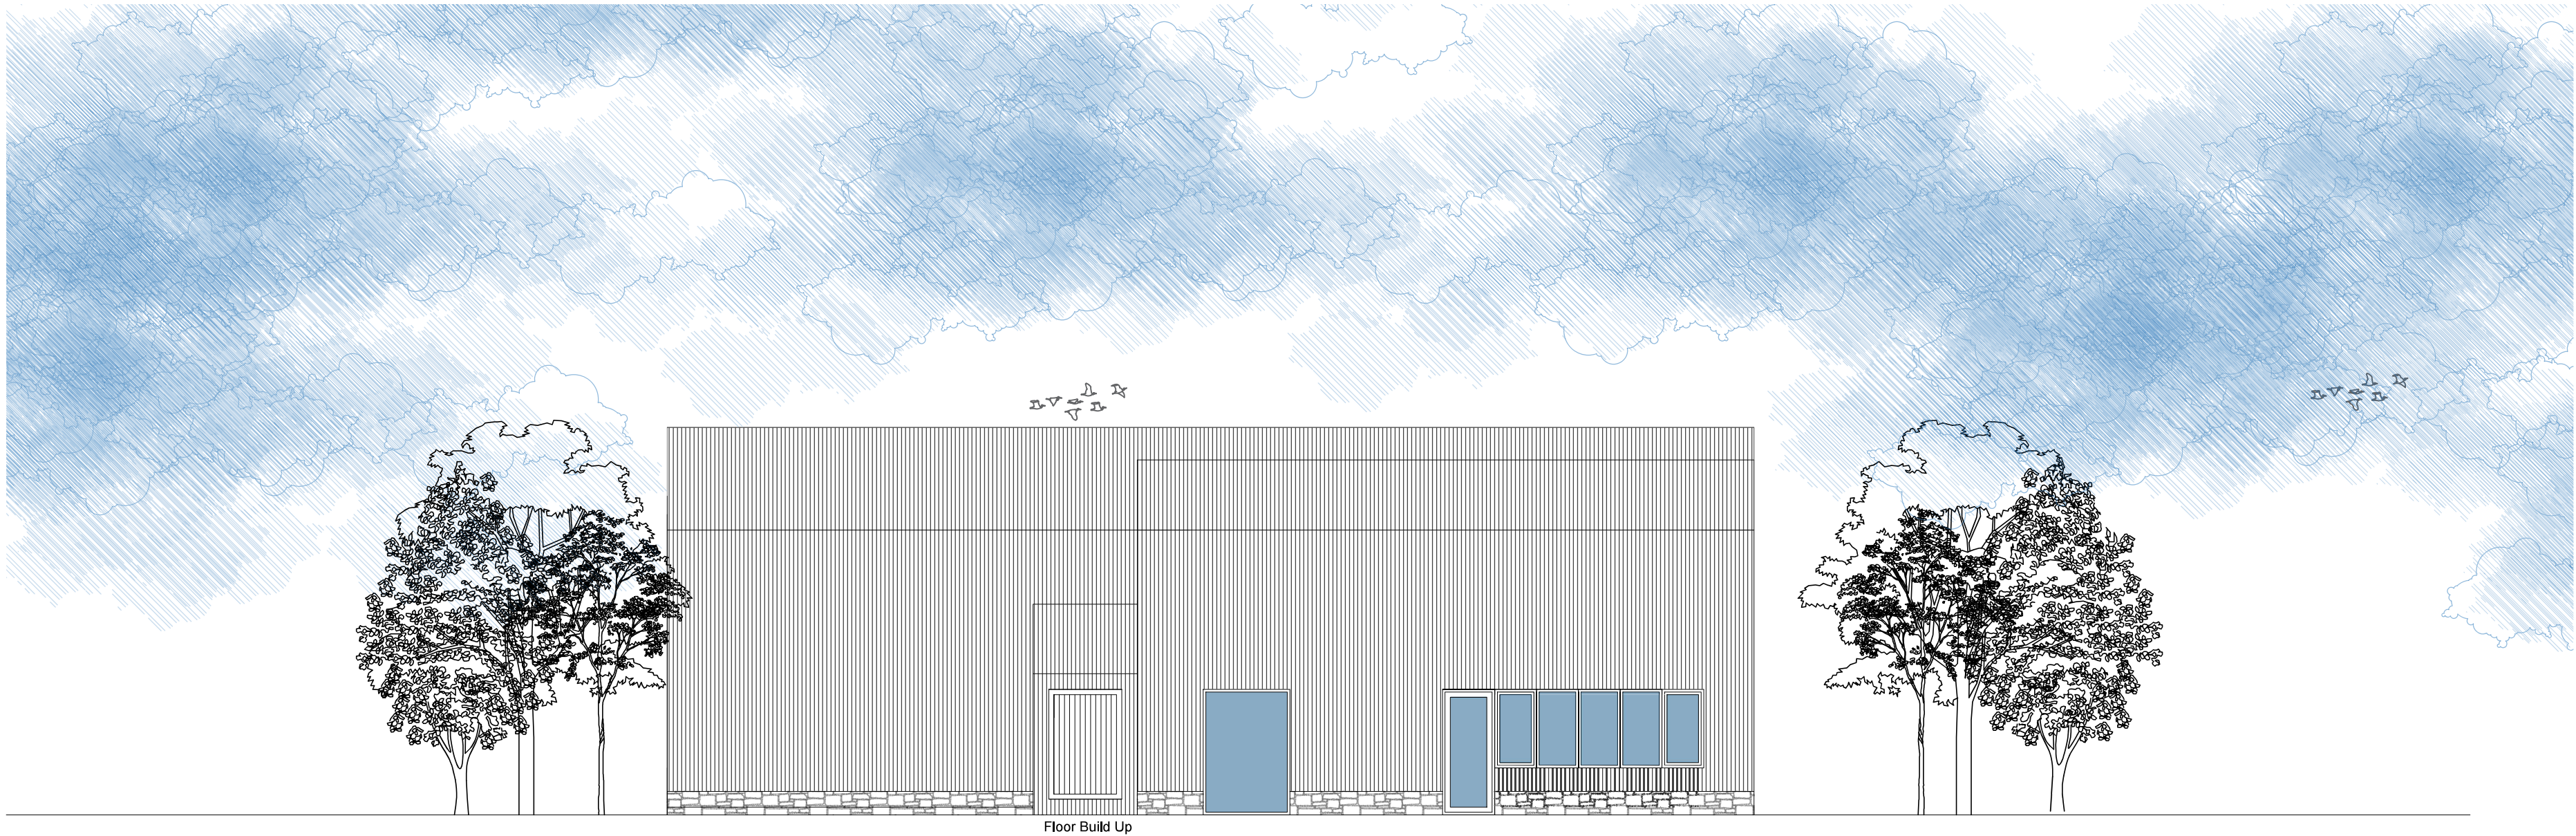

Proposed East Elevation - 1:100

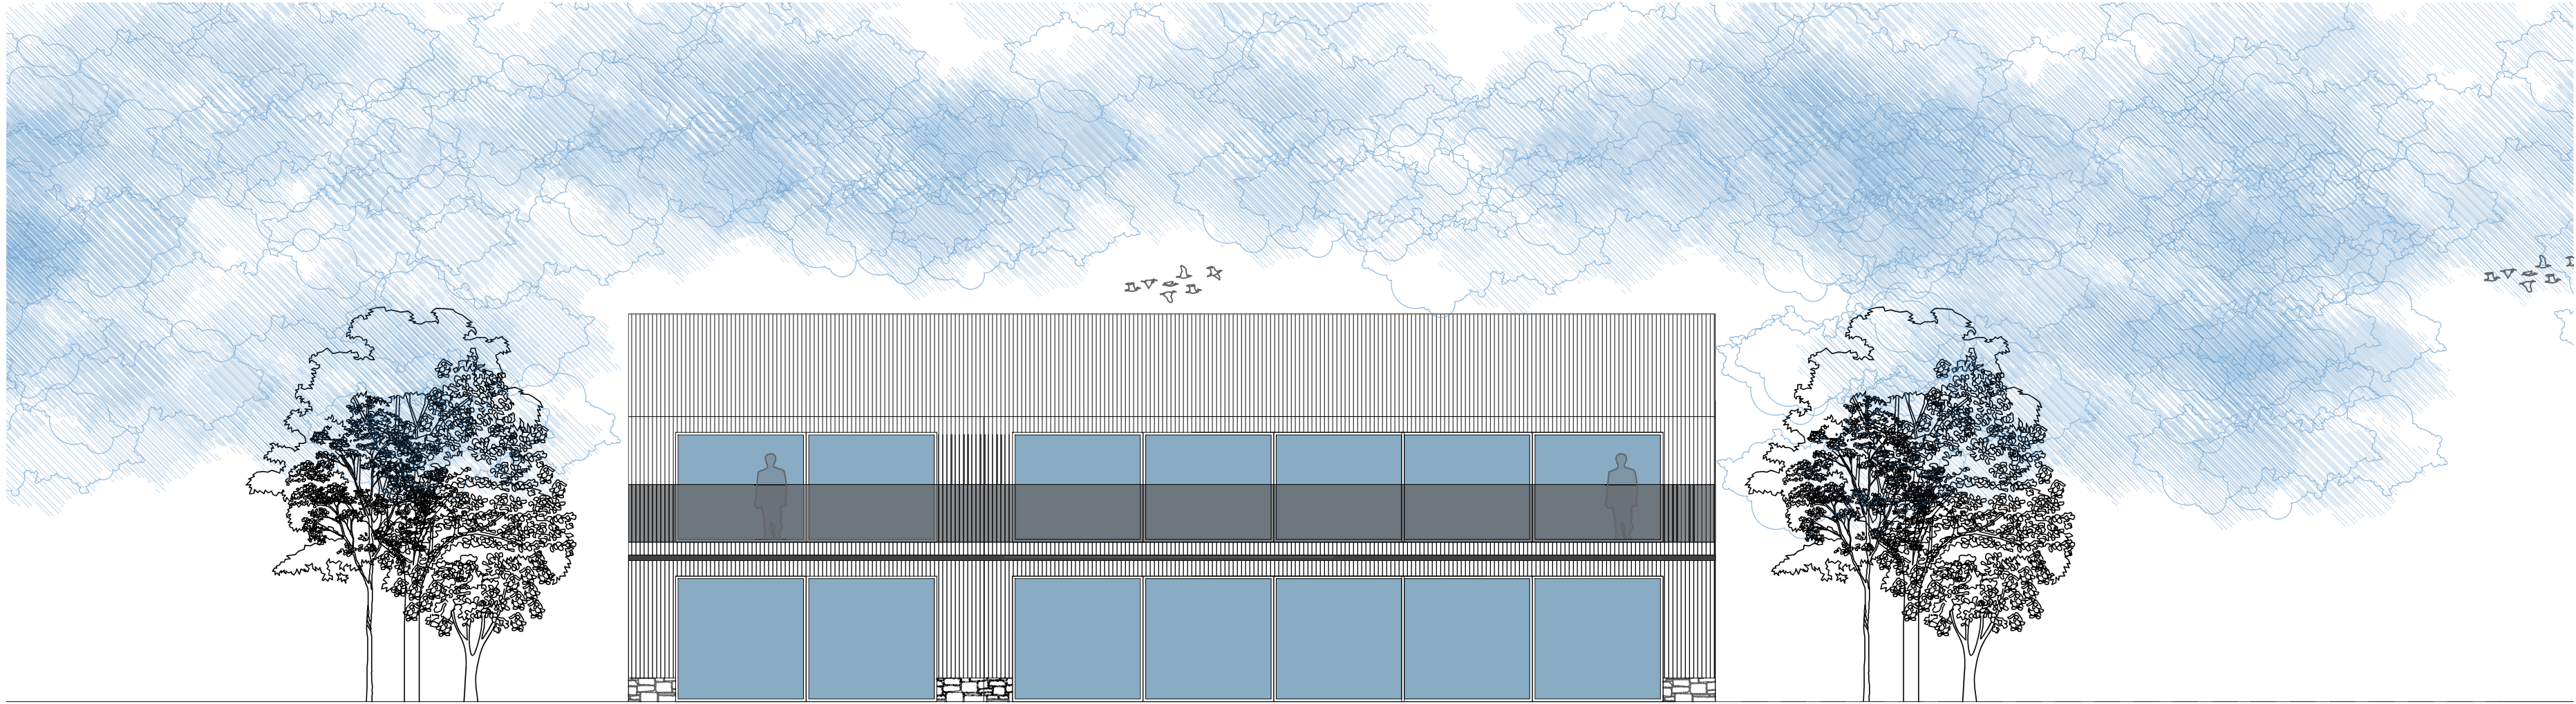

Proposed West Elevation - 1:100



**LLOYD
HARDEN**

Design • Planning • Architecture

Black Timber Cladding and Stone

Black Aluminum Windows

-- -- -- --				
REV		BY	DATE	DETAILS
SCALE @ A1 1:100				
01m2m3m4m5m				1:100
CLIENT				
Lee Goossons				
Nash Farm				
PROJECT				
Nash Farm - New Build				
DRAWN BY			CHECKED BY	
LKH			LKH	
PLANNING				
DRAWING TITLE				
Proposed Elevations 1				
DATE		DRAWING NUMBER		REVISION
20.03.25		005		-
+44 (0)116 482 9284		 www.lloydharden.co.uk		

DO NOT CONSTRUCT FROM THIS DRAWING. Responsibility Is Not Accepted For Errors Made By Others In Scaling From This Drawing. All Construction Information Must Be Taken From Figured Dimensions Only. All Dimensions And Levels Must Be Checked On Site And Any Discrepancies Between Drawings Must Be Reported To Lloyd Harden Design Ltd. THESE DRAWINGS ARE FOR PLANNING USE ONLY.