


Notes

Internally:
Inner face of the outer walls to have sprayed cork insulation and finished with a compatible 13mm plaster finish and paint or wallpaper.
New plumbing and electrics throughout.
Partial loft conversion to create additional bedroom and bathroom.
Underfloor heating throughout and additional insulation and screed to Kitchen and Snug existing solid floors.


Externally:
Existing window and door glazing to be removed and replaced with slimline double glazing units within existing frames to similar styles as existing.
PV panels to existing garage roof and associated plant.
Additional parking to garage area to incorporate 2no: EV charging points.

NOTES



- DO NOT SCALE OFF THIS DRAWING EXCEPT FOR PLANNING PURPOSES
- CHECK ALL DIMENSIONS ON SITE BEFORE ANY WORK IS COMMENCED
- ALL GOODS MATERIALS AND WORKMANSHIP MUST CONFORM WITH CURRENT BUILDING REGULATIONS, BRITISH STANDARDS AND CODES OF PRACTICE
- COPYRIGHT OF THIS DRAWING IS RETAINED BY THE ARCHITECT AND IT MUST NOT BE REPRODUCED WITHOUT WRITTEN CONSENT

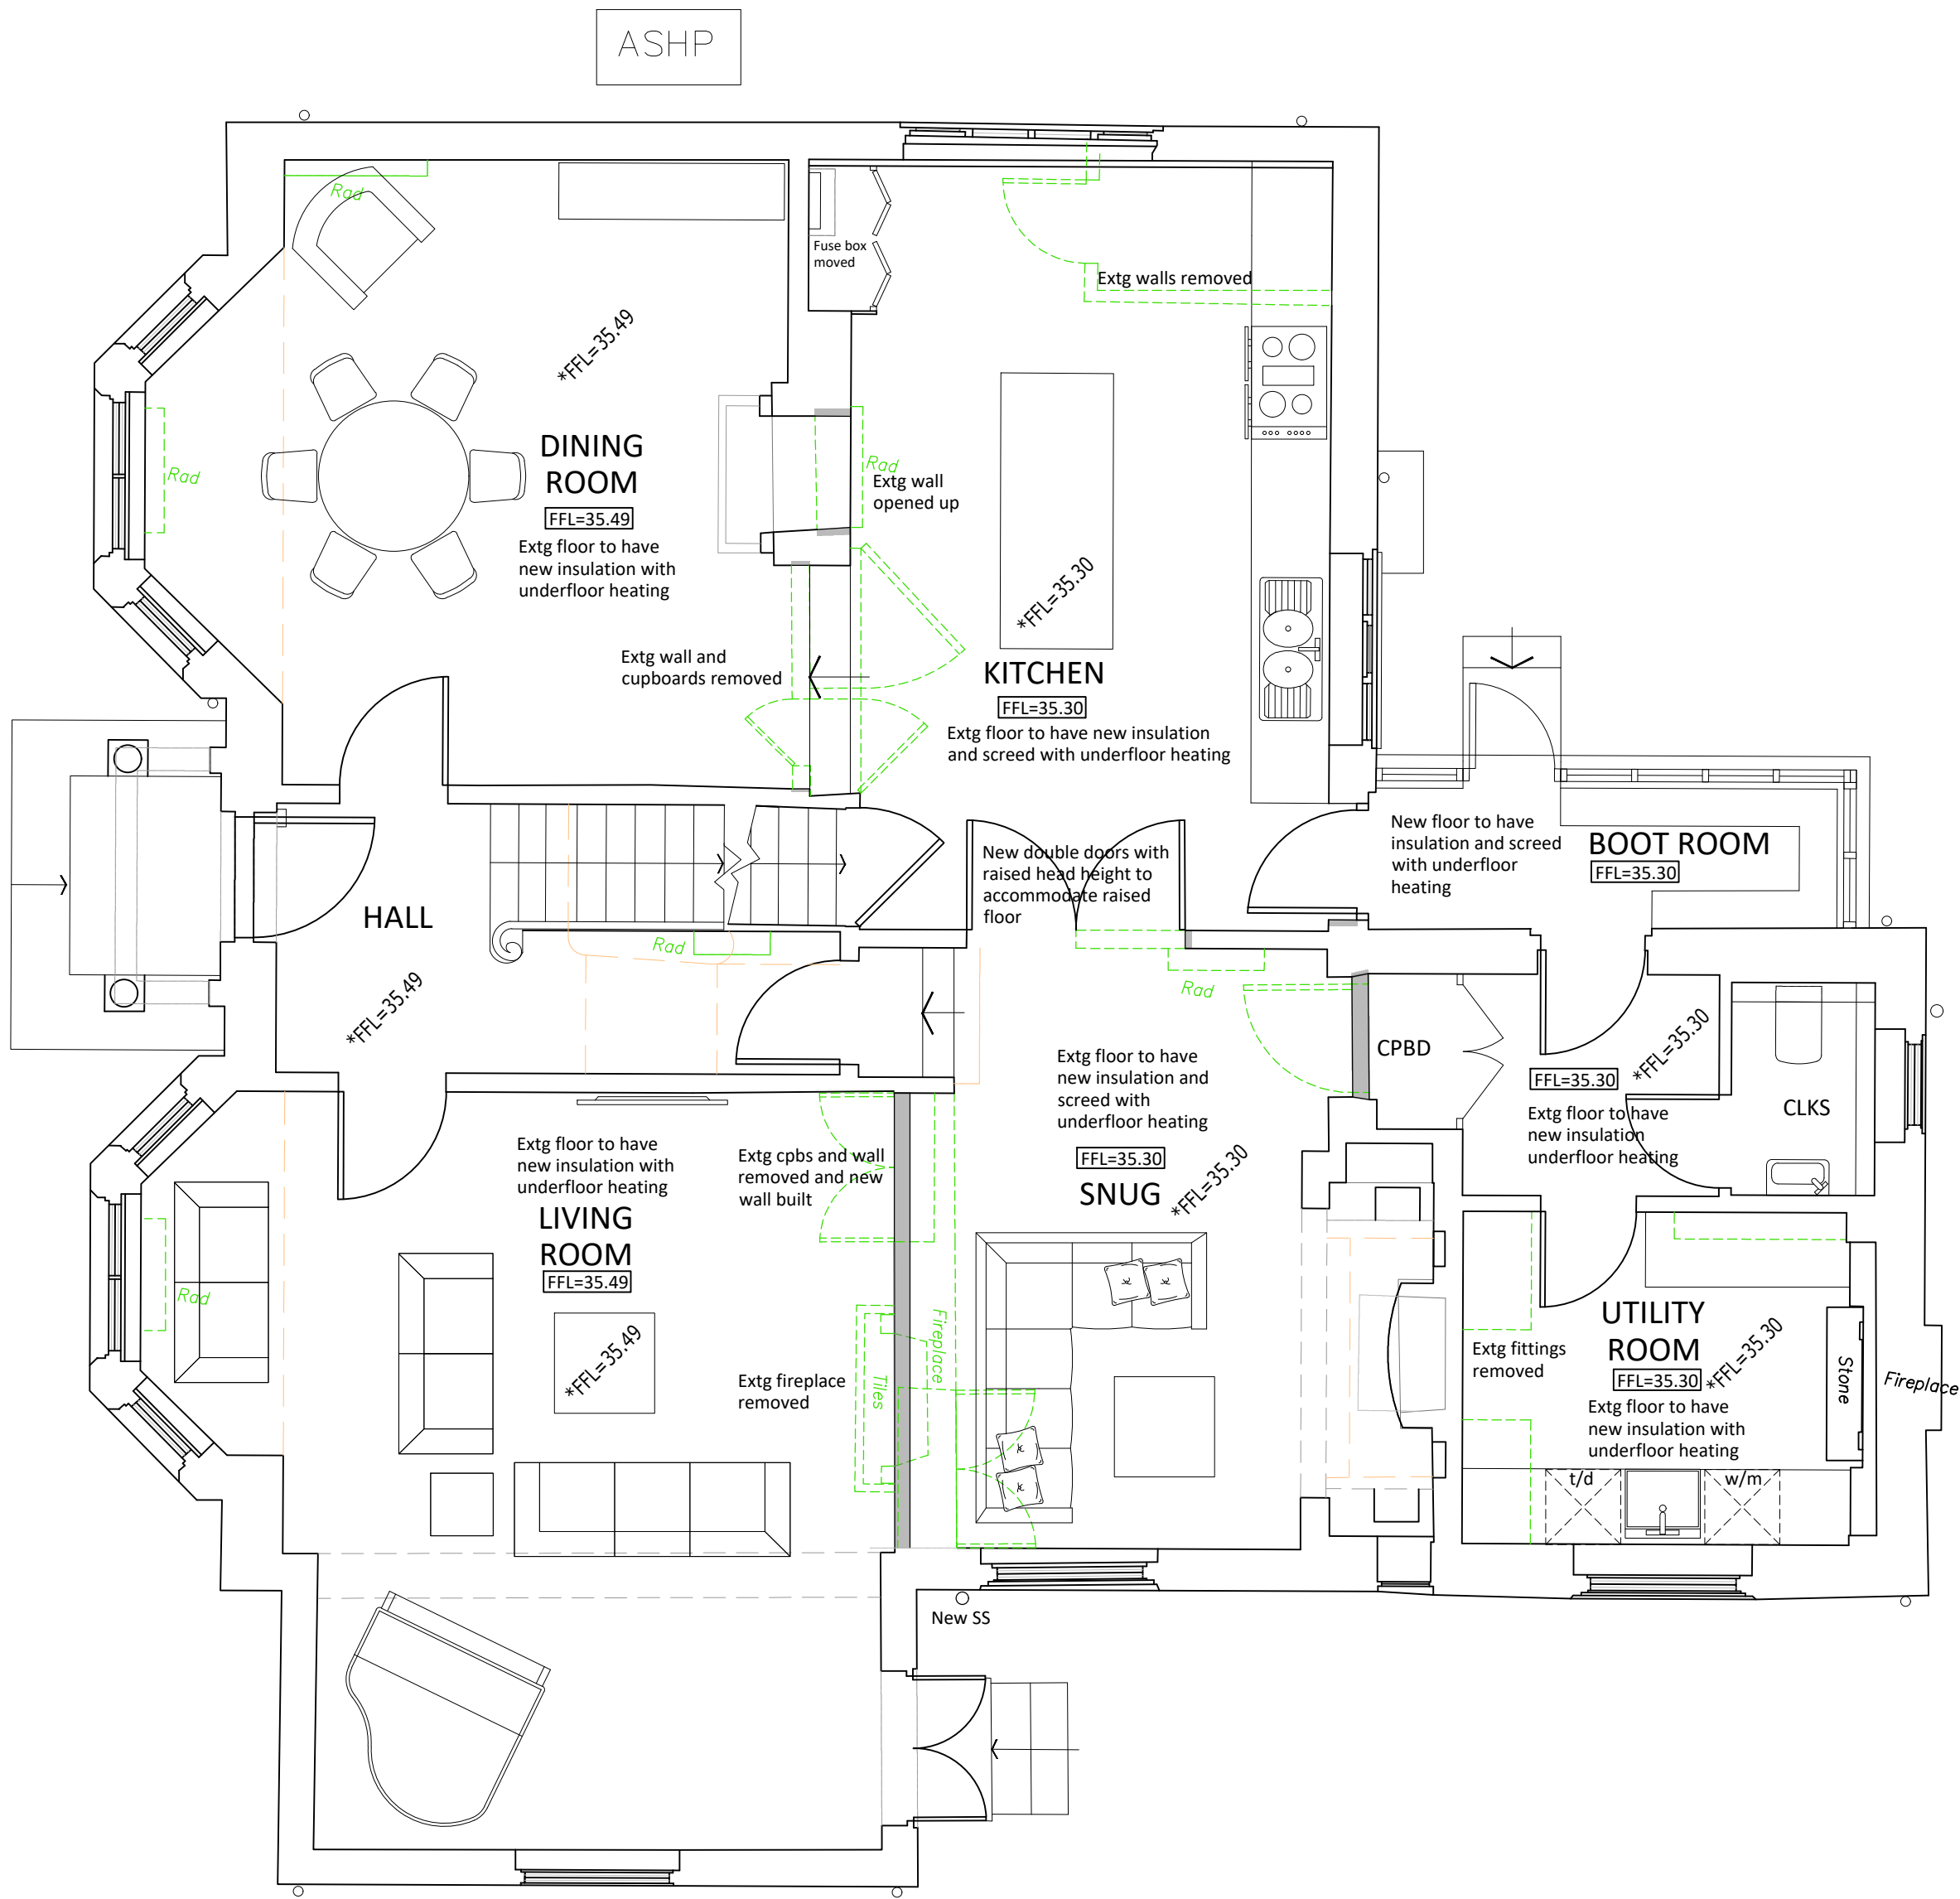

PROPOSED GROUND FLOOR PLAN

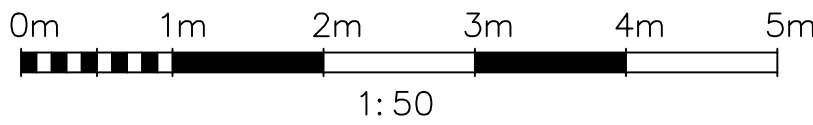

PROPOSED FIRST FLOOR PLAN

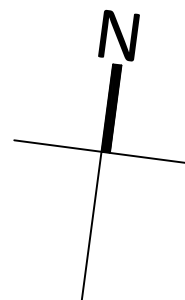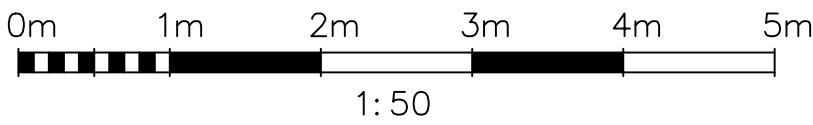

REV	DATE	BY	AMENDMENT

L 01903 868028
info@folkesarchitects.co.uk

The Old Forge
6 Church Street
Slinfold
West Sussex
RH20 4LA

CLIENT
Mr K Bukowski

JOB TITLE
Windalls
The Street
Slinfold
West Sussex
RH13 0RP

DRAWING TITLE
Proposed Ground and First Floor Plans

DRAWING STATUS
Planning

DATE	SCALE	DRAWN BY
March 2026	1:50@A1	GW
		CHECKED BY MF

JOB NO.	DRAWING NO.	REVISION
25065	2.01	-