



NOTES



- DO NOT SCALE OFF THIS DRAWING EXCEPT FOR PLANNING PURPOSES
- CHECK ALL DIMENSIONS ON SITE BEFORE ANY WORK IS COMMENCED
- ALL GOODS MATERIALS AND WORKMANSHIP MUST CONFORM WITH CURRENT BUILDING REGULATIONS, BRITISH STANDARDS AND CODES OF PRACTICE
- COPYRIGHT OF THIS DRAWING IS RETAINED BY THE ARCHITECT AND IT MUST NOT BE REPRODUCED WITHOUT WRITTEN CONSENT

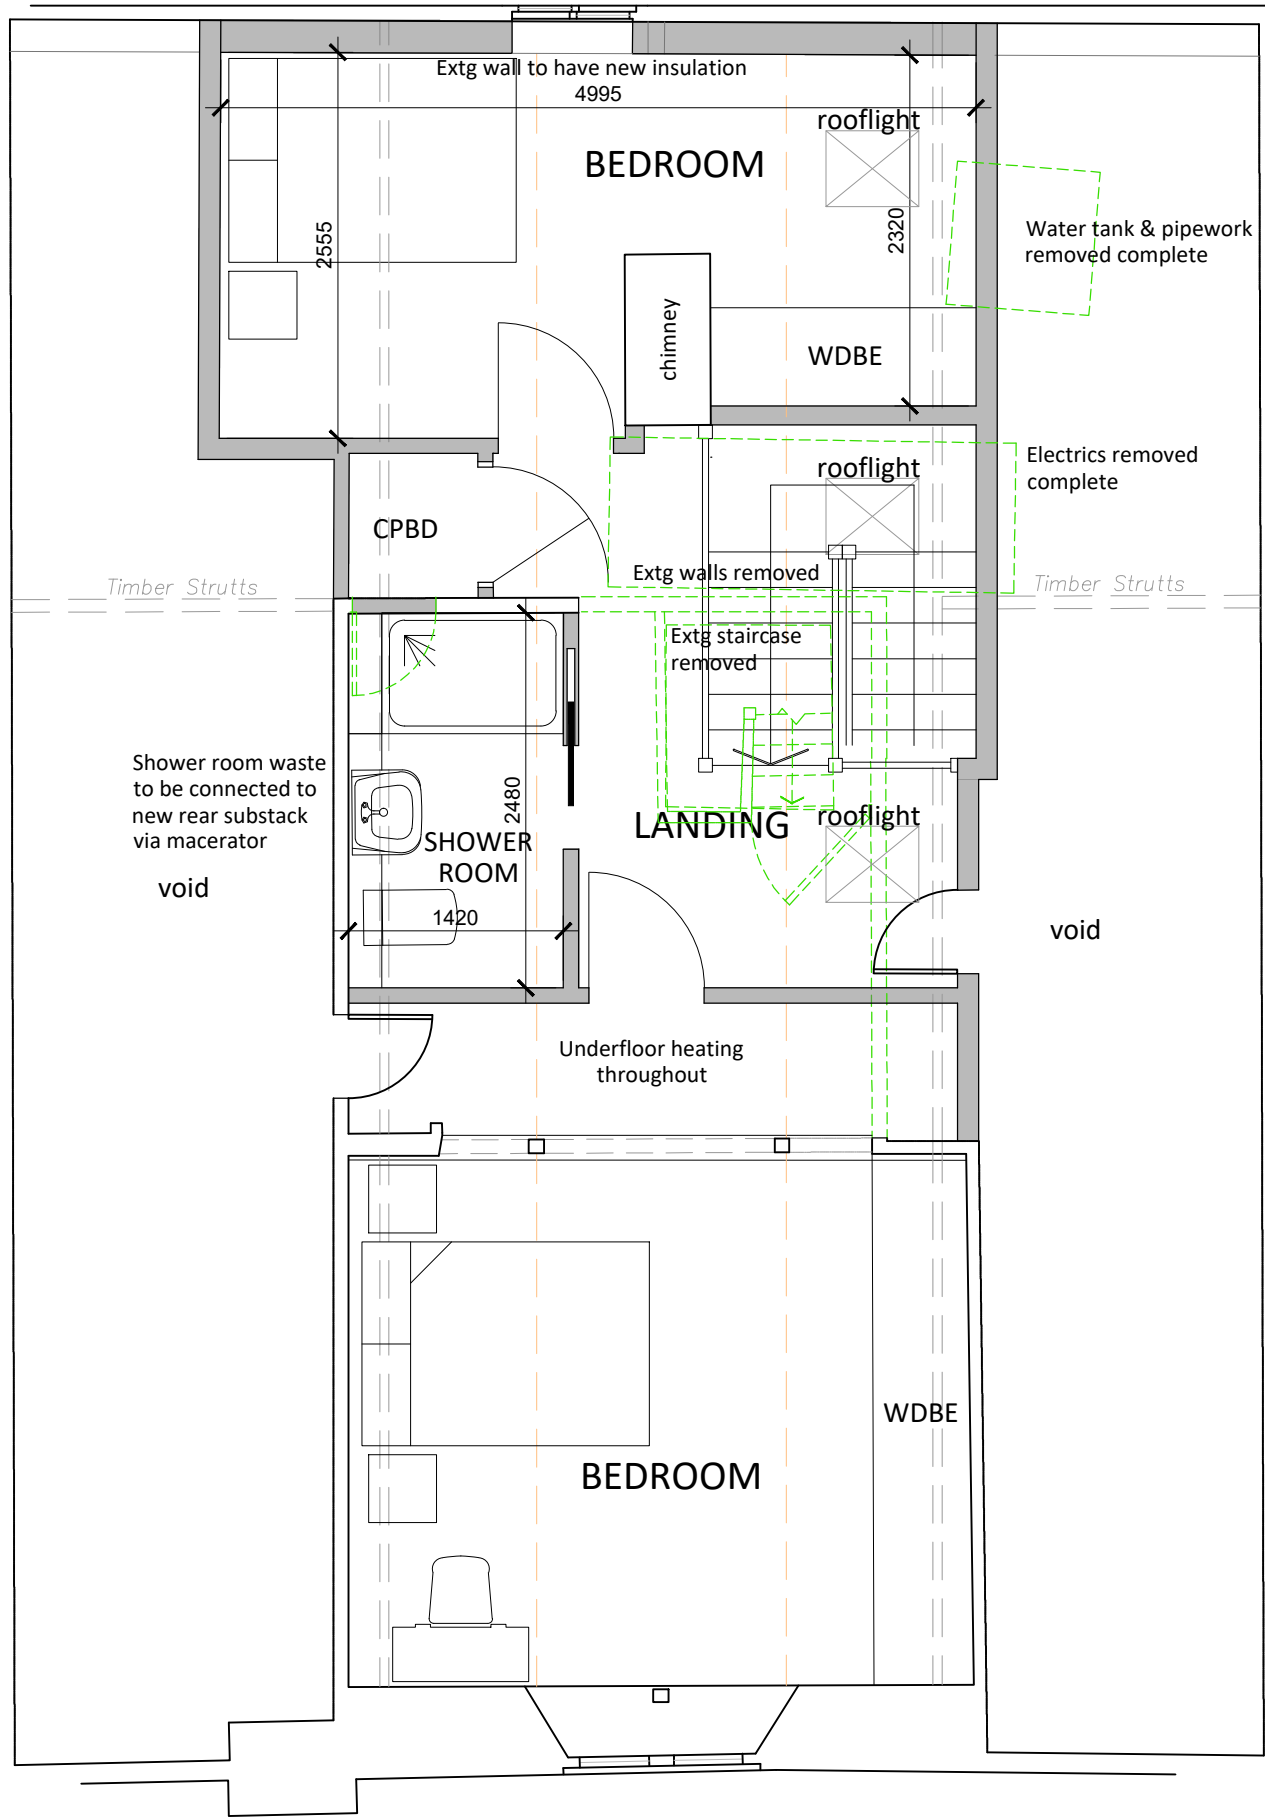

PROPOSED SECOND FLOOR PLAN

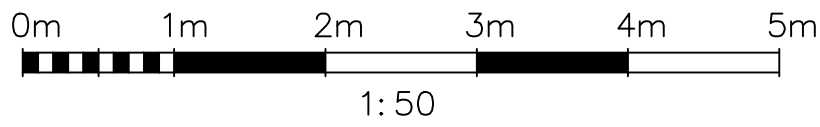

PROPOSED ROOF PLAN

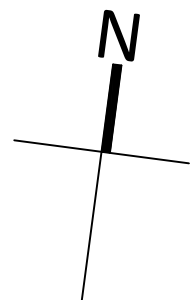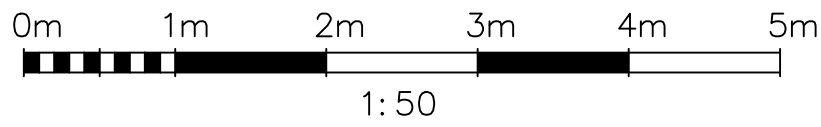

REV	DATE	BY	AMENDMENT
folkes architects L: 01903 868628 info@folkesarchitects.co.uk The Old Forge & Church Street Slinfold West Sussex RH13 0LA			
CLIENT			
Mr K Bukowski			
JOB TITLE			
Windalls The Street Slinfold West Sussex RH13 0RP			
DRAWING TITLE			
Proposed First and Second Floor Plans			
DRAWING STATUS			
Planning			
NOT FOR CONSTRUCTION USE UNLESS STATED AS 'CONSTRUCTION'			
DATE	SCALE	DRAWN BY	CHECKED BY
March 2026	1:50@A1	GW	MF
JOB NO.	DRAWING NO.	REVISION	
25065	2.02	-	