


NOTES

- DO NOT SCALE OFF THIS DRAWING EXCEPT FOR PLANNING PURPOSES
- CHECK ALL DIMENSIONS ON SITE BEFORE ANY WORK IS COMMENCED
- ALL GOODS MATERIALS AND WORKMANSHIP MUST CONFORM WITH CURRENT BUILDING REGULATIONS, BRITISH STANDARDS AND CODES OF PRACTICE
- COPYRIGHT OF THIS DRAWING IS RETAINED BY THE ARCHITECT AND IT MUST NOT BE REPRODUCED WITHOUT WRITTEN CONSENT

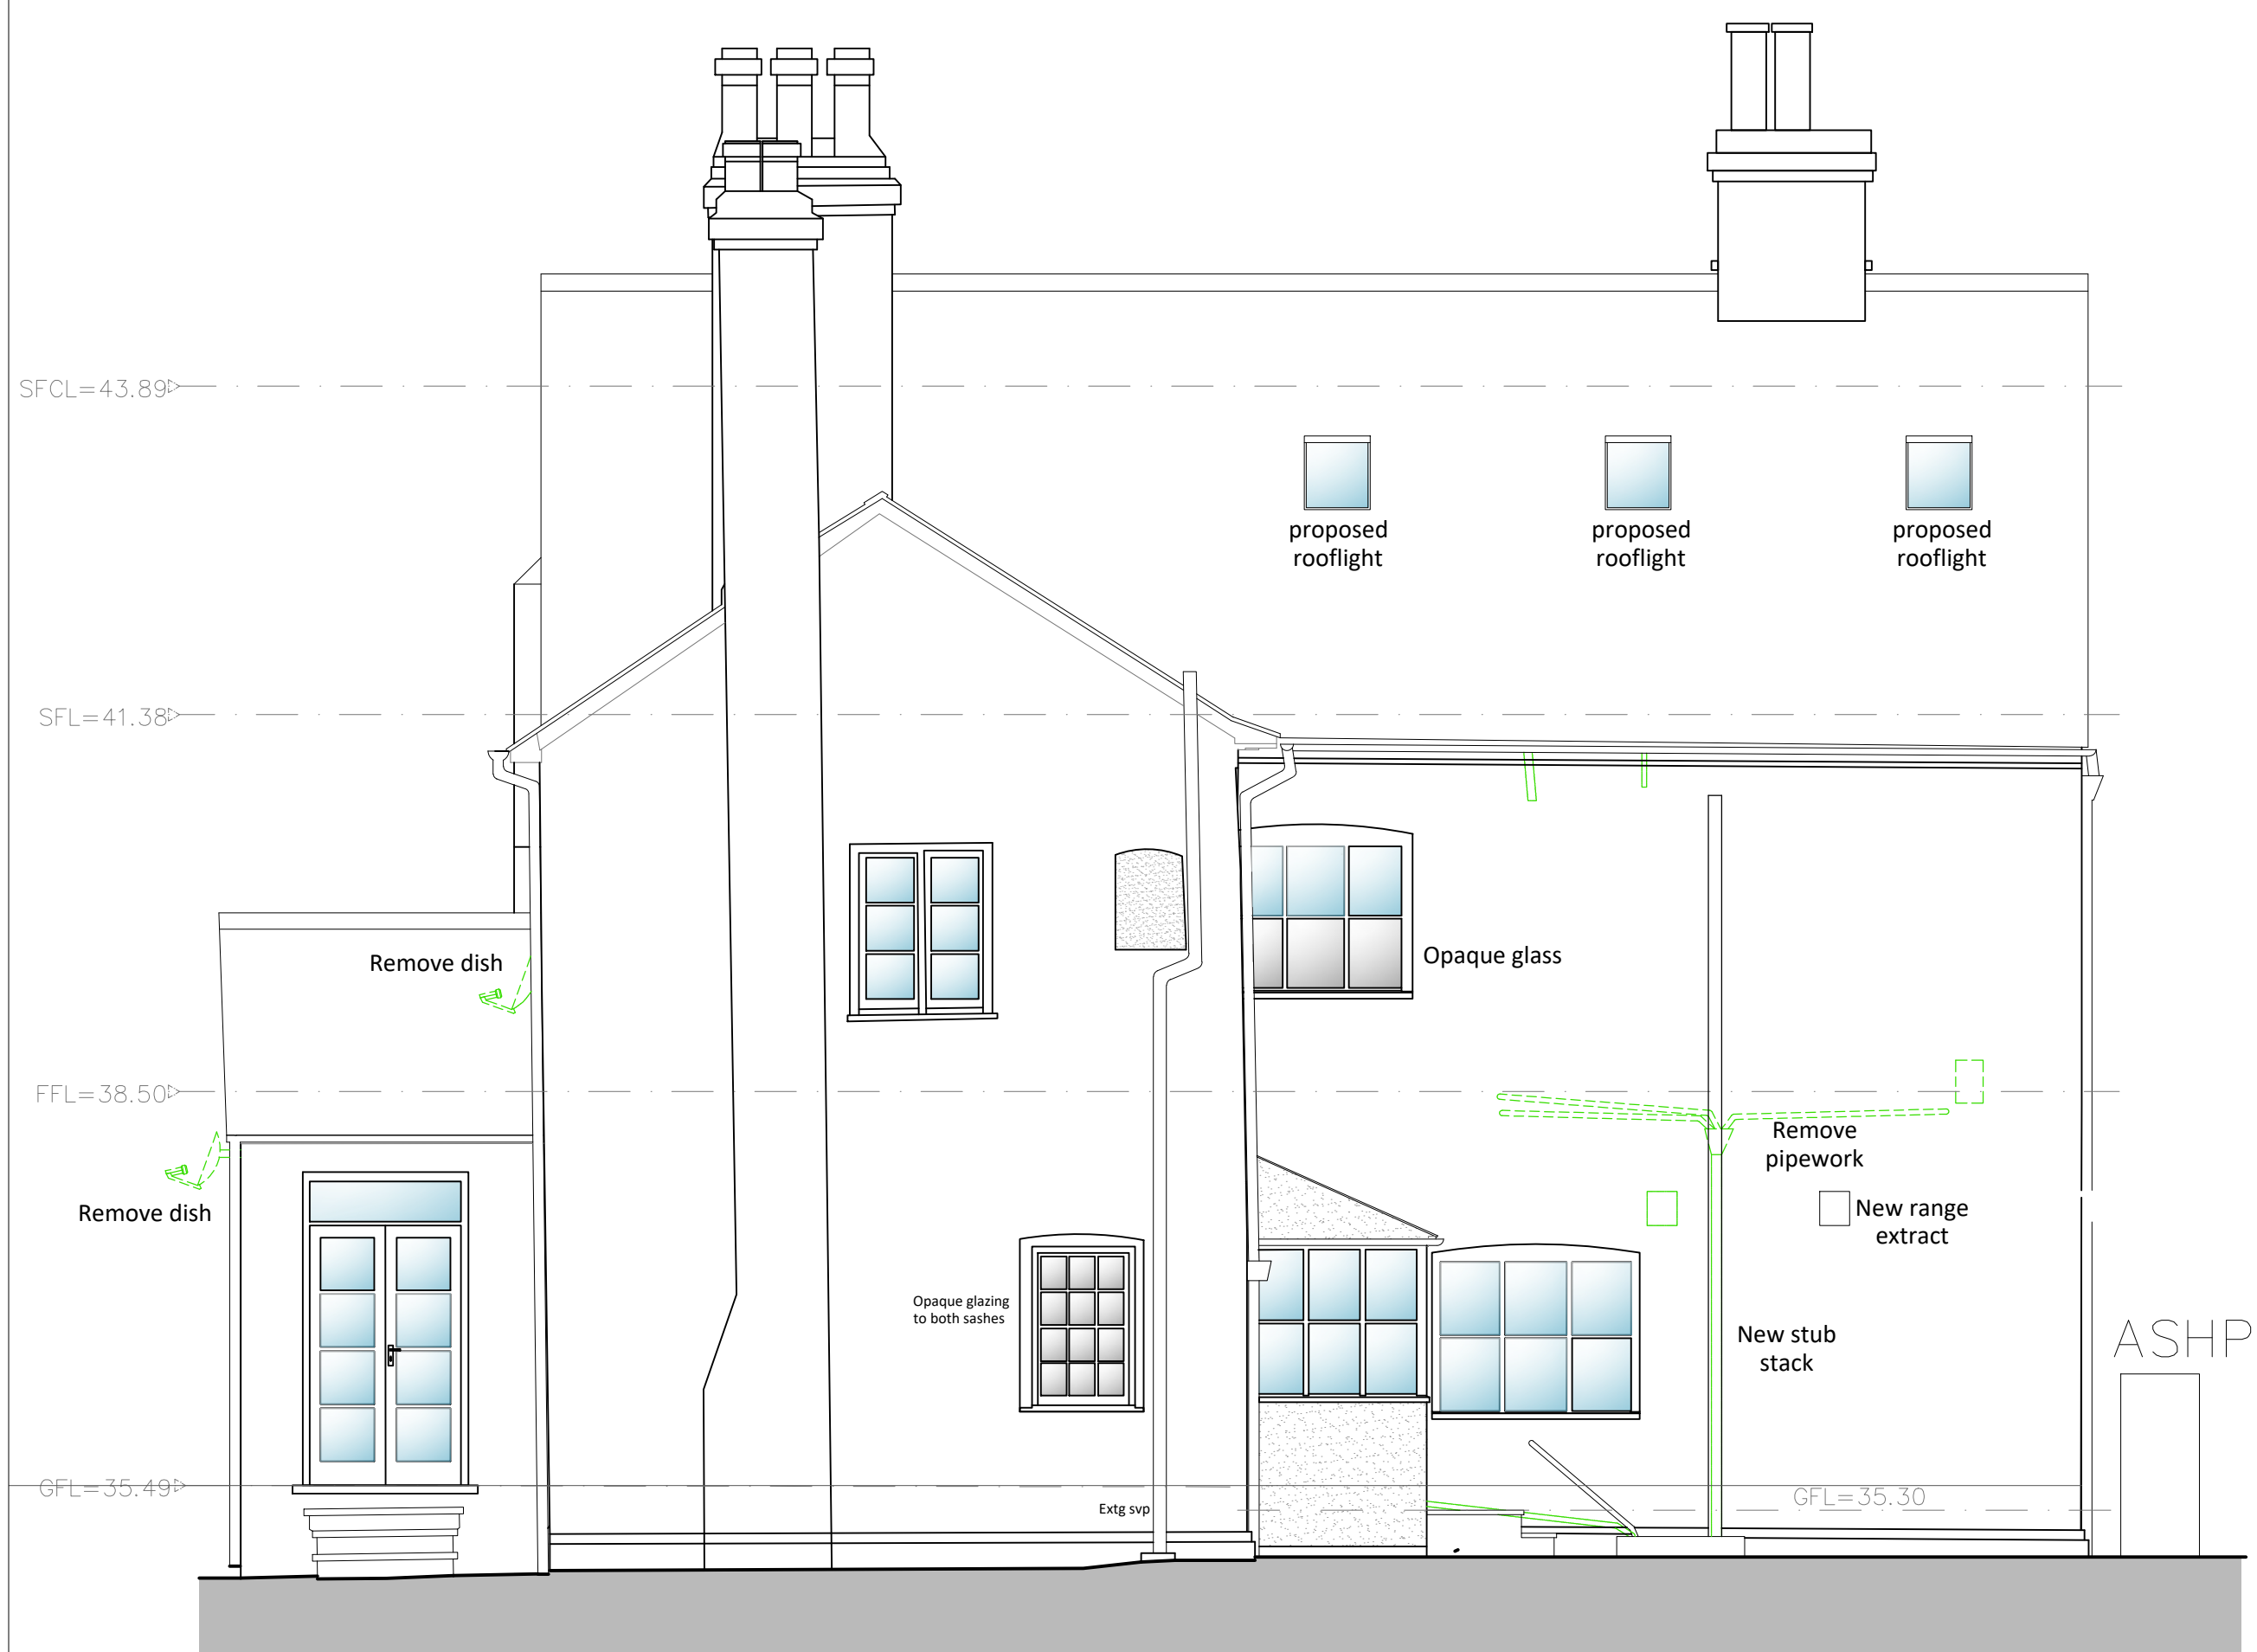

PROPOSED EAST ELEVATION

0m 1m 2m 3m 4m 5m
1:50

Notes
Externally:
Existing window and door glazing to be removed and replaced with slimline double glazing units within existing frames to similar styles as existing.
New build Boot Room.



PROPOSED NORTH ELEVATION

0m 1m 2m 3m 4m 5m
1:50



PROPOSED WEST ELEVATION

0m 1m 2m 3m 4m 5m
1:50



PROPOSED SOUTH ELEVATION

0m 1m 2m 3m 4m 5m
1:50

REV	DATE	BY	AMENDMENT
folkes architects L 01903 868628 info@folkesarchitects.co.uk The Old Forge & Church Street Slinfold West Sussex RH20 4LA			
CLIENT Mr K Bukowski			
JOB TITLE Windalls The Street Slinfold West Sussex RH13 0RP			
DRAWING TITLE Proposed Elevations			
DRAWING STATUS Planning NOT FOR CONSTRUCTION USE UNLESS STATED AS 'CONSTRUCTION'			
DATE March 2026	SCALE 1:50@A1	DRAWN BY GW	CHECKED BY MF
JOB NO. 25065	DRAWING NO. 2.03	REVISION -	