




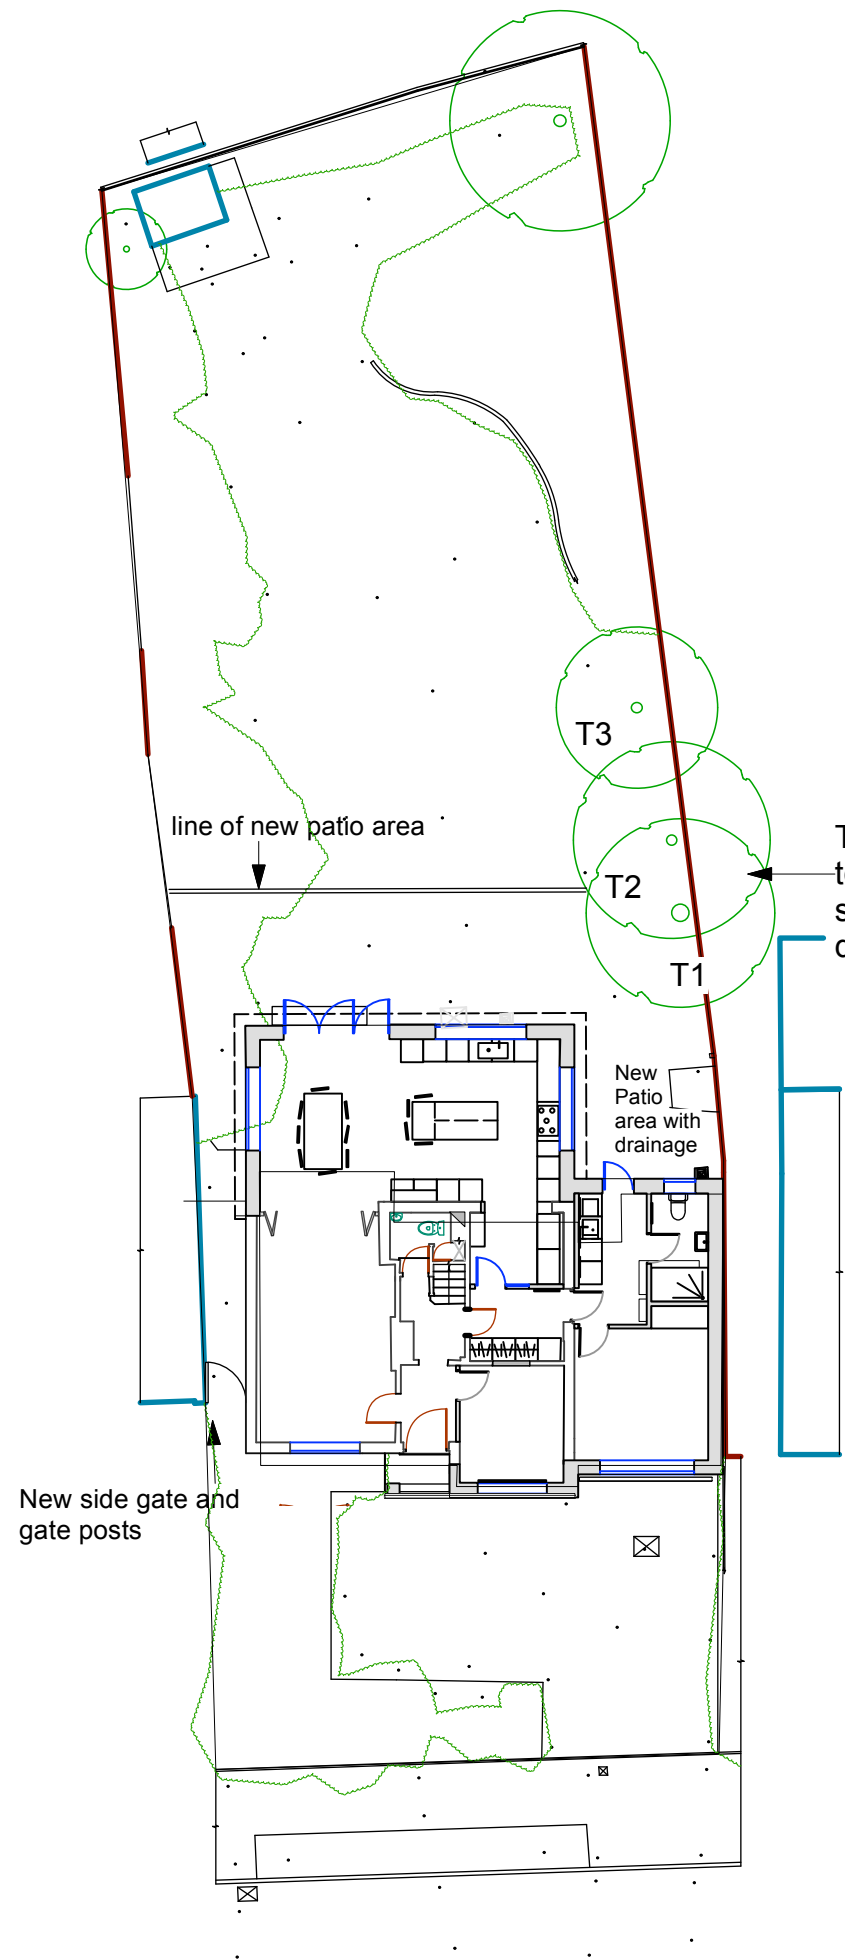

Proposed Site Plan

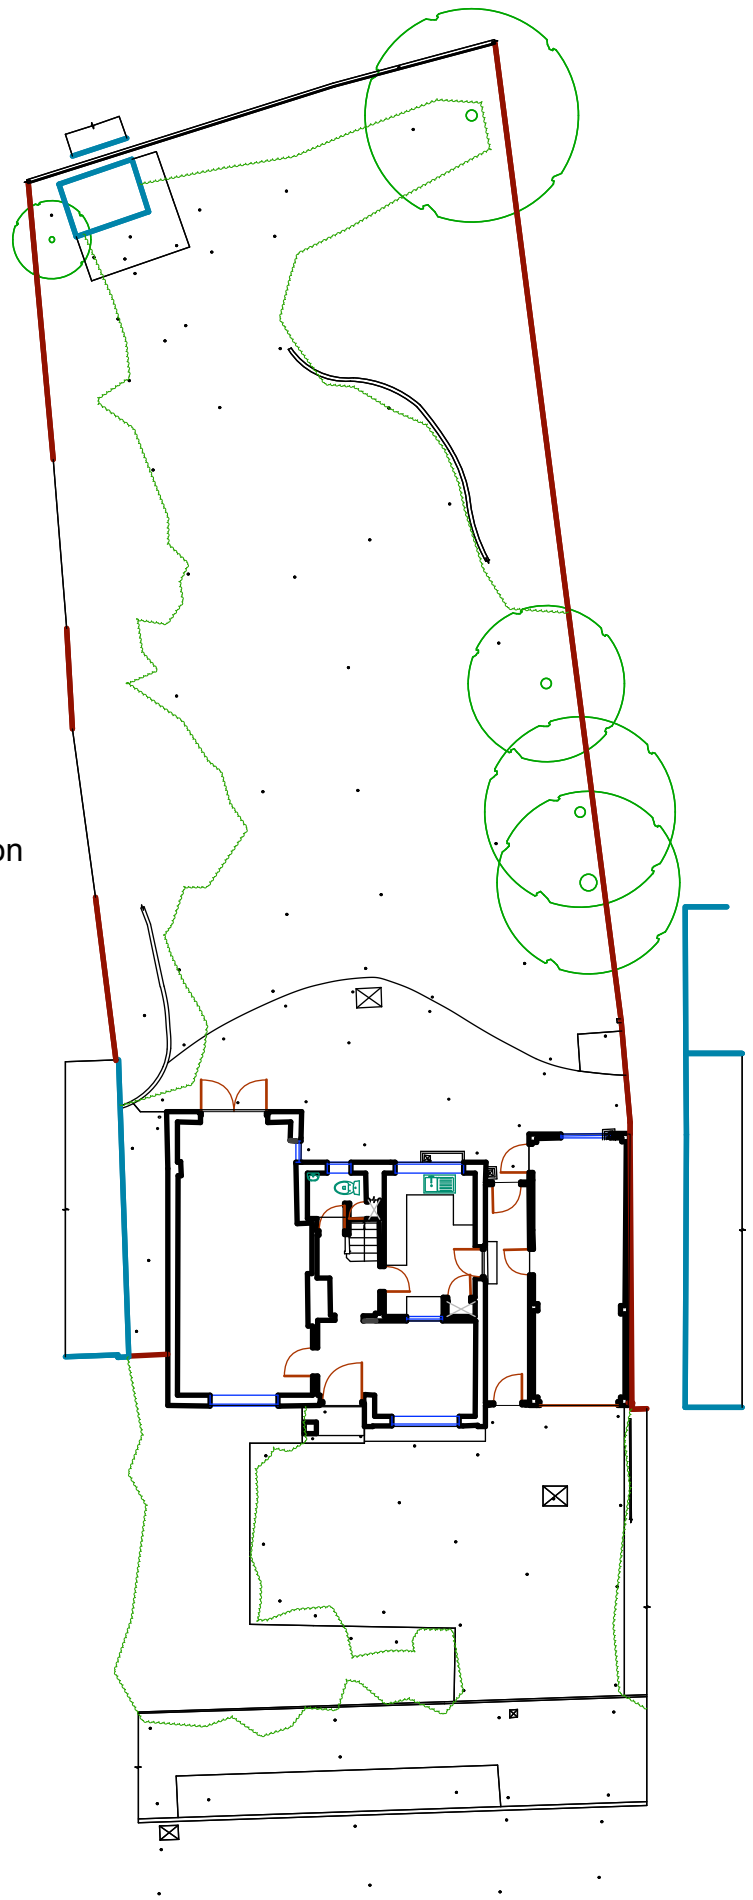

Existing Site Plan

 

Existing and Proposed Site Plan

Address: 18 Heron Way, Horsham, RH13 6DQ

Scale: 1:150 at A3

REVISION

Do not scale. All dimensions to be confirmed on site.
Information contained in this drawing is the sole copyright
of the designer and is not to be reproduced without permission.

ALL DIMENSIONS TO BE CHECKED ON SITE.

Drawing No: 26.02.21_18 Heron Way_Existing/Proposed site plan

AP

Sheet 1 of 1

20.04.2026