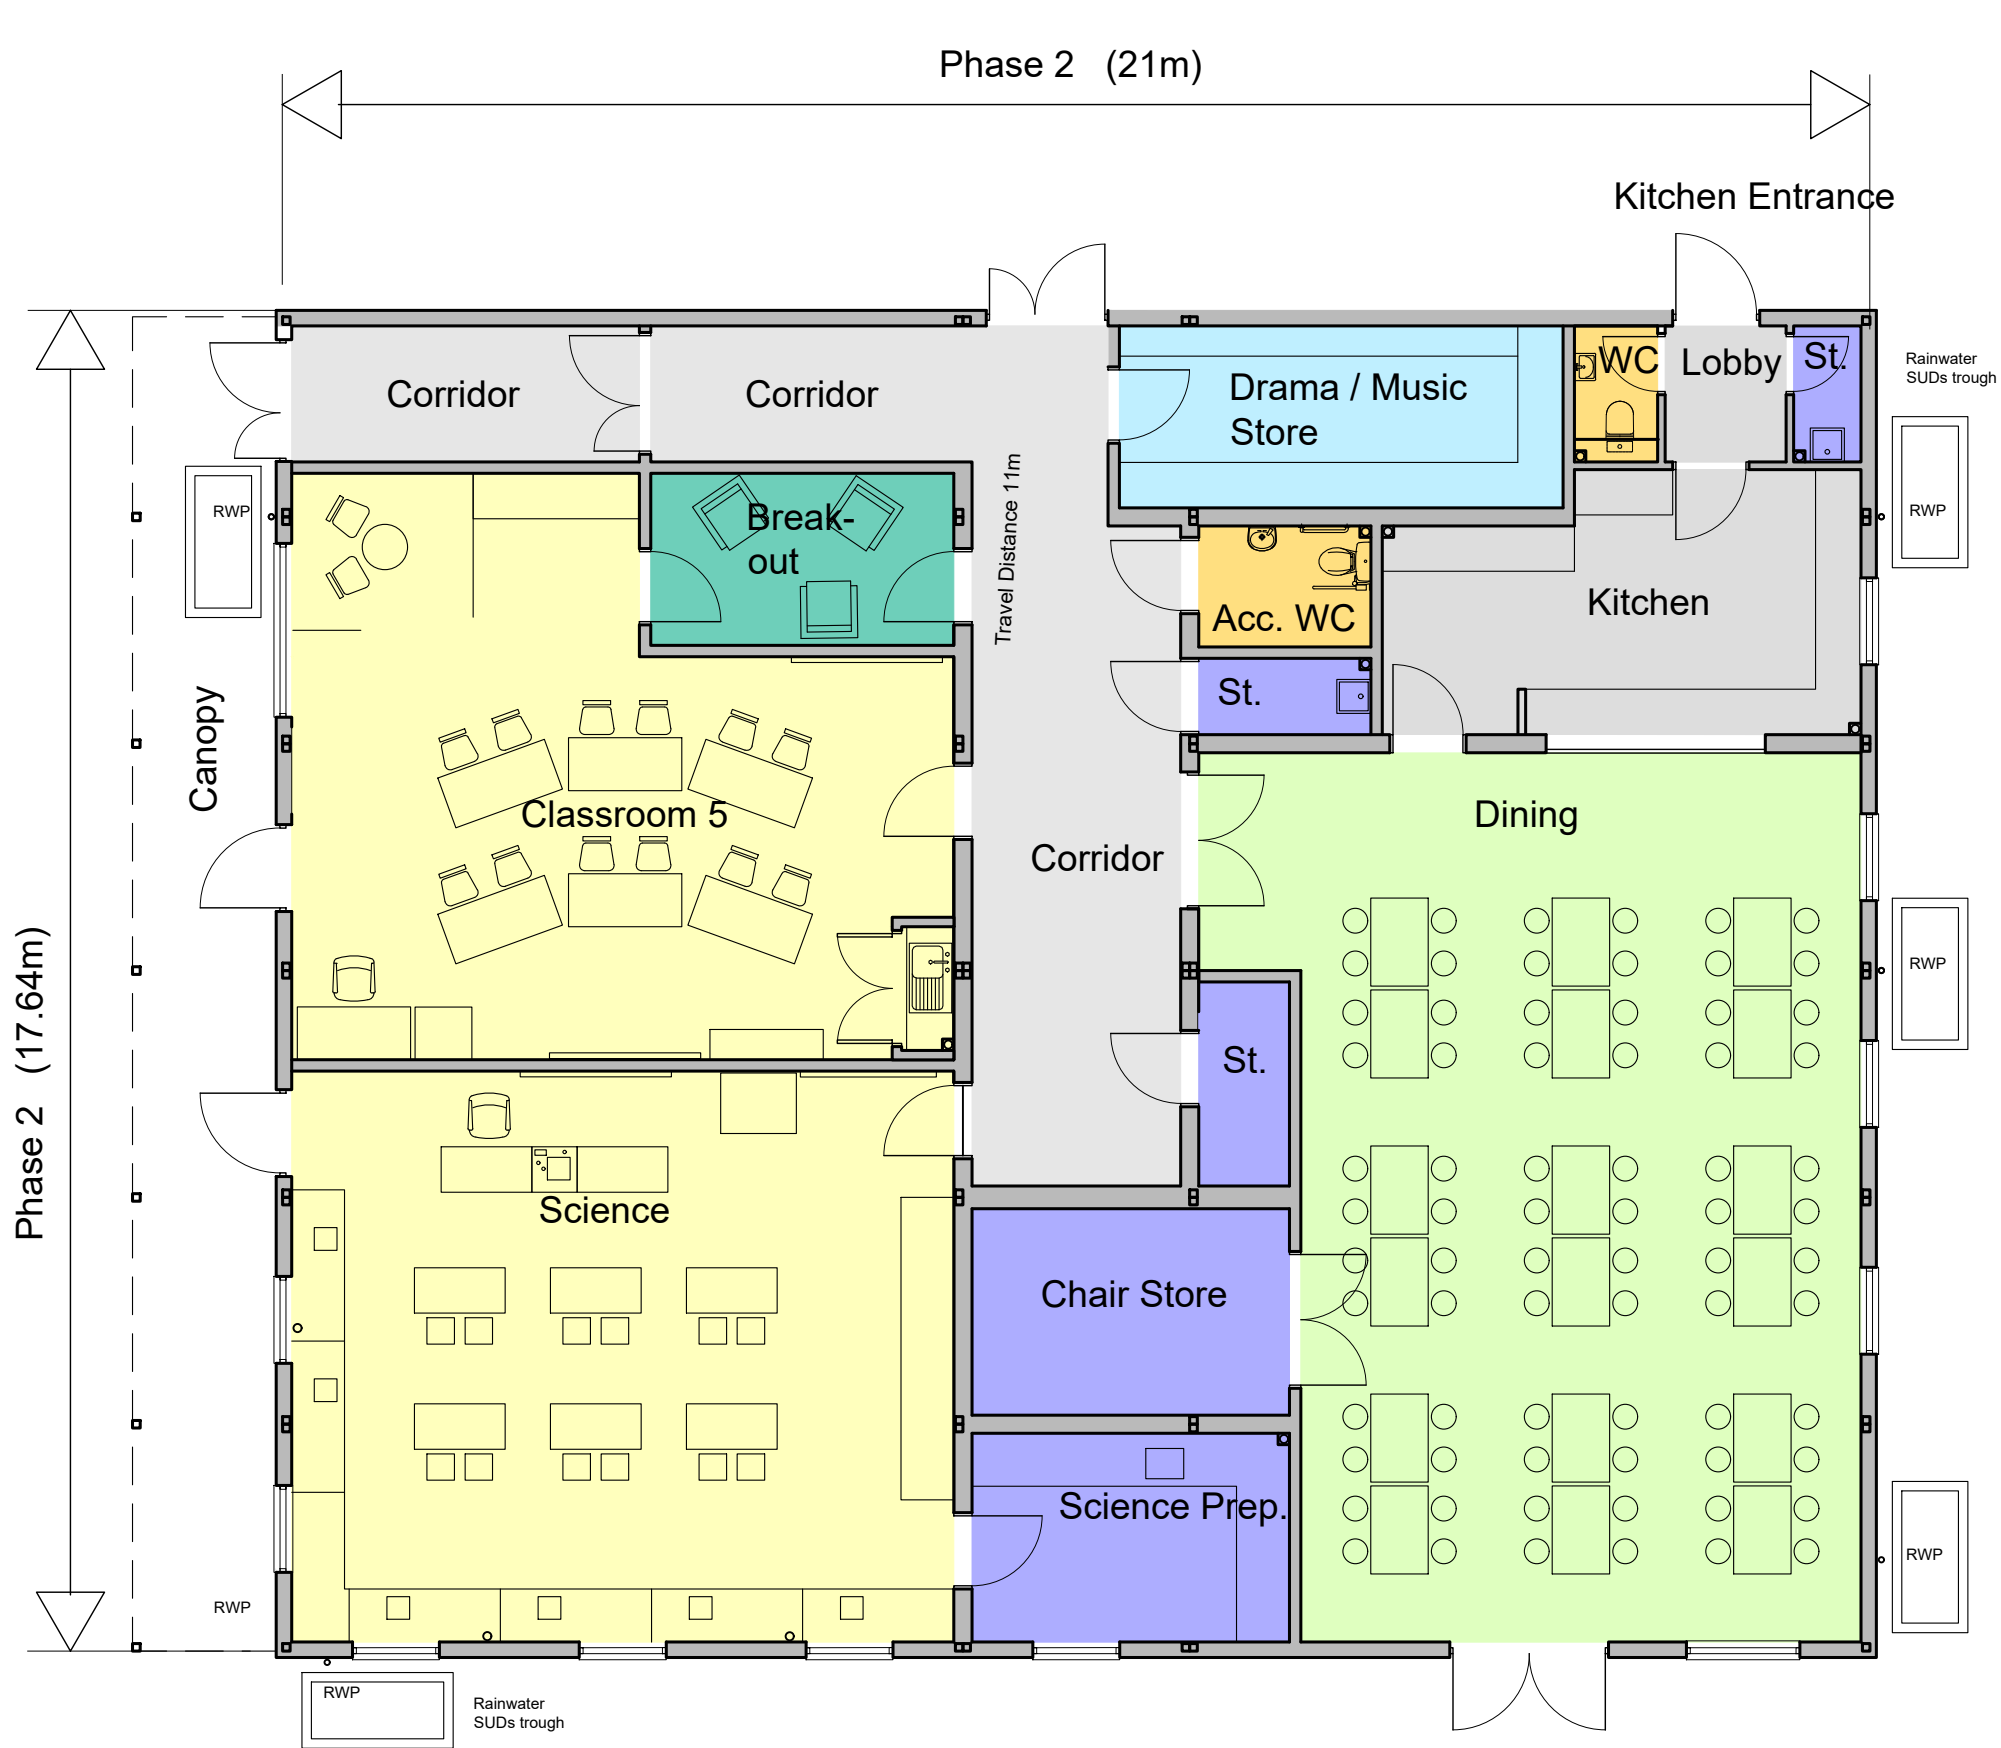


Phase 2 Floor Plan

Note: All levels and dimensions are to be checked on site. This drawing is to be read in conjunction with all relevant consultants' requirements, drawings and specifications. Any discrepancies between consultants' drawings to be reported to the Contract Administrator before any relevant work commences.

Copyright: 2023 Miller Bourne ©

Notes

General Teaching	Storage
Specialist Teaching	Dining / Performance / Assembly / Sports
Learning Resources / Therapy / Breakout	Services / Plant / Kitchen
Staff / Admin	Circulation
Sanitary / Changing Accommodation	

Rev	Date	Description	Drawn	Checked	Status
P011	1.08.25	First Issue	RM	RM	
P022	2.10.25	Additional Detail Added and Minor Alterations	RM	RM	
P032	9.10.25	Updated with additional detail added.	RM	RM	
P040	5.11.25	Correction of room names.	RM	RM	
P053	4.11.25	Indicative furniture and fittings added. Indicative drainage points and rwp's added.	JC	RM	
P06	1.03.26	Rain water troughs added. Do not scale note omitted.	JC	RM	

PLANNING APP	Ingfield Woodview School		Rev P06
	Proposed Floor Plan - Phase 2		
Scale 1:100 @ A3	Drawing Reference 4908-MBA-01-GF-D-A-1011		

**MILLER
BOURNE
ARCHITECTS**

332 Kingsway
Hove
East Sussex
BN3 4QW
T:01273 411399
design@miller-bourne.co.uk
www.miller-bourne.co.uk