

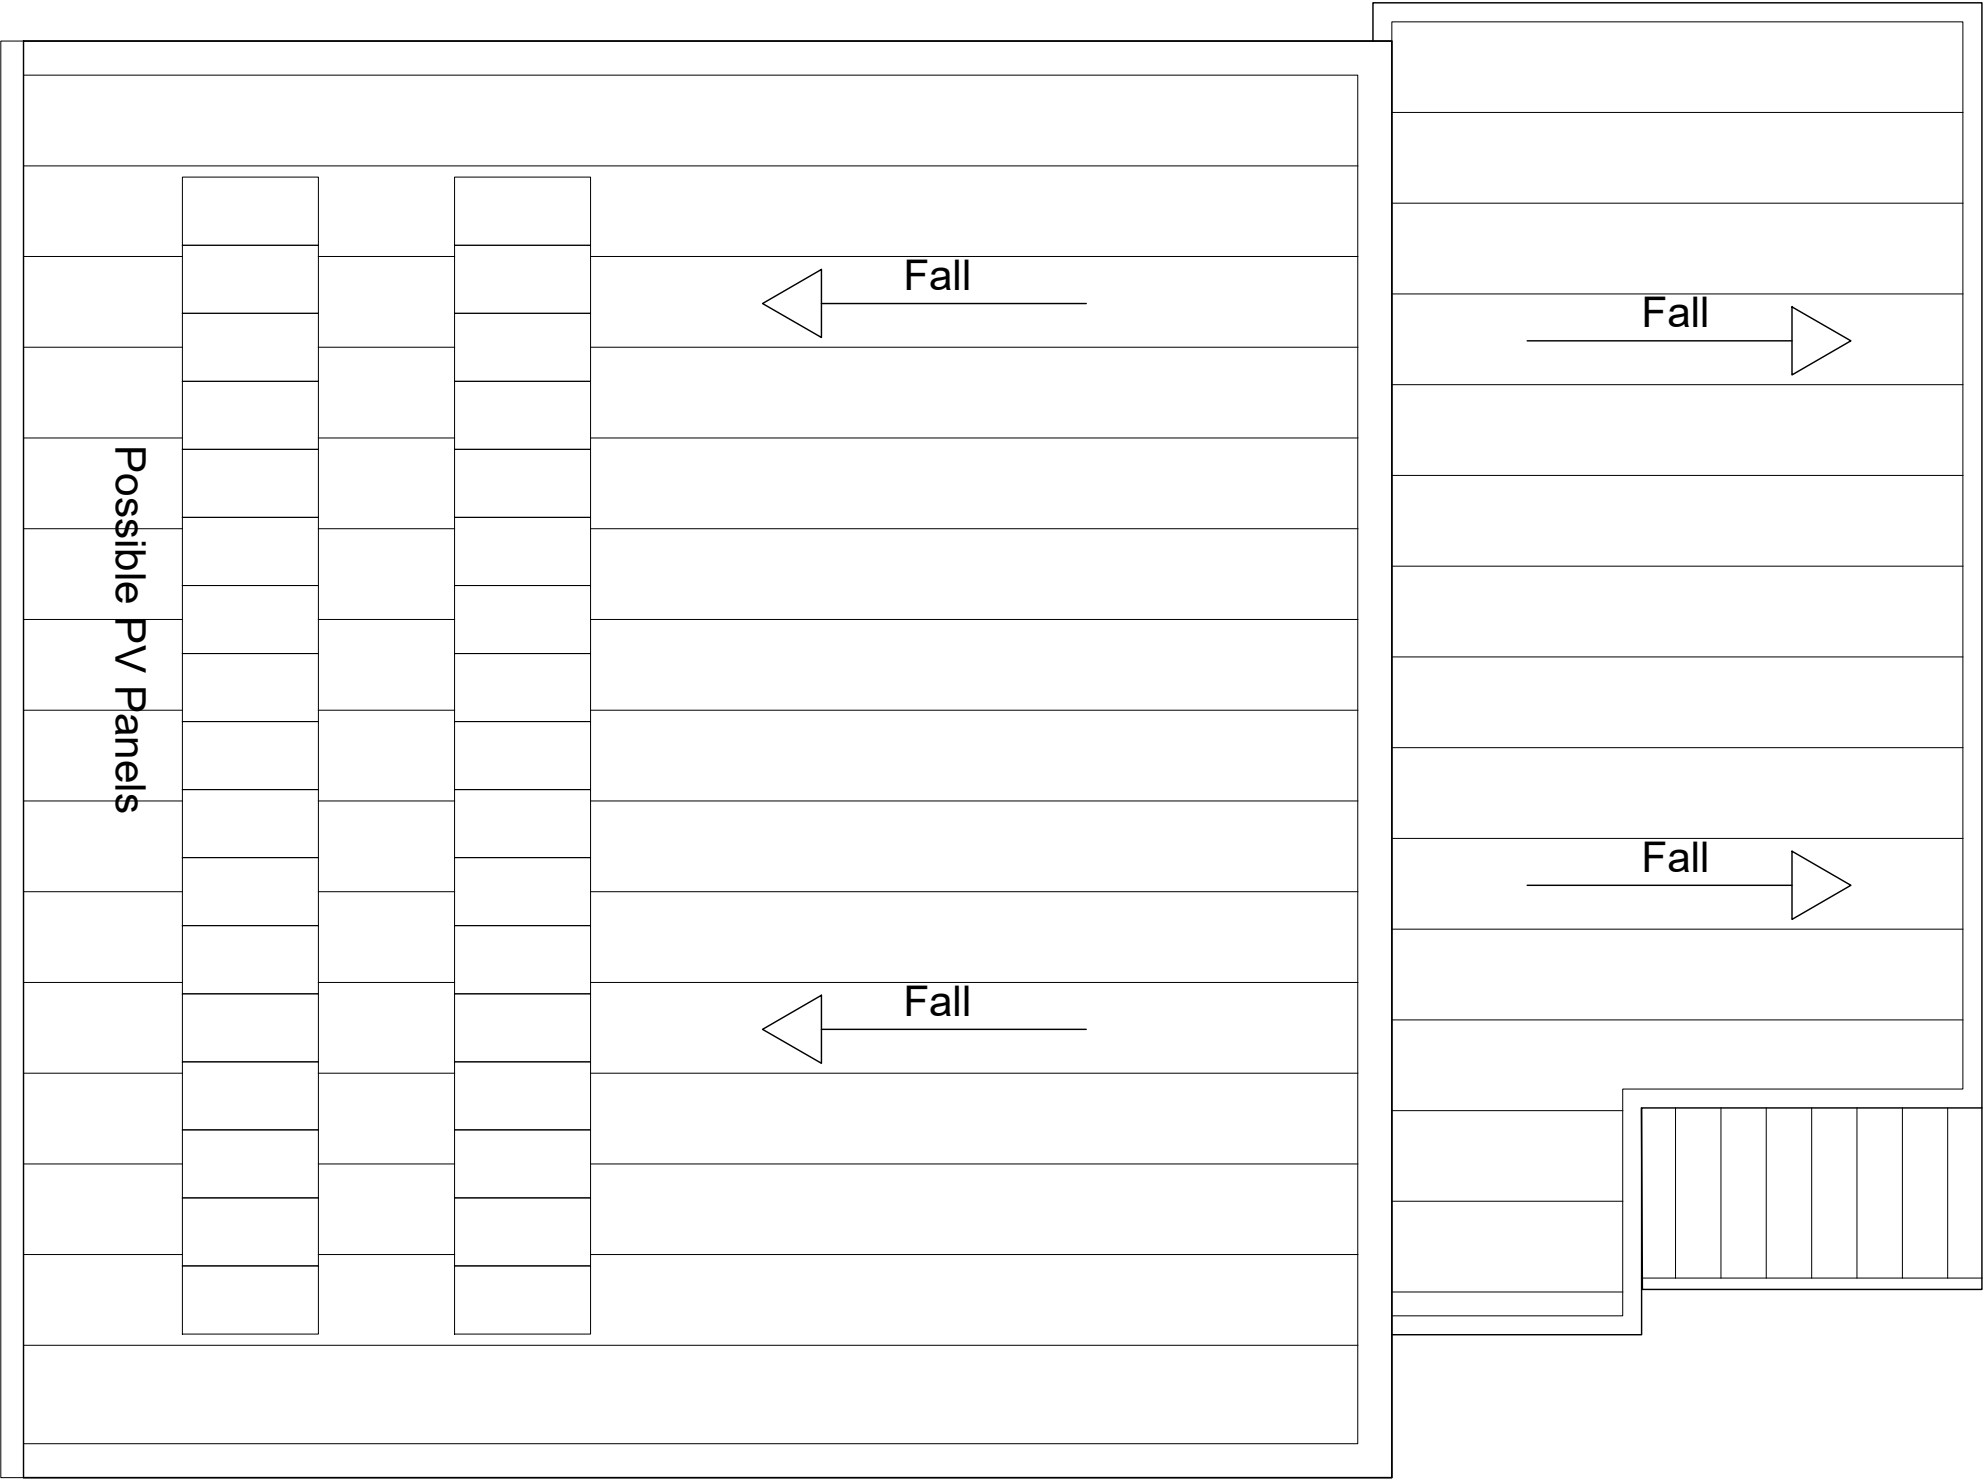


 

Phase 4 Roof Plan

 

Note: All levels and dimensions are to be checked on site. This drawing is to be read in conjunction with all relevant consultants' requirements, drawings and specifications. Any discrepancies between consultants' drawings to be reported to the Contract Administrator before any relevant work commences.

Copyright: 2023 Miller Bourne ©

Notes

Rev	Date	Description	Drawn	Checked
P01	10.10.25	First Issue	RM	RM
P02	10.10.25	Updated with additional detail added.	RM	RM
P03	11.03.26	Updated for Planning. Do not scale note omitted.	RM	RM

PLANNING APP	Status	Ingfield Woodview School	
		Proposed Roof Plan - Phase 4 Sports Hall	
	Scale	1:100 @ A3	Drawing Reference
		4908-MBA-01-GF-D-A-1014	Rev
			P03

MILLER BOURNE ARCHITECTS

332 Kingsway
Hove
East Sussex
BN3 4QW
T:01273 411399
design@miller-bourne.co.uk
www.miller-bourne.co.uk