



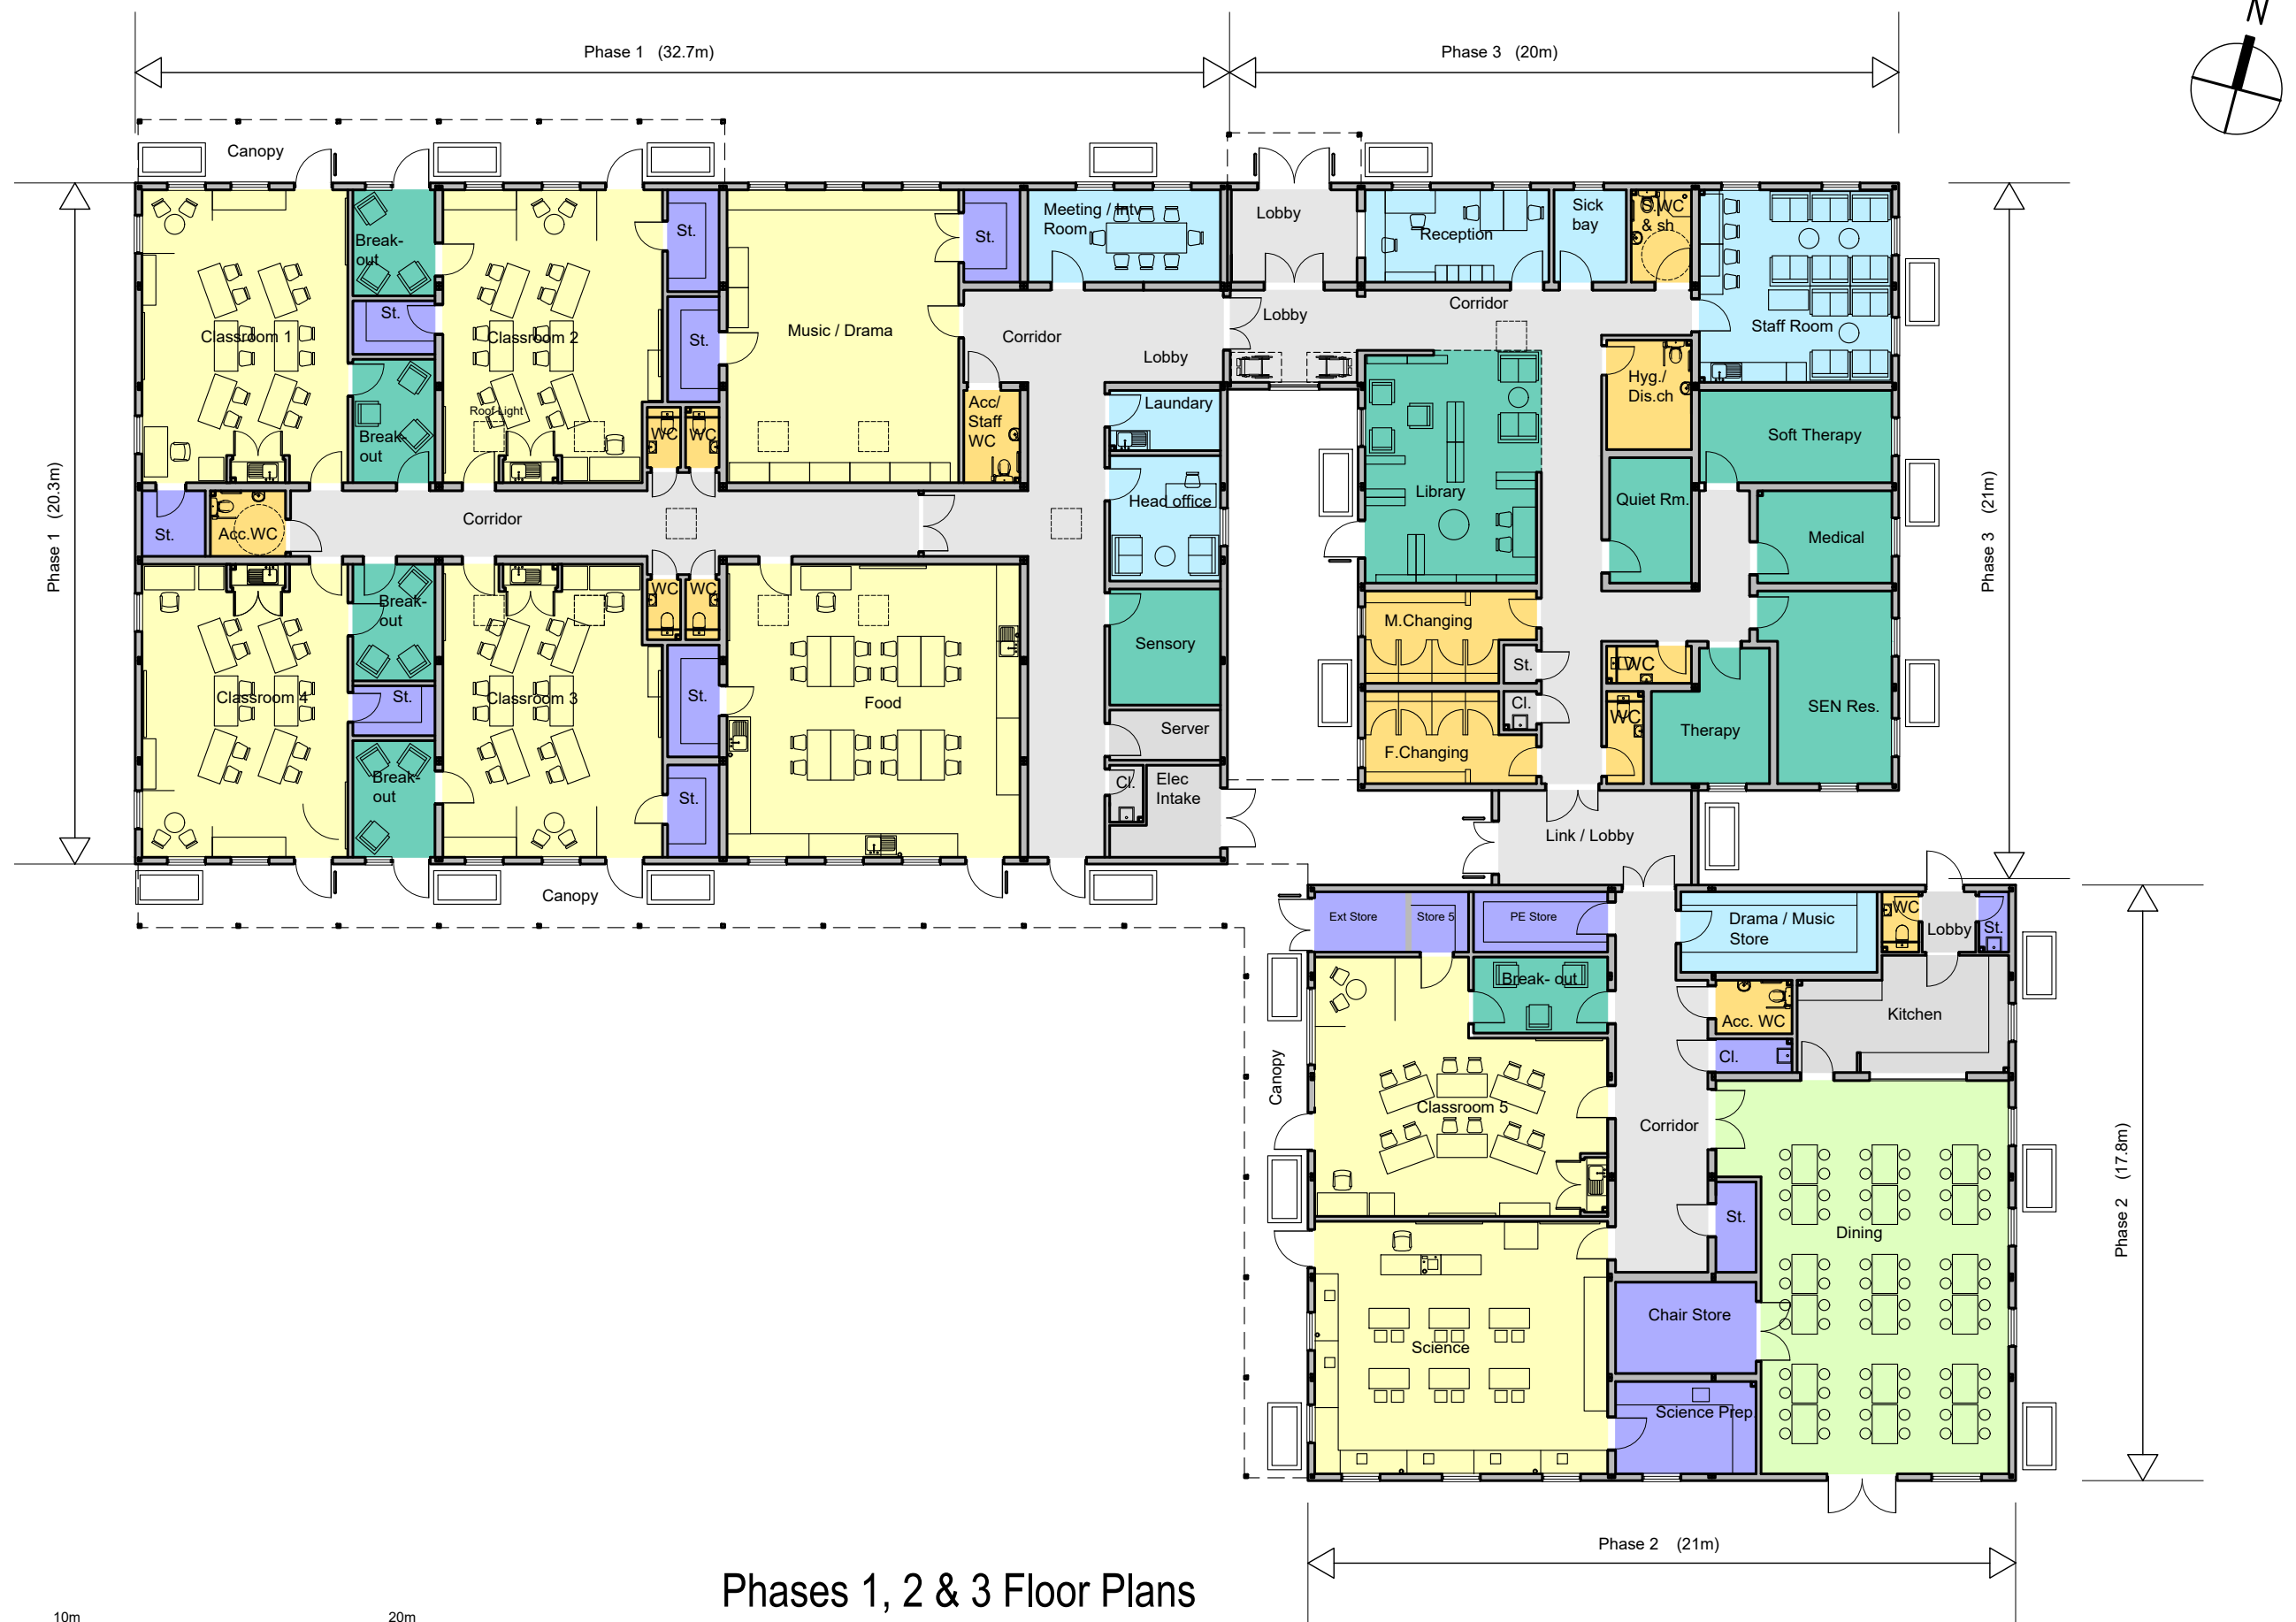

Phases 1, 2 & 3 Floor Plans

 

Note: All levels and dimensions are to be checked on site. This drawing is to be read in conjunction with all relevant consultants' requirements, drawings and specifications. Any discrepancies between consultants' drawings to be reported to the Contract Administrator before any relevant work commences. Copyright: 2023 Miller Bourne ©	Notes General Teaching Specialist Teaching Learning Resources / Therapy / Breakout Staff / Admin Sanitary / Changing Accommodation Storage Dining / Performance / Assembly / Sports Services / Plant / Kitchen Circulation	<table><tr><th>Rev</th><th>Date</th><th>Description</th><th>Drawn</th><th>Checked</th><th>Status</th></tr><tr><td>P01</td><td>11.08.25</td><td>First Issue</td><td>RM</td><td>RM</td><td></td></tr><tr><td>P02</td><td>02.08.25</td><td>Minor Revisions</td><td>JC</td><td>RM</td><td></td></tr><tr><td>P03</td><td>05.11.25</td><td>Correction of room names</td><td>JC</td><td>RM</td><td></td></tr><tr><td>P04</td><td>24.11.25</td><td>Indicative furniture and fittings added. Indicative drainage points and rwhps added.</td><td>JC</td><td>RM</td><td></td></tr><tr><td>P05</td><td>11.03.26</td><td>Rain water troughs and dims added.Do not scale note omitted.</td><td>JC</td><td>RM</td><td></td></tr><tr><td></td><td></td><td></td><td></td><td></td><td></td></tr><tr><td></td><td></td><td></td><td></td><td></td><td></td></tr><tr><td></td><td></td><td></td><td></td><td></td><td></td></tr></table>	Rev	Date	Description	Drawn	Checked	Status	P01	11.08.25	First Issue	RM	RM		P02	02.08.25	Minor Revisions	JC	RM		P03	05.11.25	Correction of room names	JC	RM		P04	24.11.25	Indicative furniture and fittings added. Indicative drainage points and rwhps added.	JC	RM		P05	11.03.26	Rain water troughs and dims added.Do not scale note omitted.	JC	RM																				PLANNING APP Ingfield Woodview School Proposed Floor Plan - Phases 1, 2 & 3 Scale: 1:200 @ A3 Drawing Reference: 4908-MBA-01-GF-D-A-1015 Rev: P05	MILLER BOURNE ARCHITECTS 332 Kingsway Hove East Sussex BN3 4QW T:01273 411399 design@miller-bourne.co.uk www.miller-bourne.co.uk
		Rev	Date	Description	Drawn	Checked	Status	
P01	11.08.25	First Issue	RM	RM	
P02	02.08.25	Minor Revisions	JC	RM	
P03	05.11.25	Correction of room names	JC	RM	
P04	24.11.25	Indicative furniture and fittings added. Indicative drainage points and rwhps added.	JC	RM	
P05	11.03.26	Rain water troughs and dims added.Do not scale note omitted.	JC	RM	