


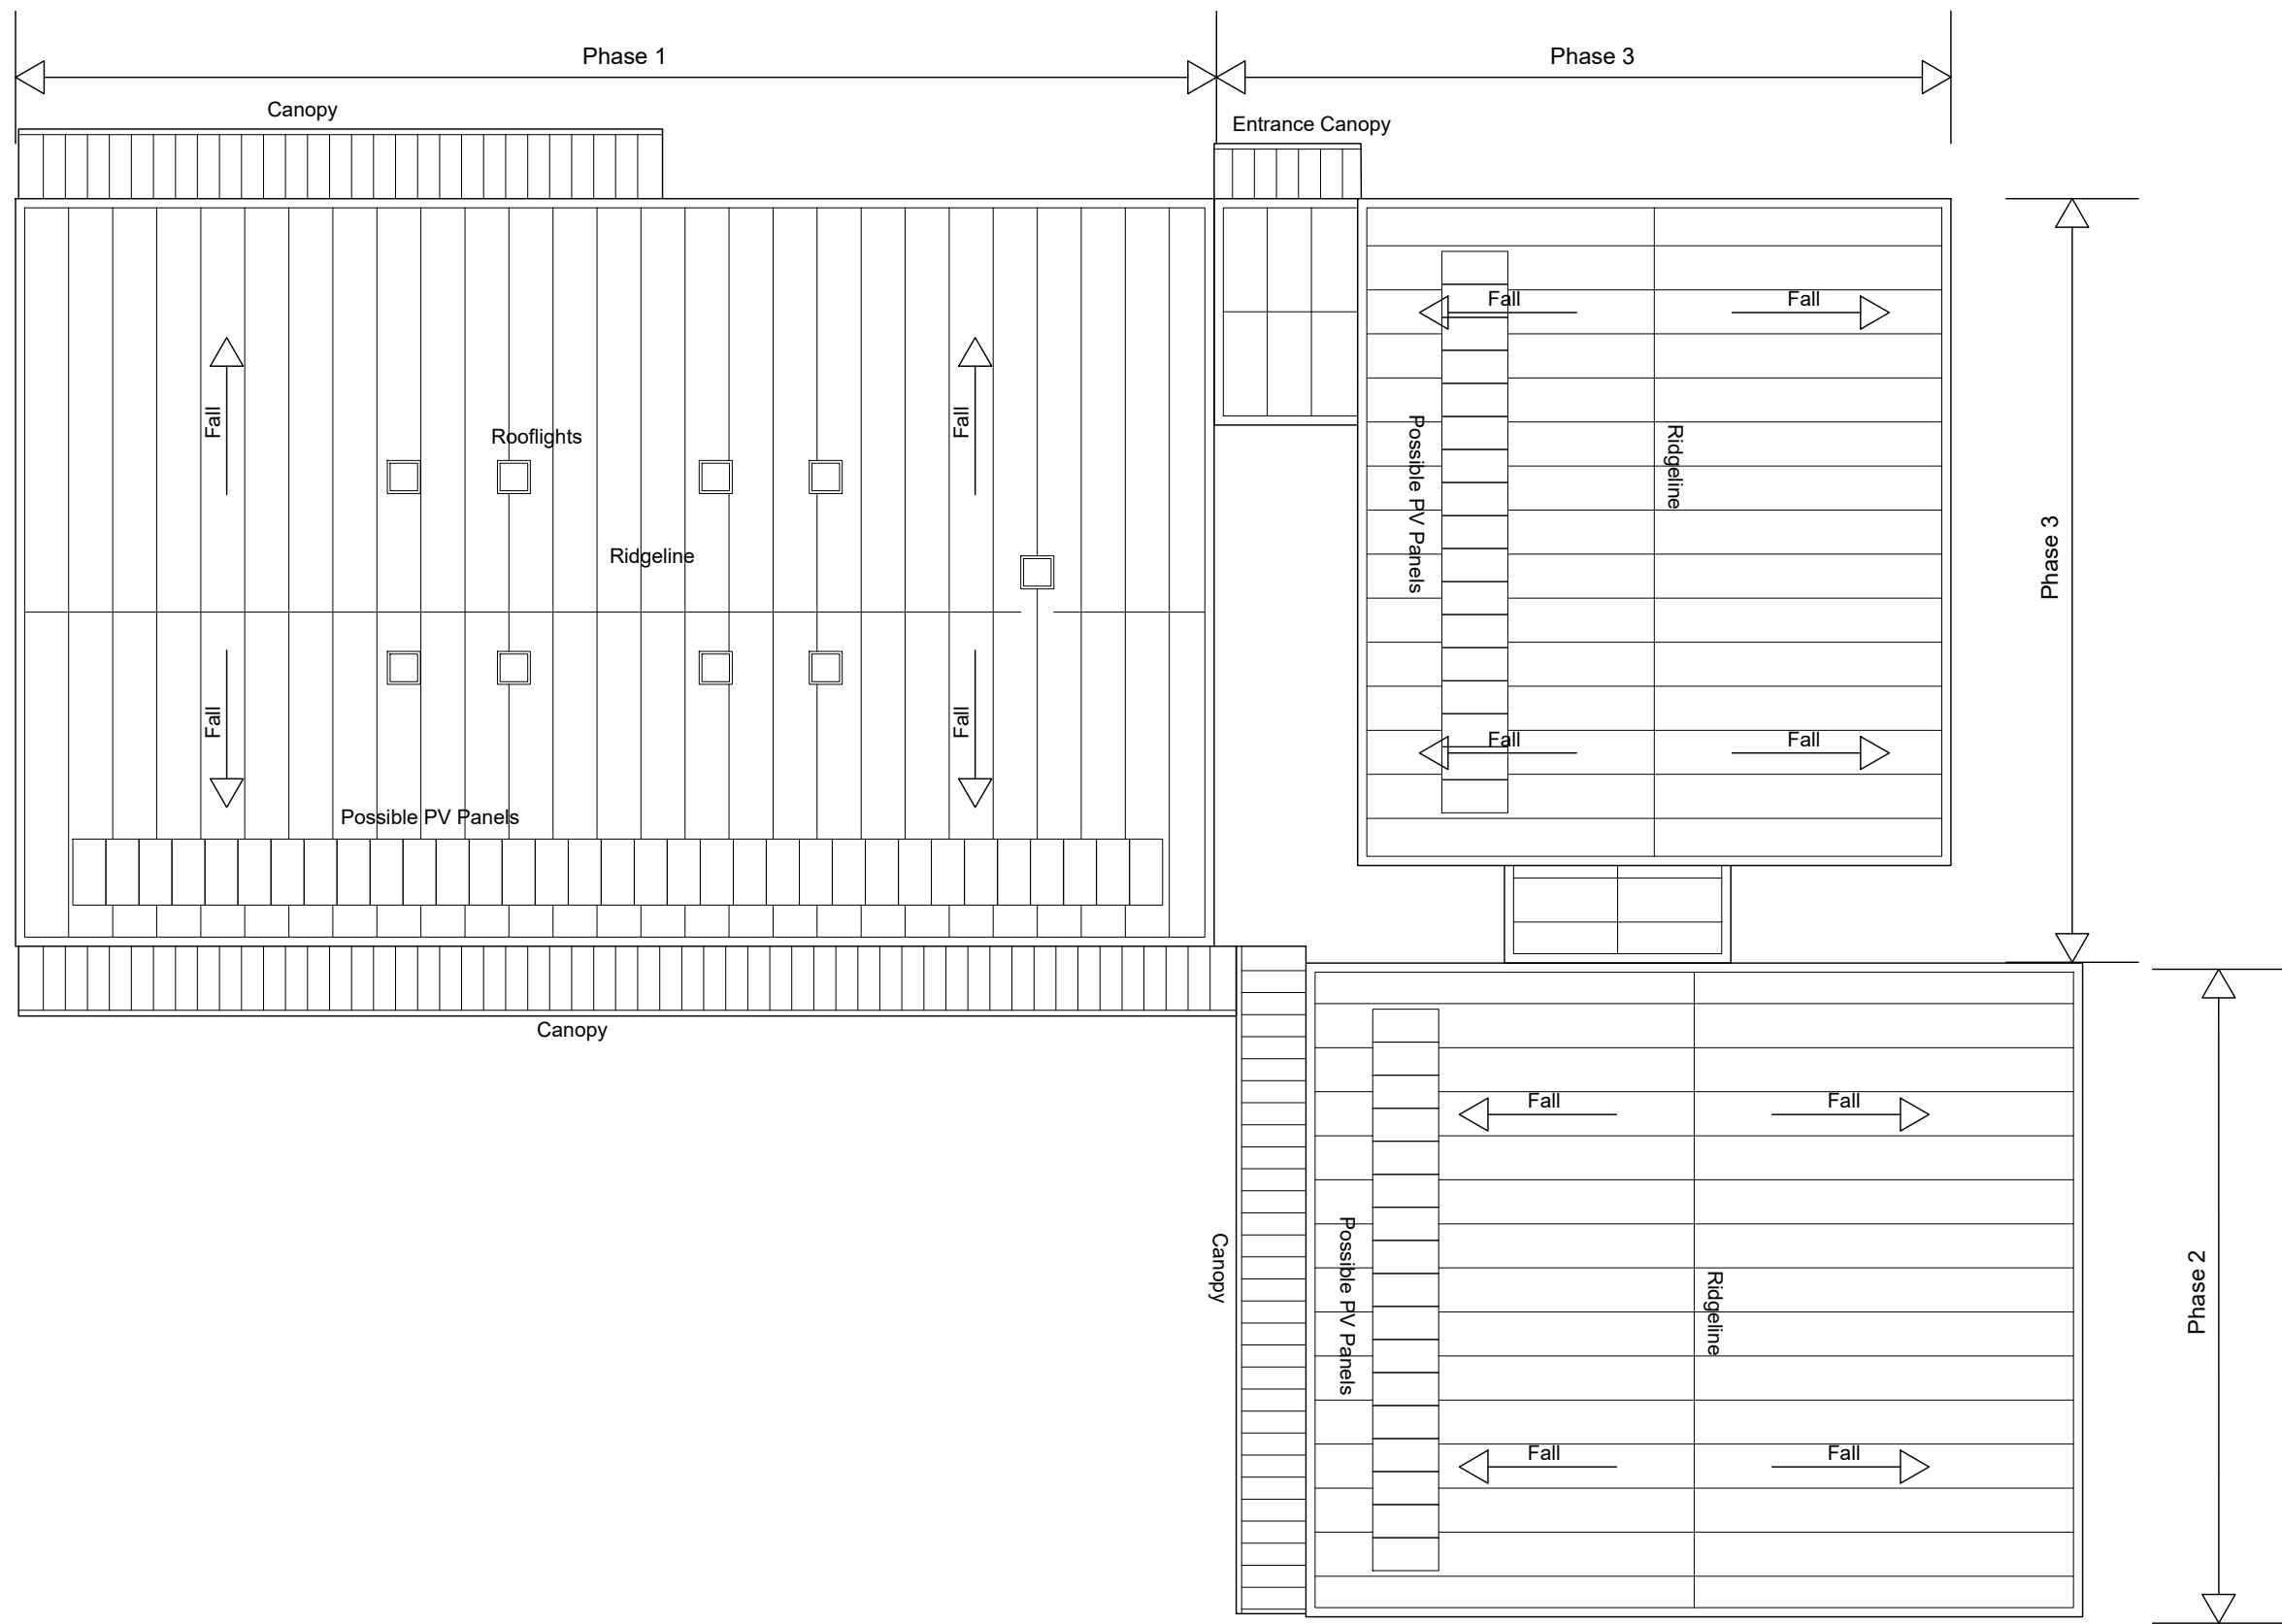

Note: [REDACTED] All levels and dimensions are to be checked on site. This drawing is to be read in conjunction with all relevant consultants' requirements, drawings and specifications. Any discrepancies between consultants' drawings to be reported to the Contract Administrator before any relevant work commences. Copyright: 2023 Miller Bourne ©	Notes	<table><tr><th>Rev</th><th>Date</th><th>Description</th><th>Drawn</th><th>Checked</th><th>Status</th></tr><tr><td>P01</td><td>10.10.25</td><td>First Issue</td><td>JC</td><td>RM</td><td></td></tr><tr><td>P02</td><td>9.10.25</td><td>Updated with additional detail added.</td><td>JC</td><td>RM</td><td></td></tr><tr><td>P03</td><td>13.02.26</td><td>Ridgeling to Phase 1 building offset</td><td>JC</td><td>RM</td><td></td></tr><tr><td>P04</td><td>11.03.26</td><td>Updated for Planning Do not scale note omitted.</td><td>JC</td><td>RM</td><td></td></tr><tr><td></td><td></td><td></td><td></td><td></td><td></td></tr><tr><td></td><td></td><td></td><td></td><td></td><td></td></tr><tr><td></td><td></td><td></td><td></td><td></td><td></td></tr><tr><td></td><td></td><td></td><td></td><td></td><td></td></tr><tr><td></td><td></td><td></td><td></td><td></td><td></td></tr></table>						Rev	Date	Description	Drawn	Checked	Status	P01	10.10.25	First Issue	JC	RM		P02	9.10.25	Updated with additional detail added.	JC	RM		P03	13.02.26	Ridgeling to Phase 1 building offset	JC	RM		P04	11.03.26	Updated for Planning Do not scale note omitted.	JC	RM																																PLANNING APP Ingfield Woodview School Proposed Roof Plans - Phases 1, 2 & 3 Scale: 1:200 @ A3 Drawing Reference: 4908-MBA-01-GF-D-A-1016 Rev: P04 MILLER BOURNE ARCHITECTS 332 Kingsway Hove East Sussex BN3 4QW T:01273 411399 design@miller-bourne.co.uk www.miller-bourne.co.uk
		Rev	Date	Description	Drawn	Checked	Status	
		P01	10.10.25	First Issue	JC	RM	
		P02	9.10.25	Updated with additional detail added.	JC	RM	
		P03	13.02.26	Ridgeling to Phase 1 building offset	JC	RM	
		P04	11.03.26	Updated for Planning Do not scale note omitted.	JC	RM	