




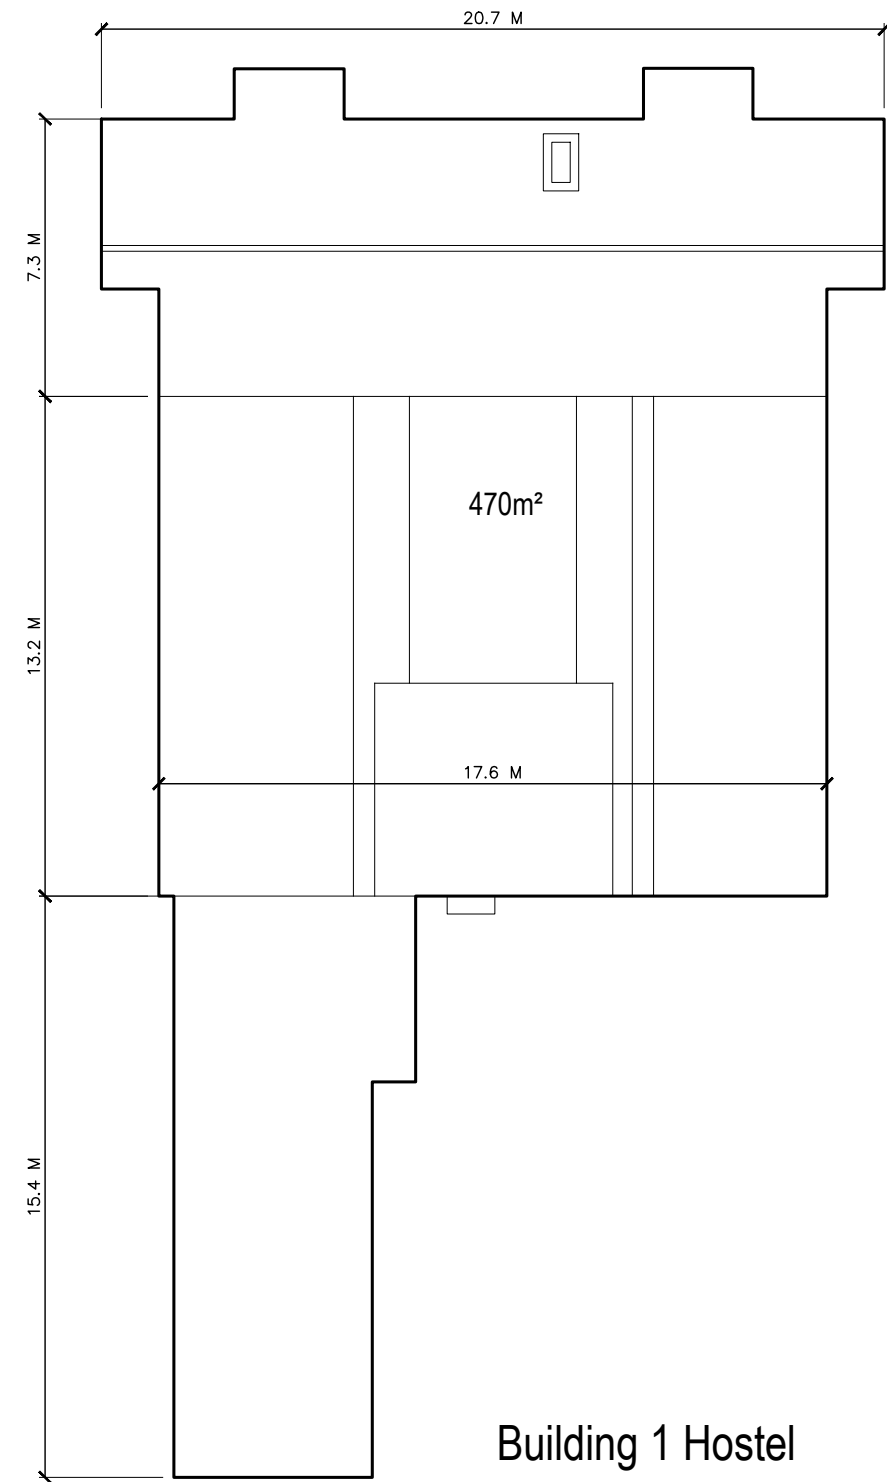


Building 1 Hostel

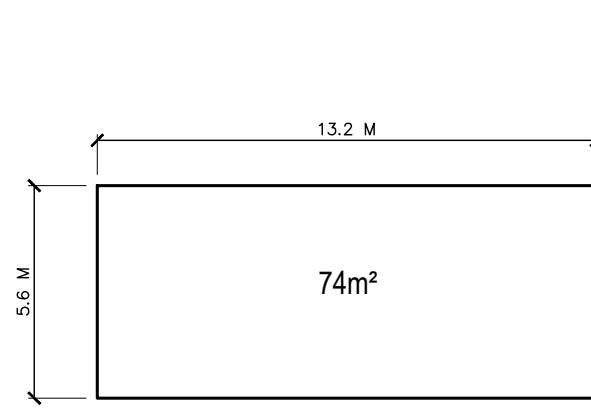


Building 2 Garages

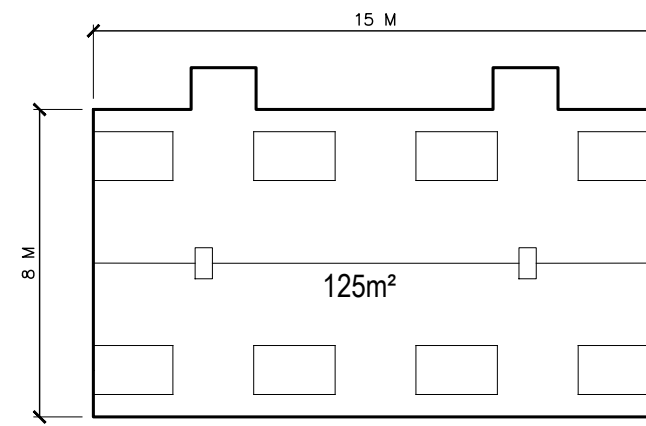


Building 3 Houses

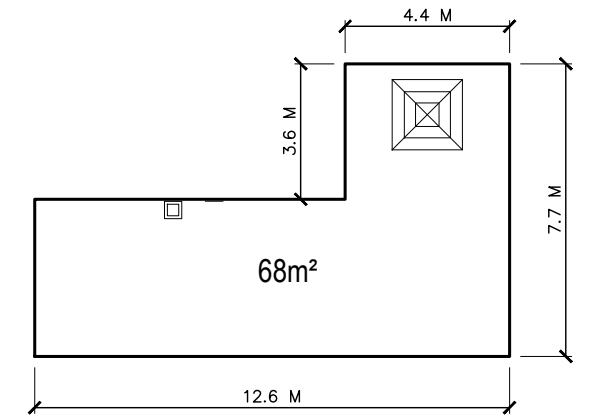

Buildings 6 & 7 Houses

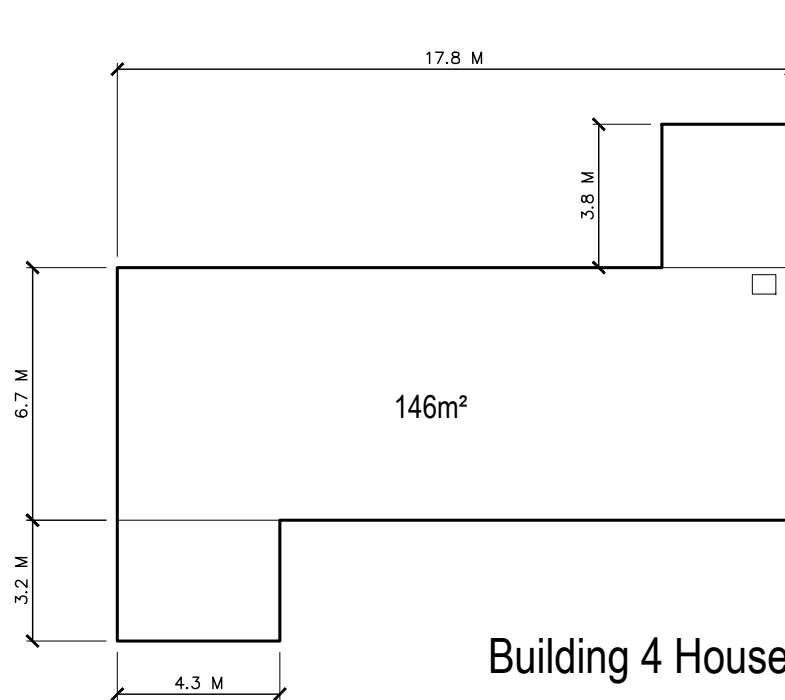


Building 4 House

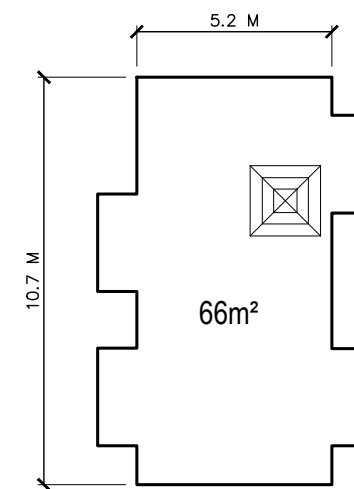

Building 5 House



Key Plan (NTS)

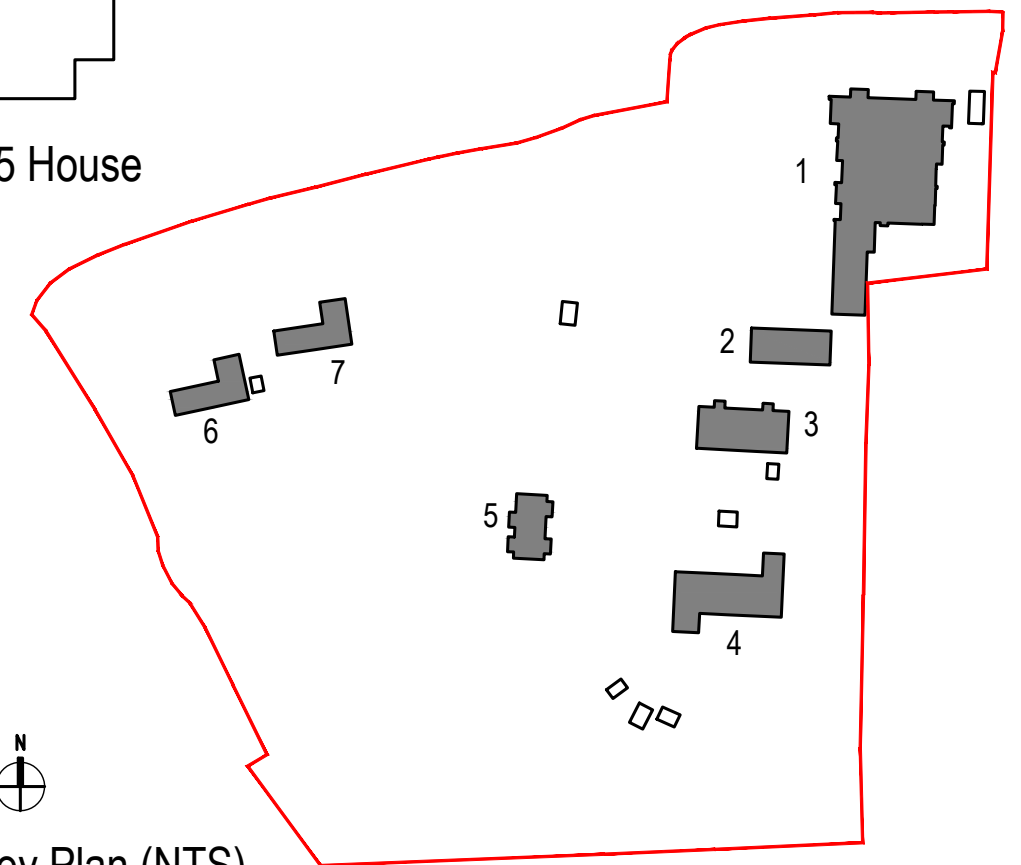

Note: [Redacted] All levels and dimensions are to be checked on site. This drawing is to be read in conjunction with all relevant consultants' requirements, drawings and specifications. Any discrepancies between consultants' drawings to be reported to the Contract Administrator before any relevant work commences. Copyright: 2023 Miller Bourne ©	Notes 0 1m 5m 10m 20m	<table><tr><th>Rev</th><th>Date</th><th>Description</th><th>Drawn</th><th>Checked</th><th>Status</th></tr><tr><td>P01</td><td>15.10.25</td><td>First Issue</td><td>JC</td><td>RM</td><td></td></tr><tr><td>P02</td><td>29.10.25</td><td>Outline Planning Issue</td><td>JC</td><td>RM</td><td></td></tr><tr><td>P03</td><td>12.03.26</td><td>Updated for planning app issue</td><td>JC</td><td>RM</td><td></td></tr><tr><td>P04</td><td>23.03.26</td><td>Update</td><td>JC</td><td>RM</td><td></td></tr><tr><td>P05</td><td>01.04.26</td><td>Building 8 omitted</td><td>JC</td><td>RM</td><td></td></tr><tr><td></td><td></td><td></td><td></td><td></td><td></td></tr><tr><td></td><td></td><td></td><td></td><td></td><td></td></tr><tr><td></td><td></td><td></td><td></td><td></td><td></td></tr><tr><td></td><td></td><td></td><td></td><td></td><td></td></tr></table>	Rev	Date	Description	Drawn	Checked	Status	P01	15.10.25	First Issue	JC	RM		P02	29.10.25	Outline Planning Issue	JC	RM		P03	12.03.26	Updated for planning app issue	JC	RM		P04	23.03.26	Update	JC	RM		P05	01.04.26	Building 8 omitted	JC	RM																										4908 Ingfield Manor School Existing Building Roof Plans (Buildings to be Demolished) PLANNING Scale: 1:200 @ A3 Drawing Reference: 4908-MBA-0119 Rev: P05	C:\Logos\MBP Logo\MBA 2023 LOGO\MBA LOGO .PEG\MBA primary 1C.jpg
		Rev	Date	Description	Drawn	Checked	Status	
		P01	15.10.25	First Issue	JC	RM	
		P02	29.10.25	Outline Planning Issue	JC	RM	
		P03	12.03.26	Updated for planning app issue	JC	RM	
		P04	23.03.26	Update	JC	RM	
		P05	01.04.26	Building 8 omitted	JC	RM	