



PS
DESIGNS


71-75 Shelton Street, Covent Garden, London, WC2H 9JQ
Tel: +44 330 133 4585
Email: info@designpsa.co.uk
www.designpsa.co.uk

NOTES RELATING TO THIS DRAWING


ALL DIMENSIONS ARE TO BE CHECKED ON SITE PRIOR TO COMMENCEMENT OF ANY WORKS, AND ANY DISCREPANCIES REPORTED IMMEDIATELY TO THE ENGINEER.
THIS DRAWING IS TO BE READ IN CONJUNCTION WITH ALL OTHER DESIGN TEAM DETAILS AND SPECIFICATIONS.
DO NOT USE THIS DRAWING TO BUILD FROM WITHOUT IT BEING NOTED AS ISSUED FOR "CONSTRUCTION" IN THE TITLE PANEL BELOW.

Rev.	Description	By	Chkd.	Date
P1	ISSUE FOR INFORMATION	SPS	SPS	DEC 25

Title:	ISSUE FOR INFORMATION			
Client:				
Project:	45 RUSPER RD, HORSHAM RH12 4BA			
Drawing:	SITE AND LOCATION PLANS			
Drawn:	SS	Chkd:	SS	
Drawing Status:	PLANNING ISSUE			
Scale:	Noted @ A3	Rev.	P1	DEC 25
Job No.	PSD/2025/704	Drawing No.	A04	

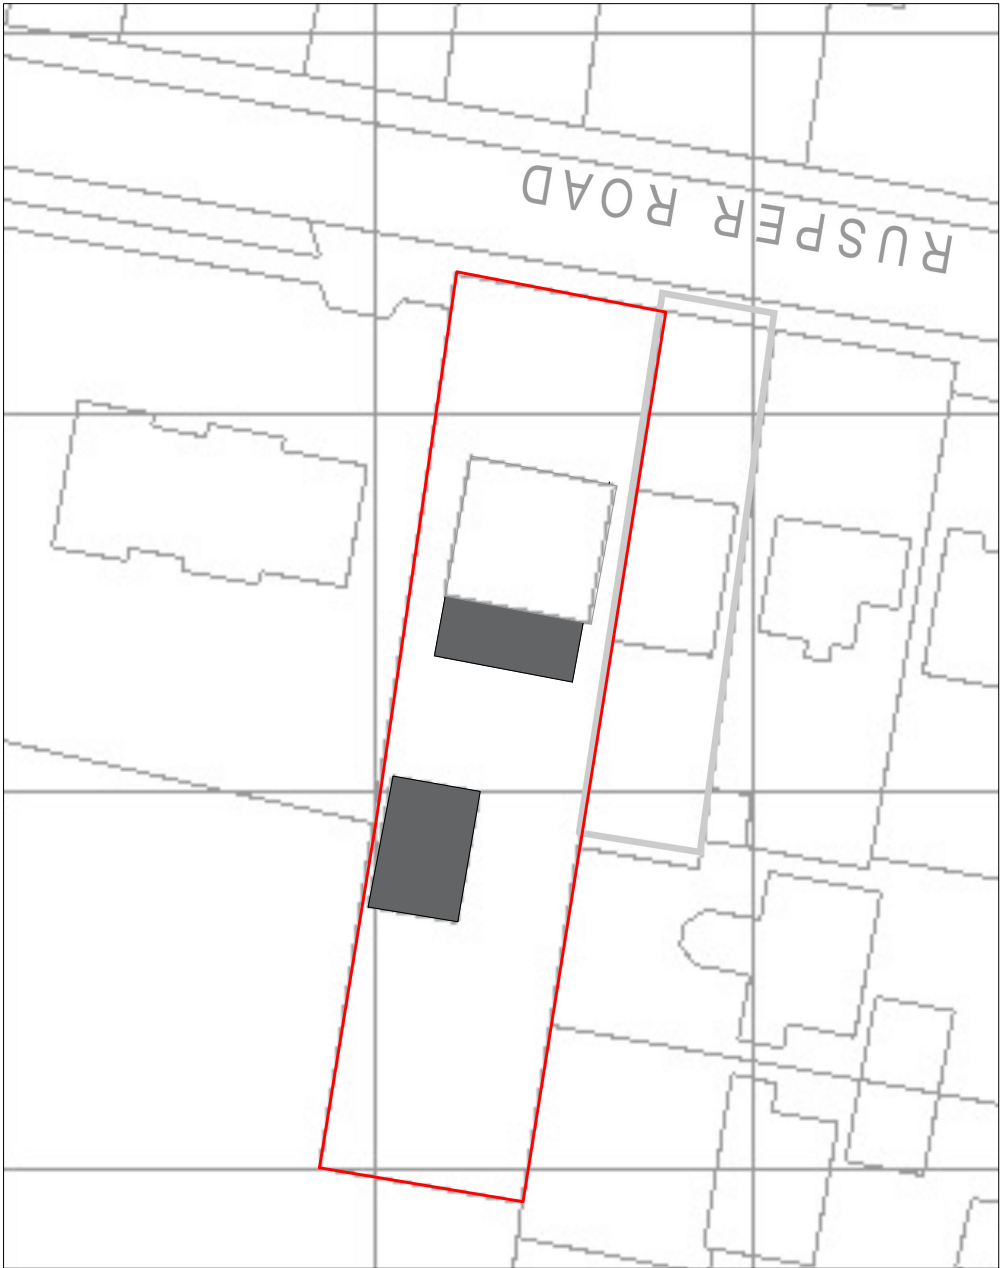

SITE PLAN
Scale 1:500

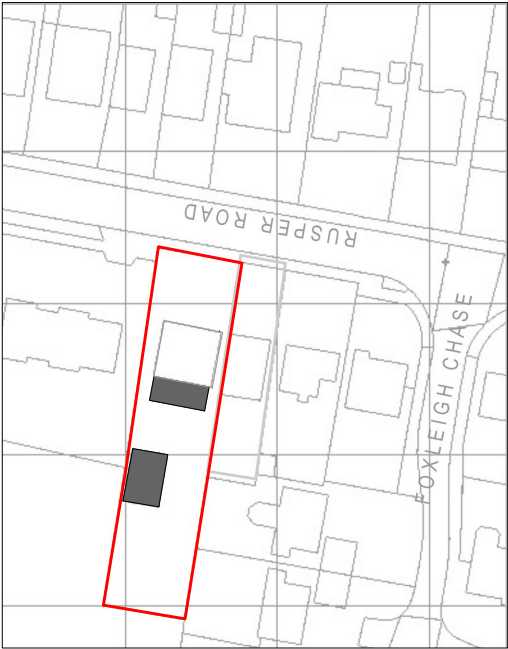

LOCATION PLAN
Scale 1:1250

