


NOTES RELATING TO THIS DRAWING

DIMENSIONS ARE NOT TO BE SCALED FROM THIS DRAWING
ALL DIMENSIONS ARE TO BE TAKEN FROM THE FACE UNLESS
OTHERWISE SPECIFIED. THE ENGINEER IS NOT RESPONSIBLE FOR
COMPLETION OF ANY WORKS AND ANY DISCREPANCIES
REPORTED IMMEDIATELY TO THE ENGINEER.
THIS DRAWING IS TO BE READ IN CONJUNCTION WITH ALL OTHER
DESIGN TEAM DETAILS AND SPECIFICATIONS.
DO NOT USE THIS DRAWING TO BUILD FROM WITHOUT IT BEING
APPROVED BY THE ENGINEER. ANY WORKS AS ISSUED FOR
CONSTRUCTION IN THE TITLE PANEL BELOW.

- LEGEND:
- RETAINED STRUCTURE
 - NEW CAVITY WALL
 - NEW STUD WALL
 - NEW BLOCKWORK WALL

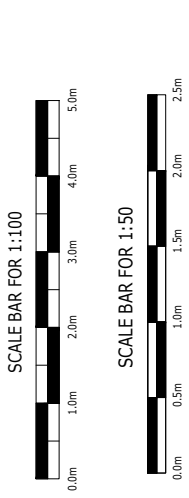

Rev.	Description	By	Chkd	Date
P1	ISSUE FOR INFORMATION	SS	SS	NOV 25


Title	ISSUE FOR INFORMATION			
Client				
Project	45 RUSPER RD., HORSHAM RH12 4BA			
Drawing	EXISTING PLANS AND ELEVATIONS			
Drawn	SS	Chkd:	SS	SS
Drawing Status	PLANNING ISSUE	Rev.	P1	P1
Scale	Noted @ A1	Date	NOV 25	NOV 25
Job No.	PSD/2025/704	Drawing No.	A01	A01

£ OF PARTY WALL


£ OF PARTY WALL

£ OF PARTY WALL


MH

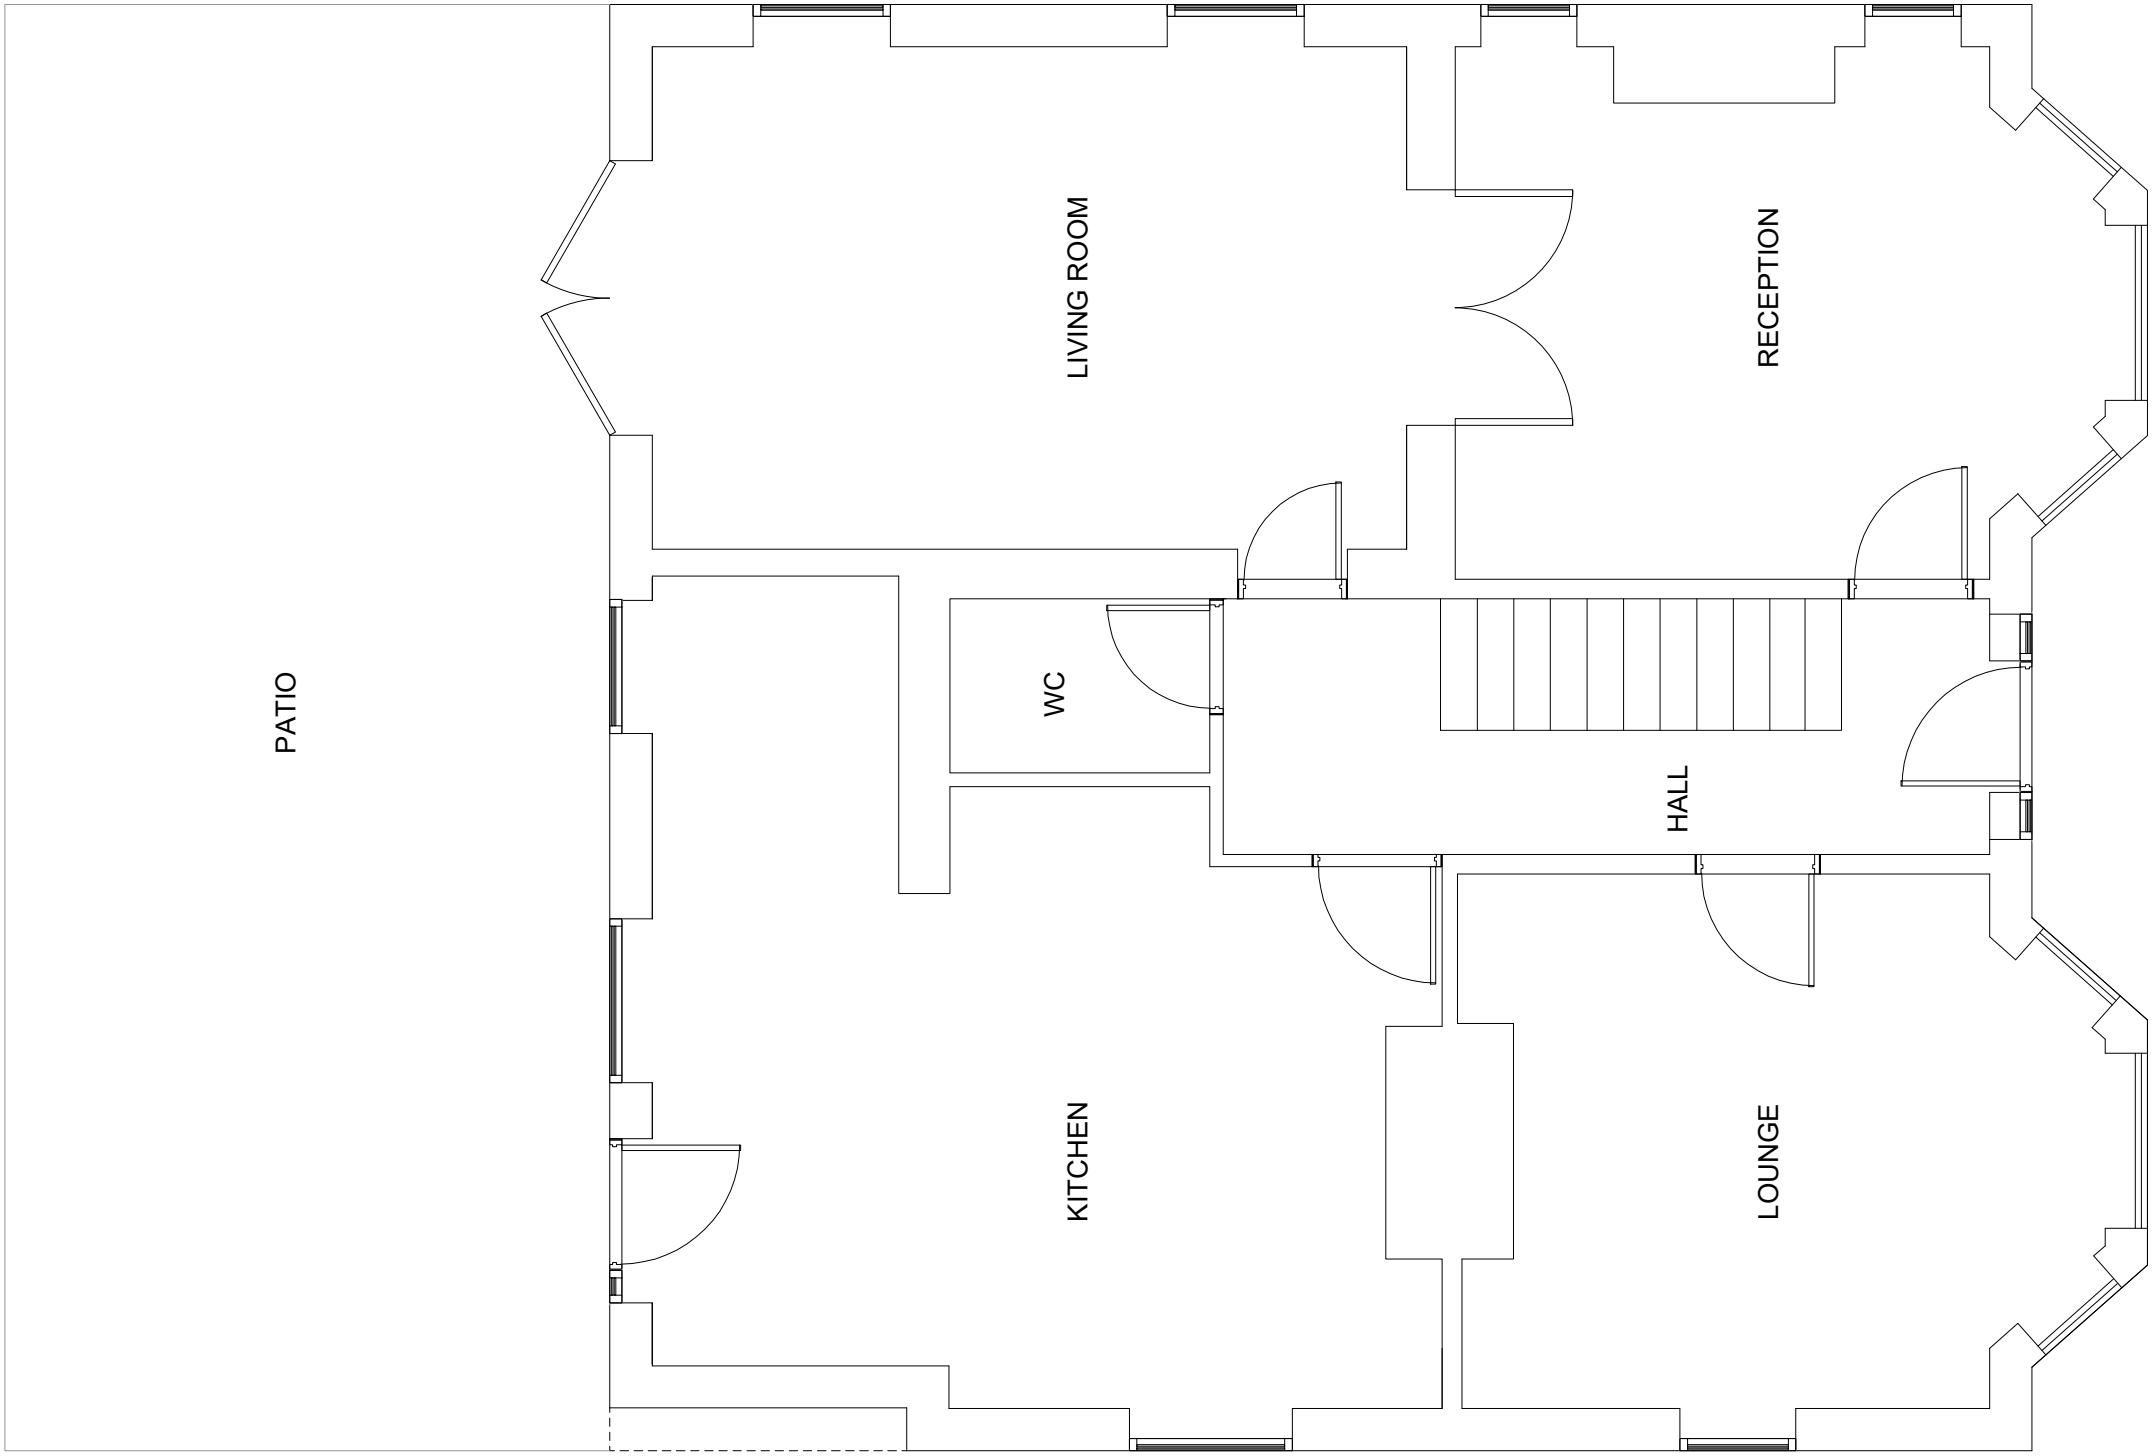


GROUND FLOOR PLAN
(existing)
Scale 1:50

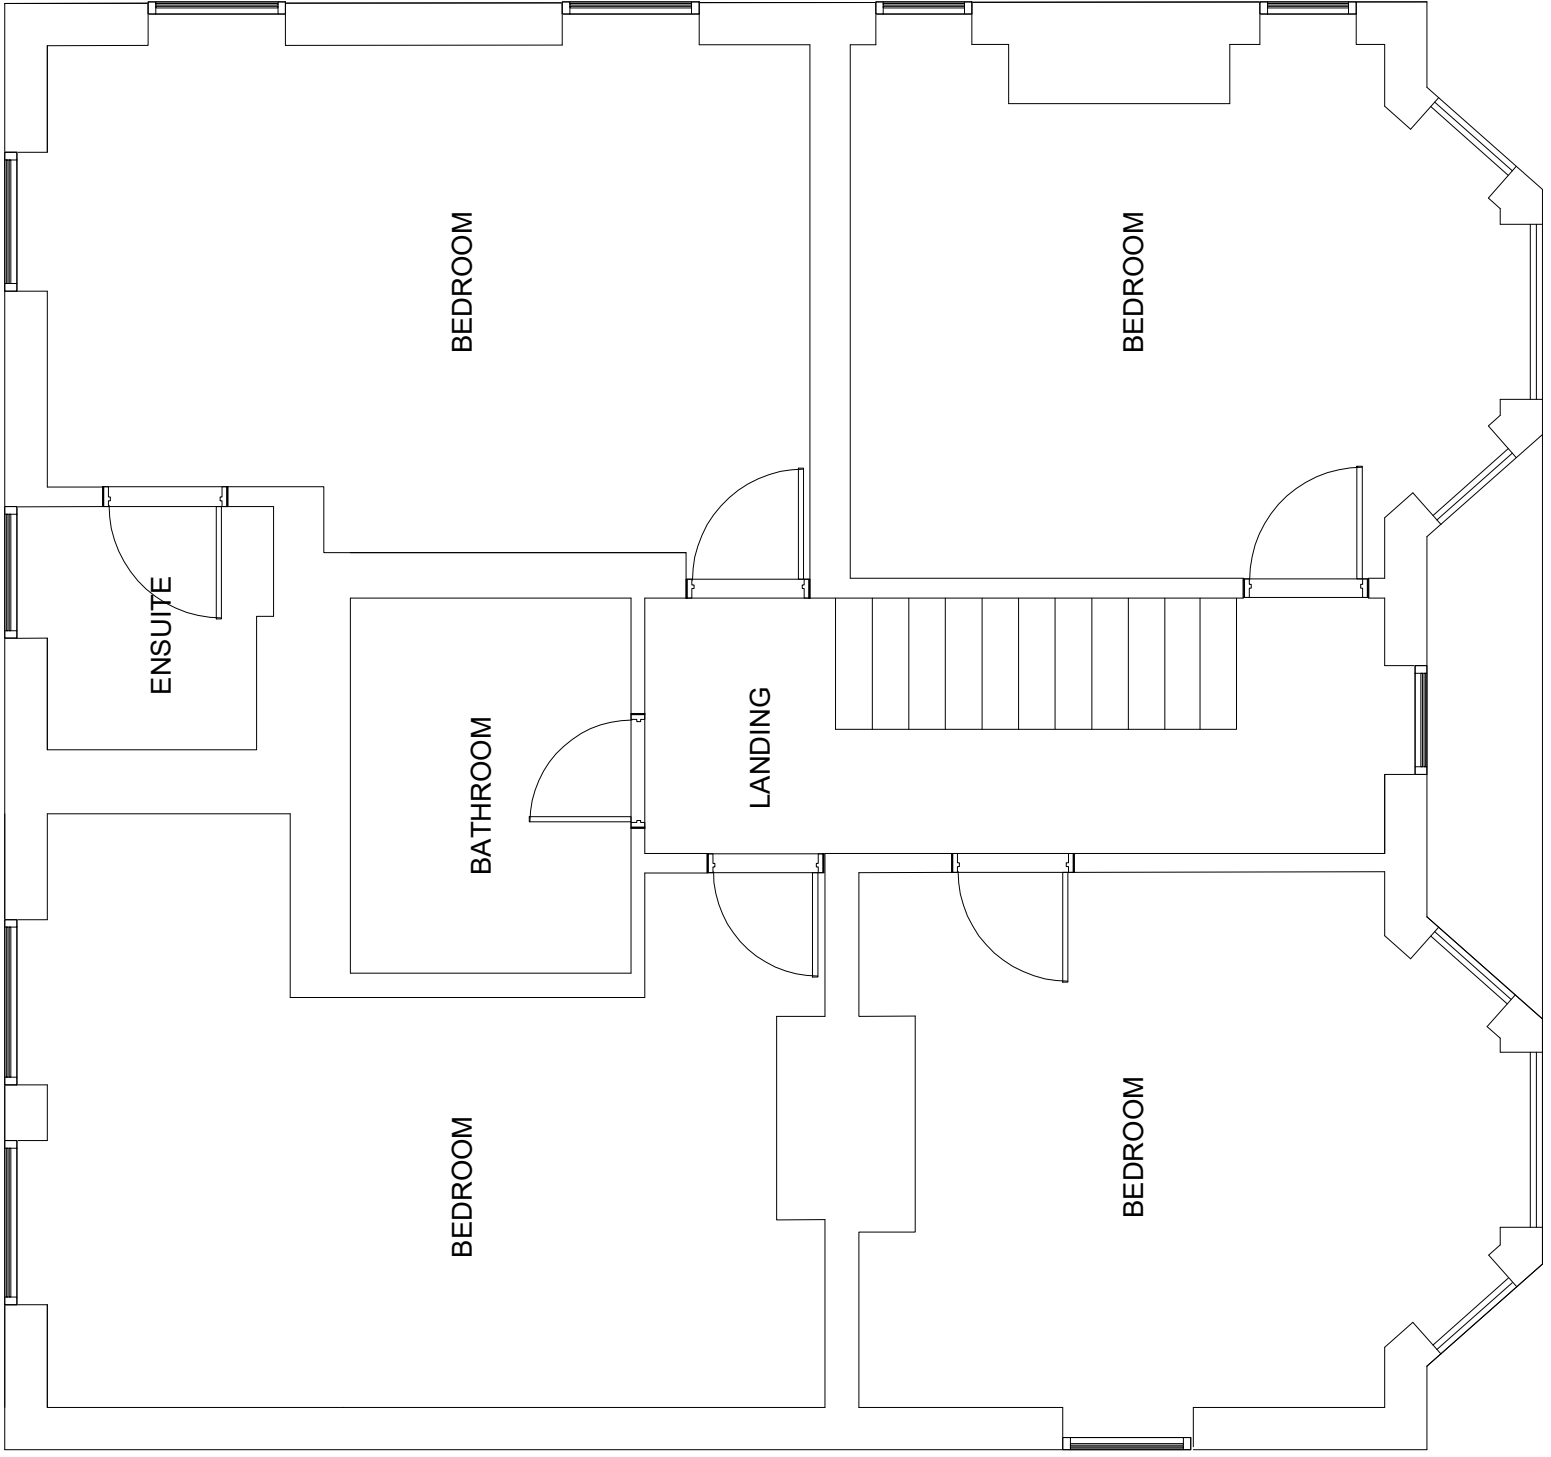


FIRST FLOOR PLAN
(existing)
Scale 1:50

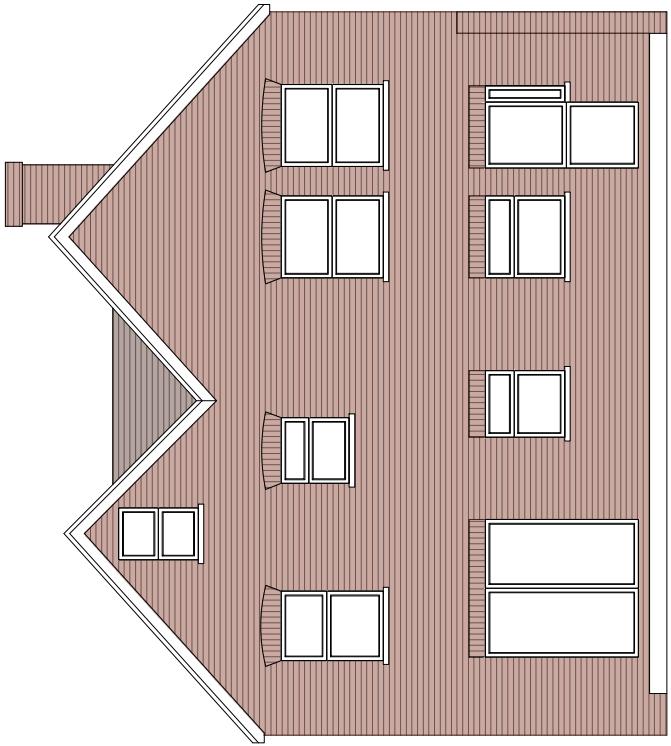

WEST FACING ELEVATION
(existing)
Scale 1:100

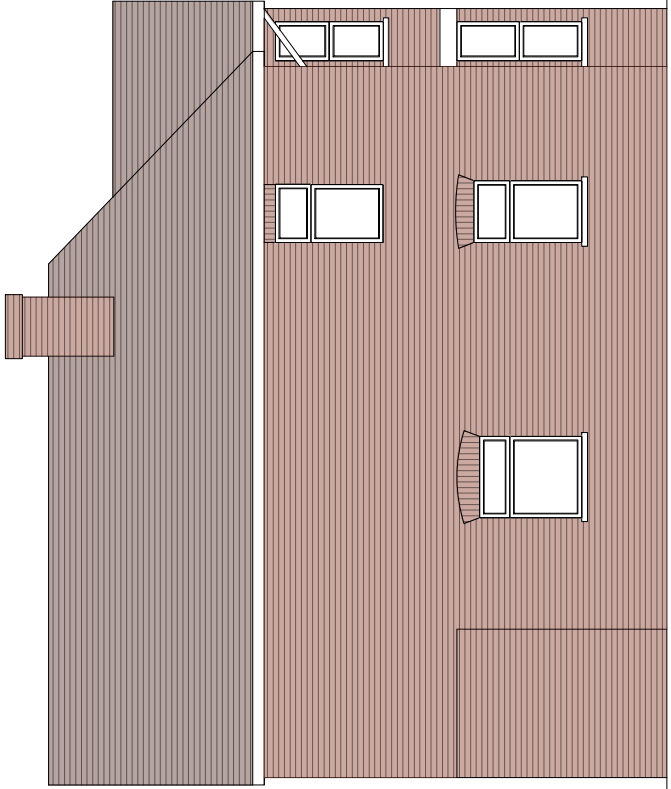

SOUTH FACING
ELEVATION (existing)
Scale 1:100

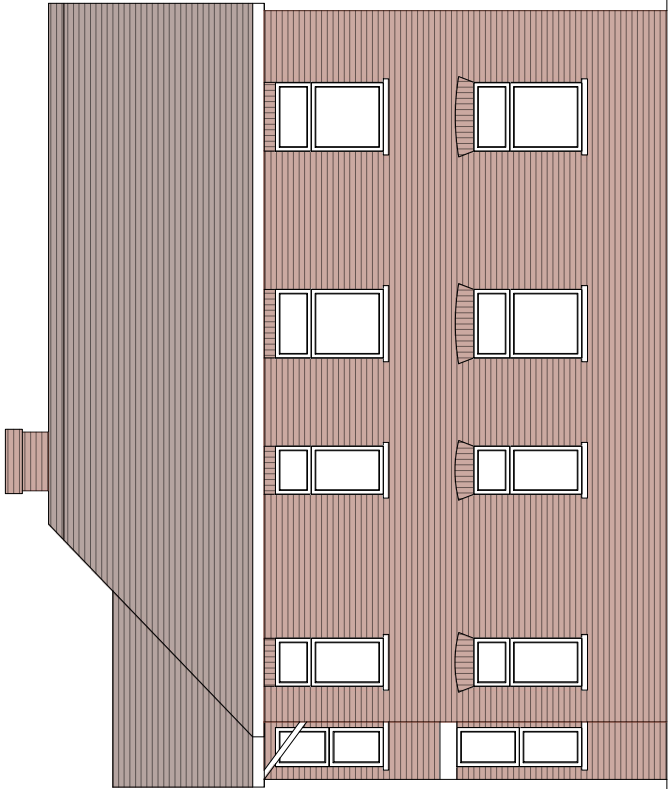

NORTH FACING
ELEVATION (existing)
Scale 1:100