






Front Elevation (North)

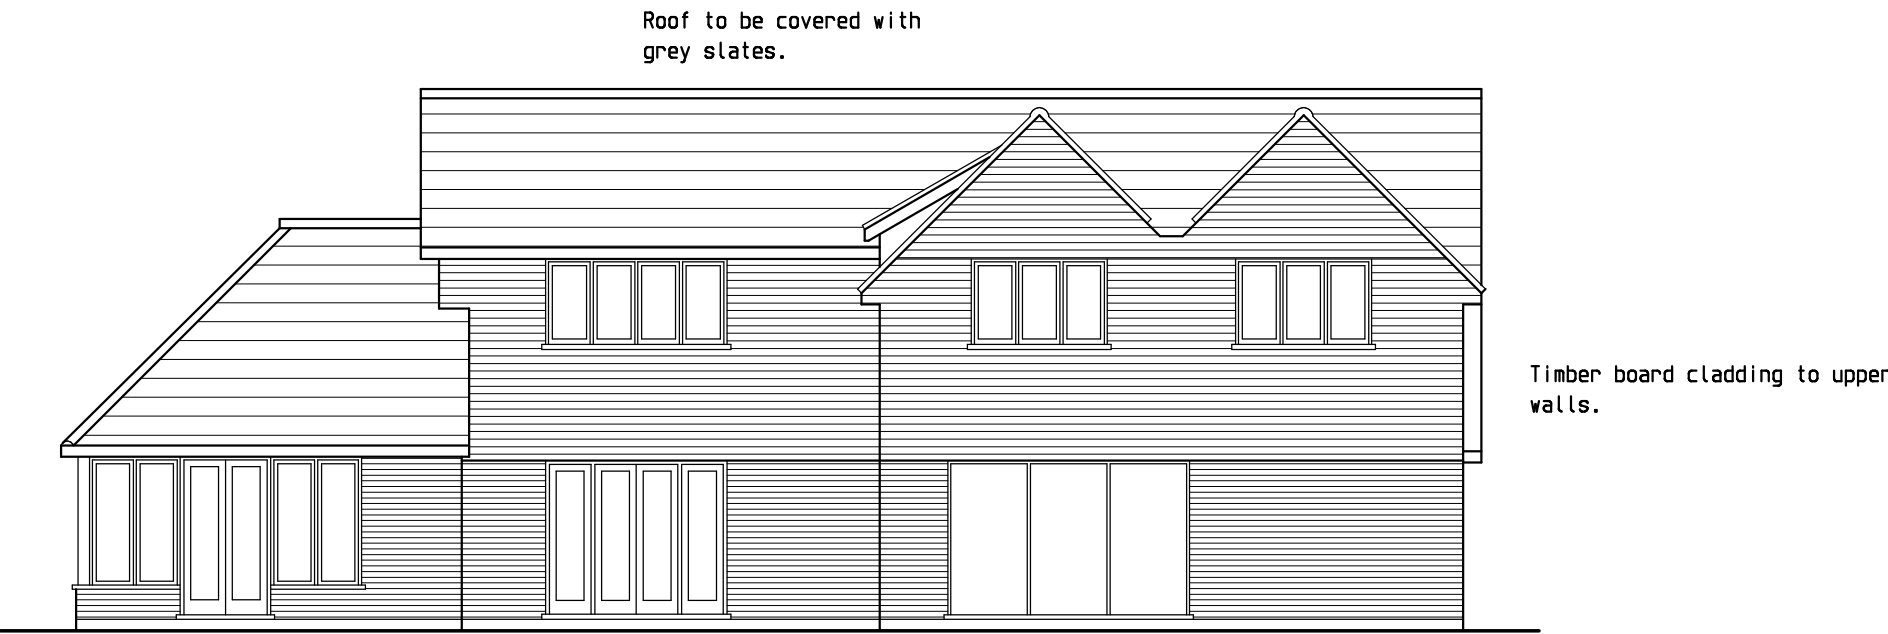

Rear Elevation (South)

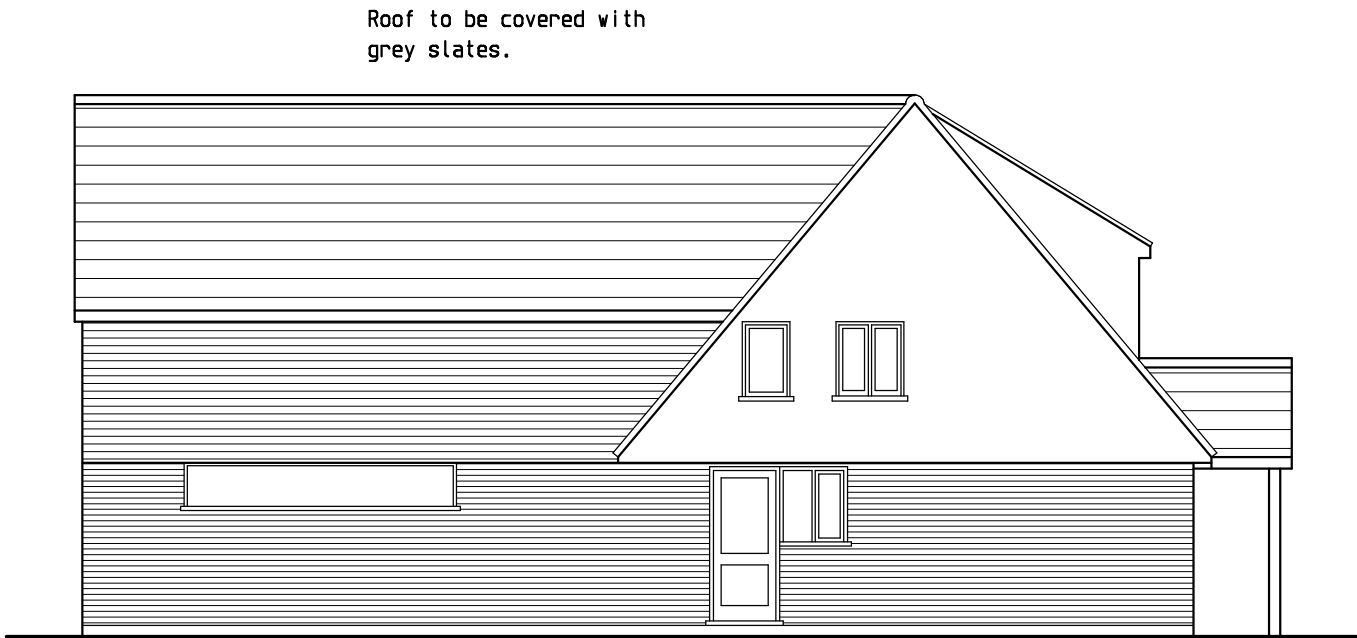

Side Elevation (East)

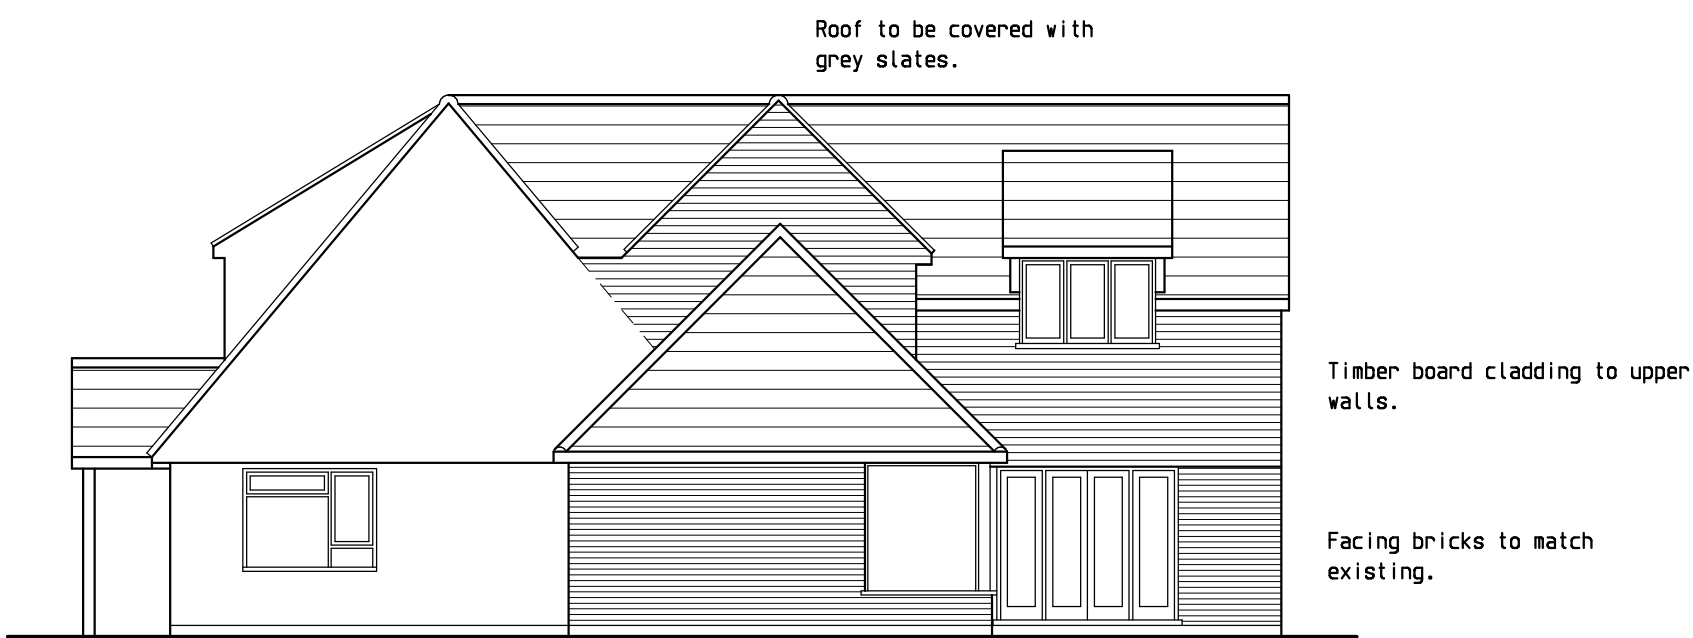

Side Elevation (West)

01m2m3m

Scale Bar 1:100 at A1

Revisions			
No.	Date		By
A	11.05.26	Roof covering changed to slates. Extension width reduced.	PDR

Project

5, Netherton Close,
Southwater

Drawing Title

Proposed Elevations

Client

Mr & Mrs D. Grover

Scale

1:100

Date	9.9.25	Drawn	PDR	Checked
Drawing No.	24/04/10			Rev. A



Somersbury Design