



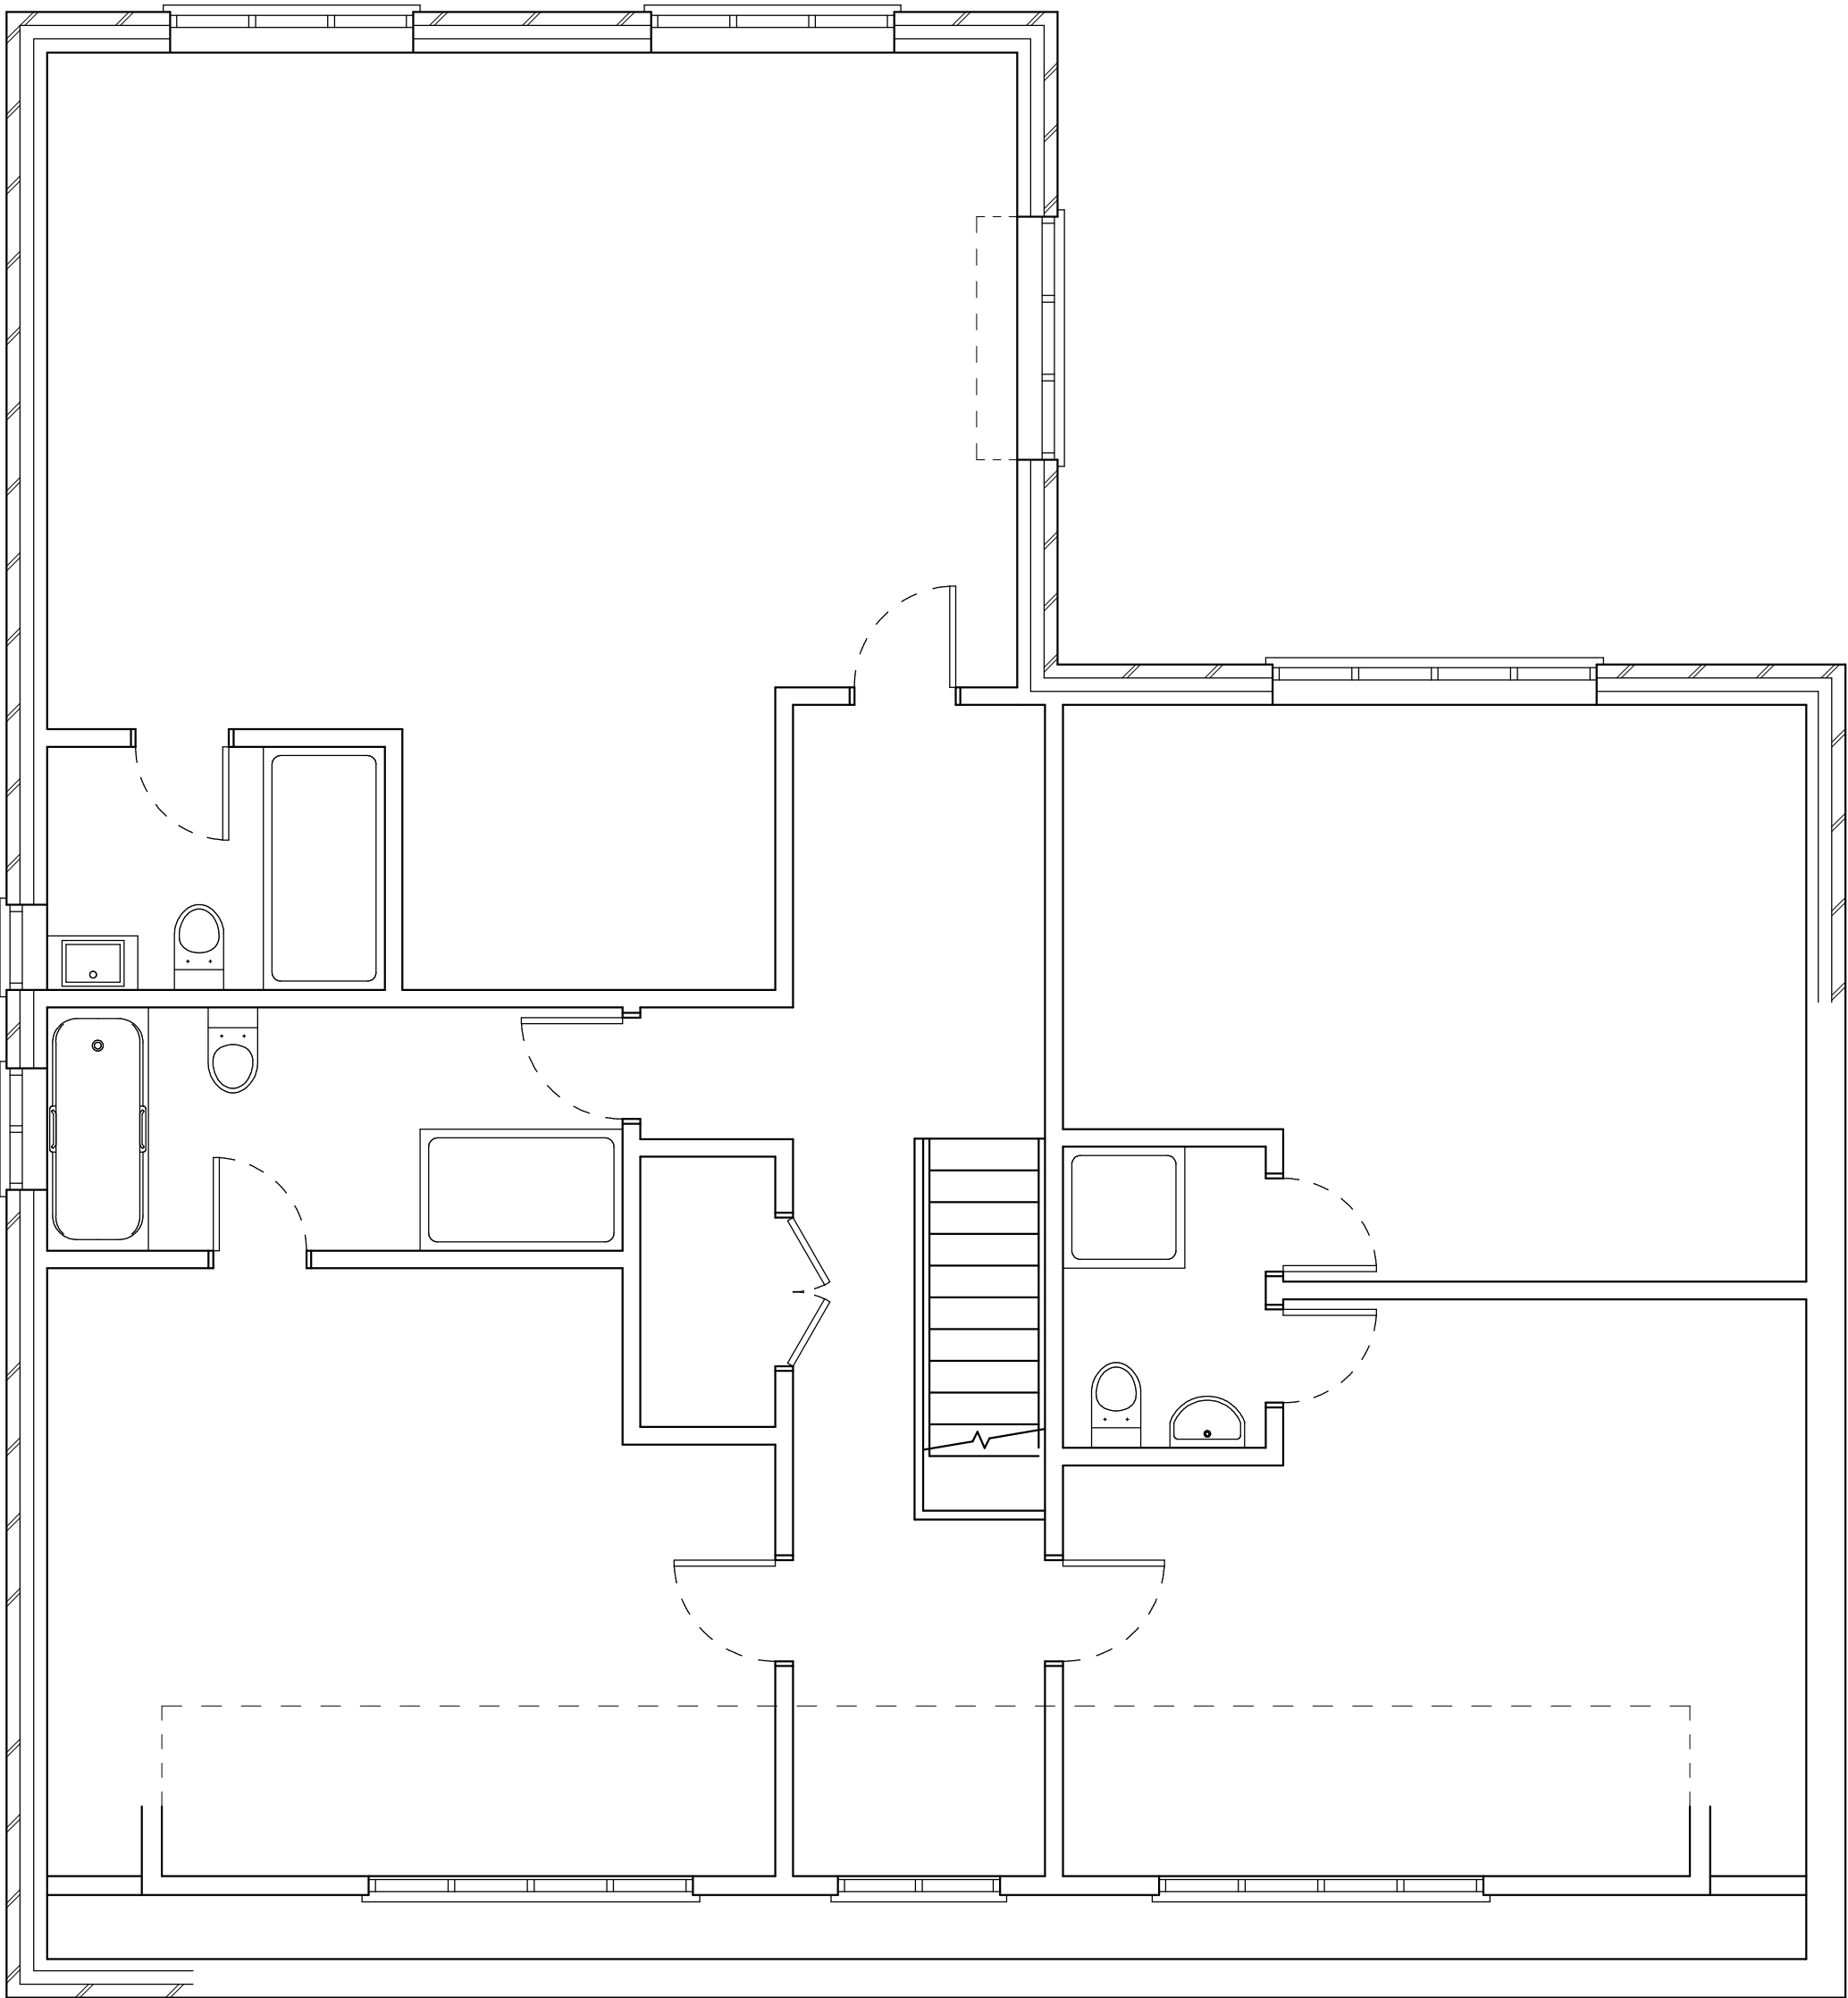

First Floor Plan

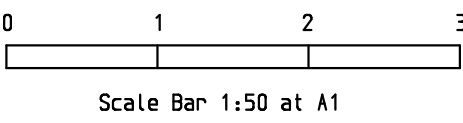

Revisions			
No.	Date		By
A	11.05.26	Extension reduced in size.	PDR

Project			
5, Netherton Close, Southwater			
Drawing Title			
Proposed First Floor Plan			
Client			
Mr & Mrs D. Grover			
Scale			
1:50			
Date	3.09.25	Drawn	PDR
Drawing No.		Checked	
24/04/9		Rev.	
		A	

