



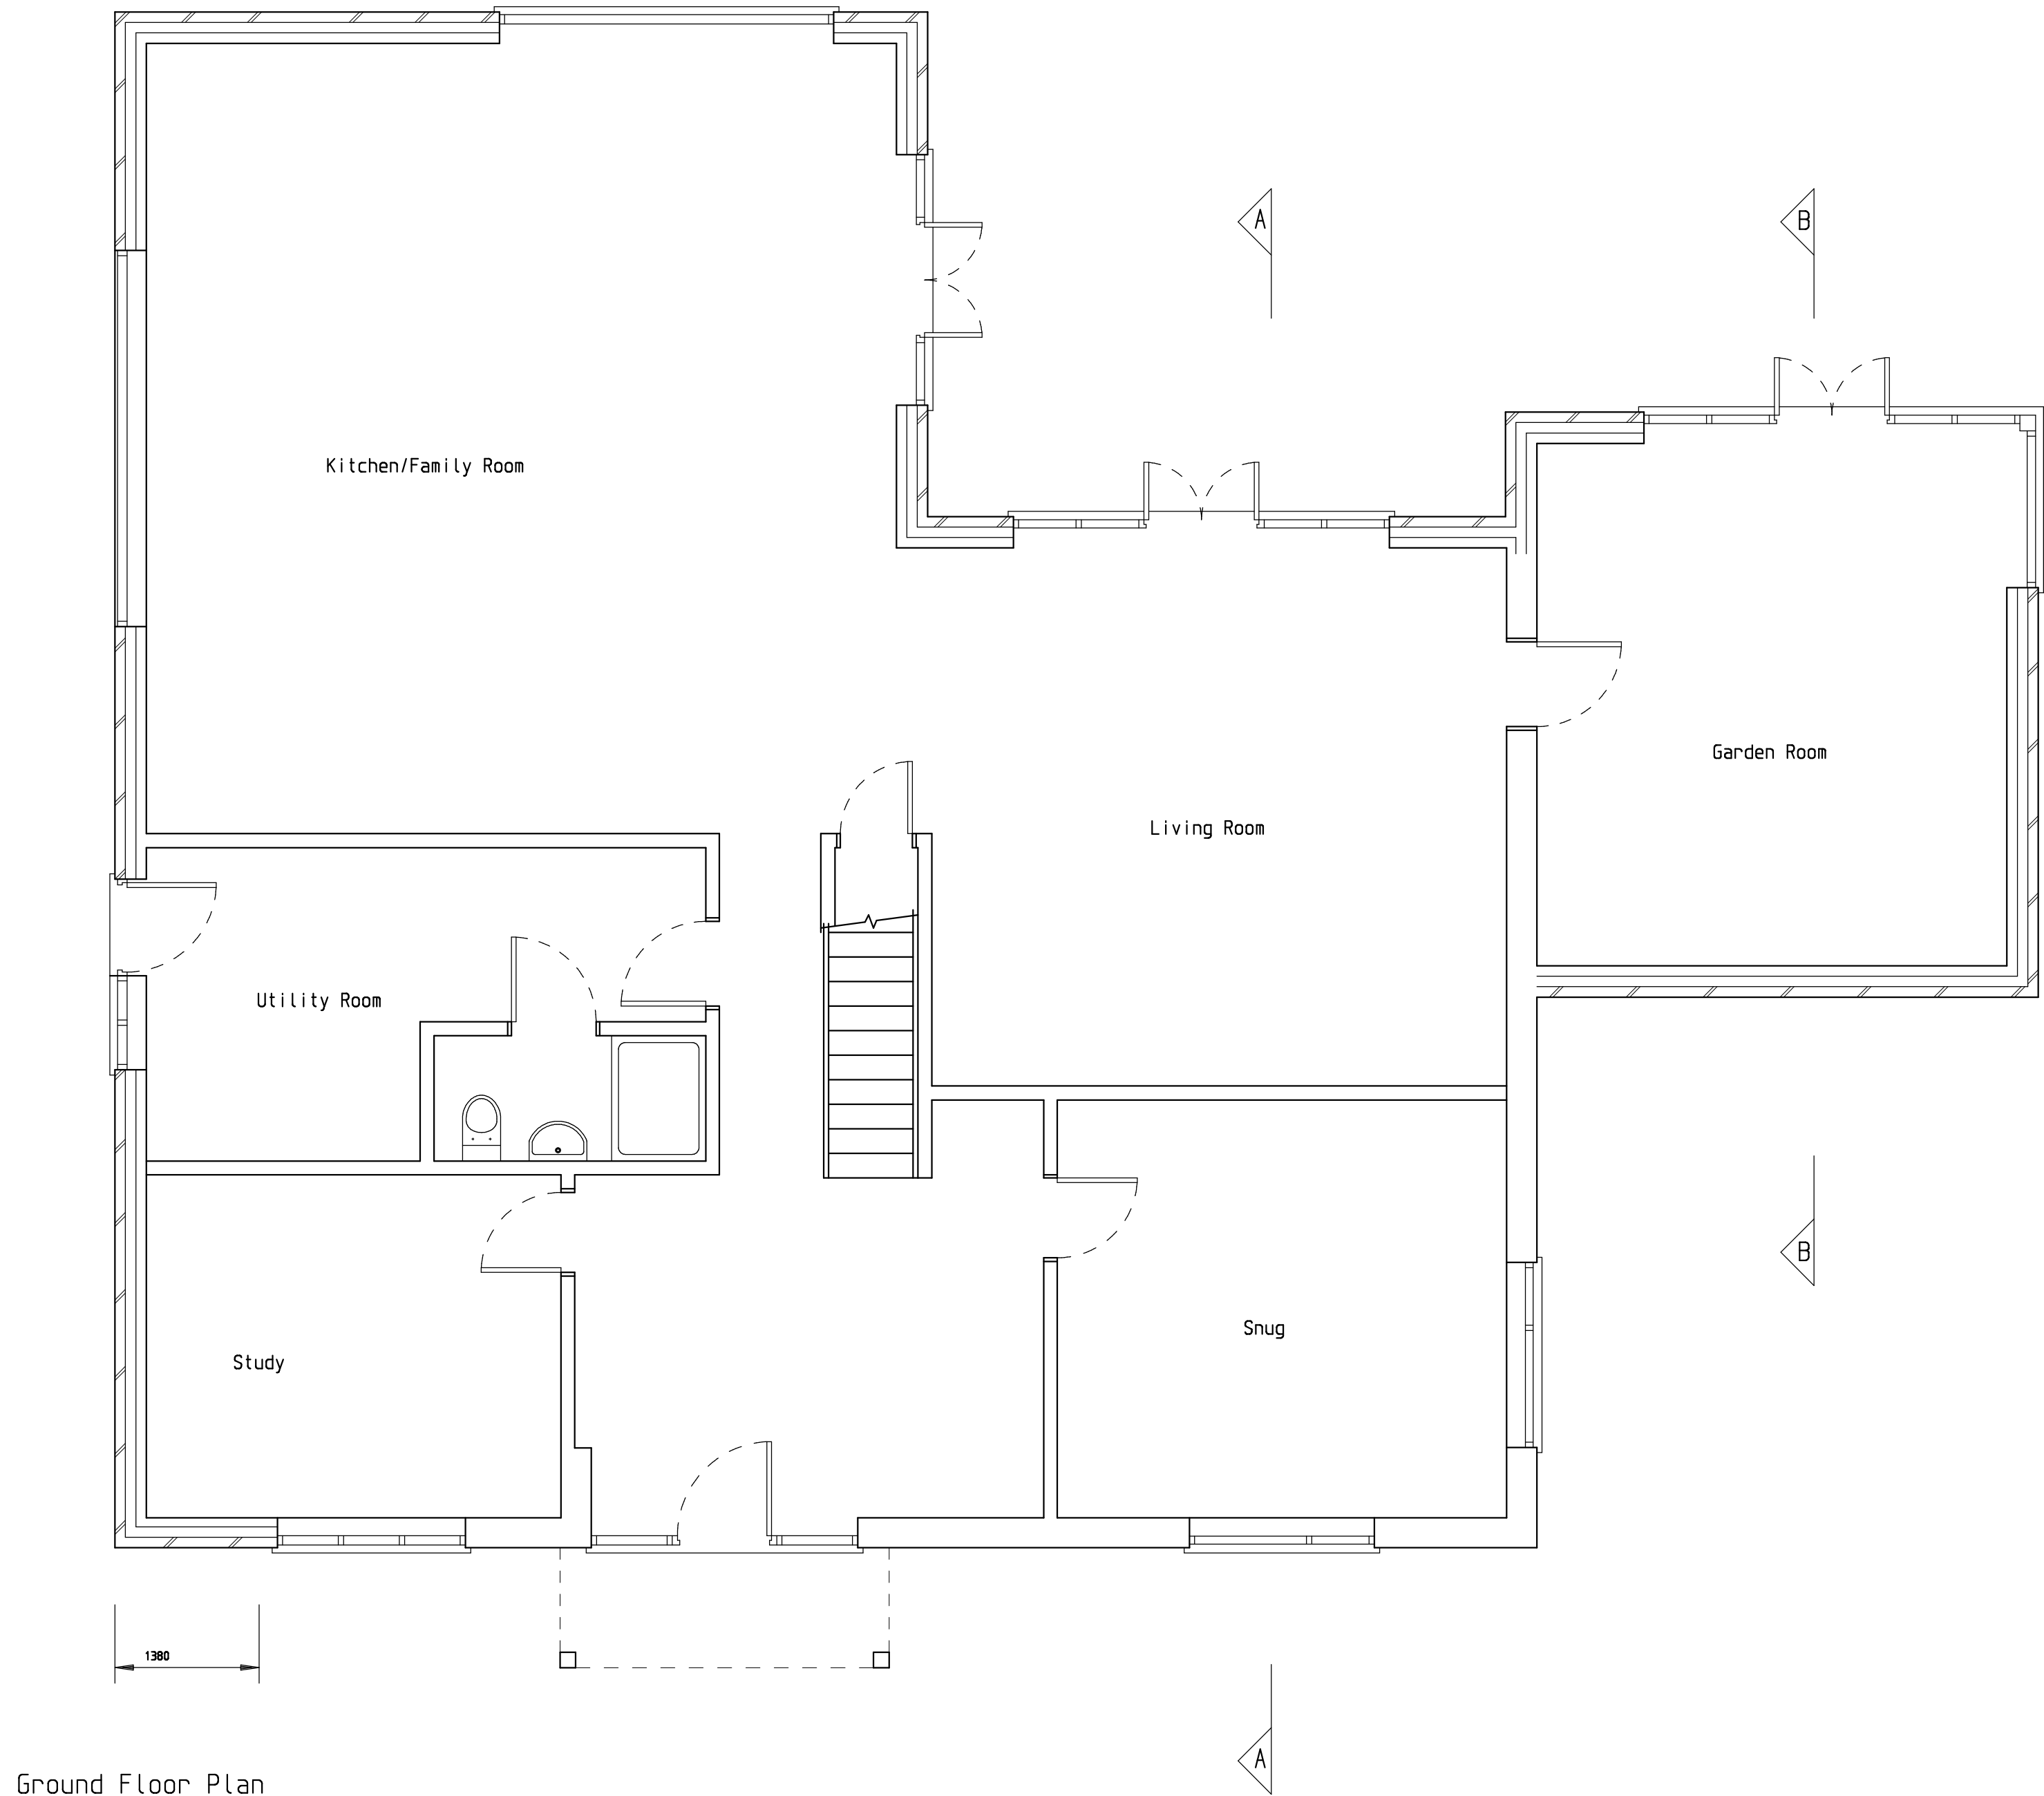

Ground Floor Plan

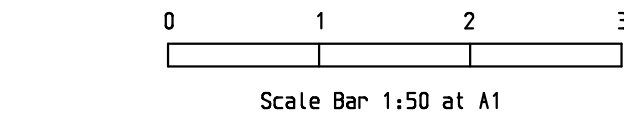

Revisions			
No.	Date		By
B	11.05.26	Extension reduced in size.	PDR
A	13.4.26	Section locations added.	PDR

Project			
5, Netherton Close, Southwater			
Drawing Title Proposed Ground Floor Plan			
Client Mr & Mrs D. Grover			
Scale 1:50			
Date	01.09.25	Drawn	PDR
Drawing No.		Checked	
24/04/8		Rev.	
		B	

