

DISCLAIMER:  
© This drawing is the property of  
The London Planner who retain the  
sole copyright of its contents & it  
may not be reproduced in part or  
in whole without written  
permission.

All dimensions and levels to be  
checked on site by contractor  
prior to preparation of alterations.

**Planning**  
6 Chancetonbury, Ashington,  
Pulborough RH20 3QE


Project No. 001

| Revisions |
|-----------|
|           |
|           |
|           |
|           |
|           |
|           |
|           |

Notes

12.05.2026

Project North

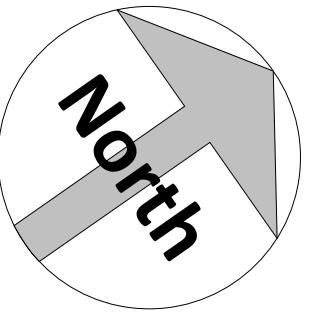

Scale 1 : 100

Block Plans

19


Sheet No. ©2024

DRG/001/ 19




DRWG No. ©2024



Contact us -  
office@thelondonplanner.co.uk

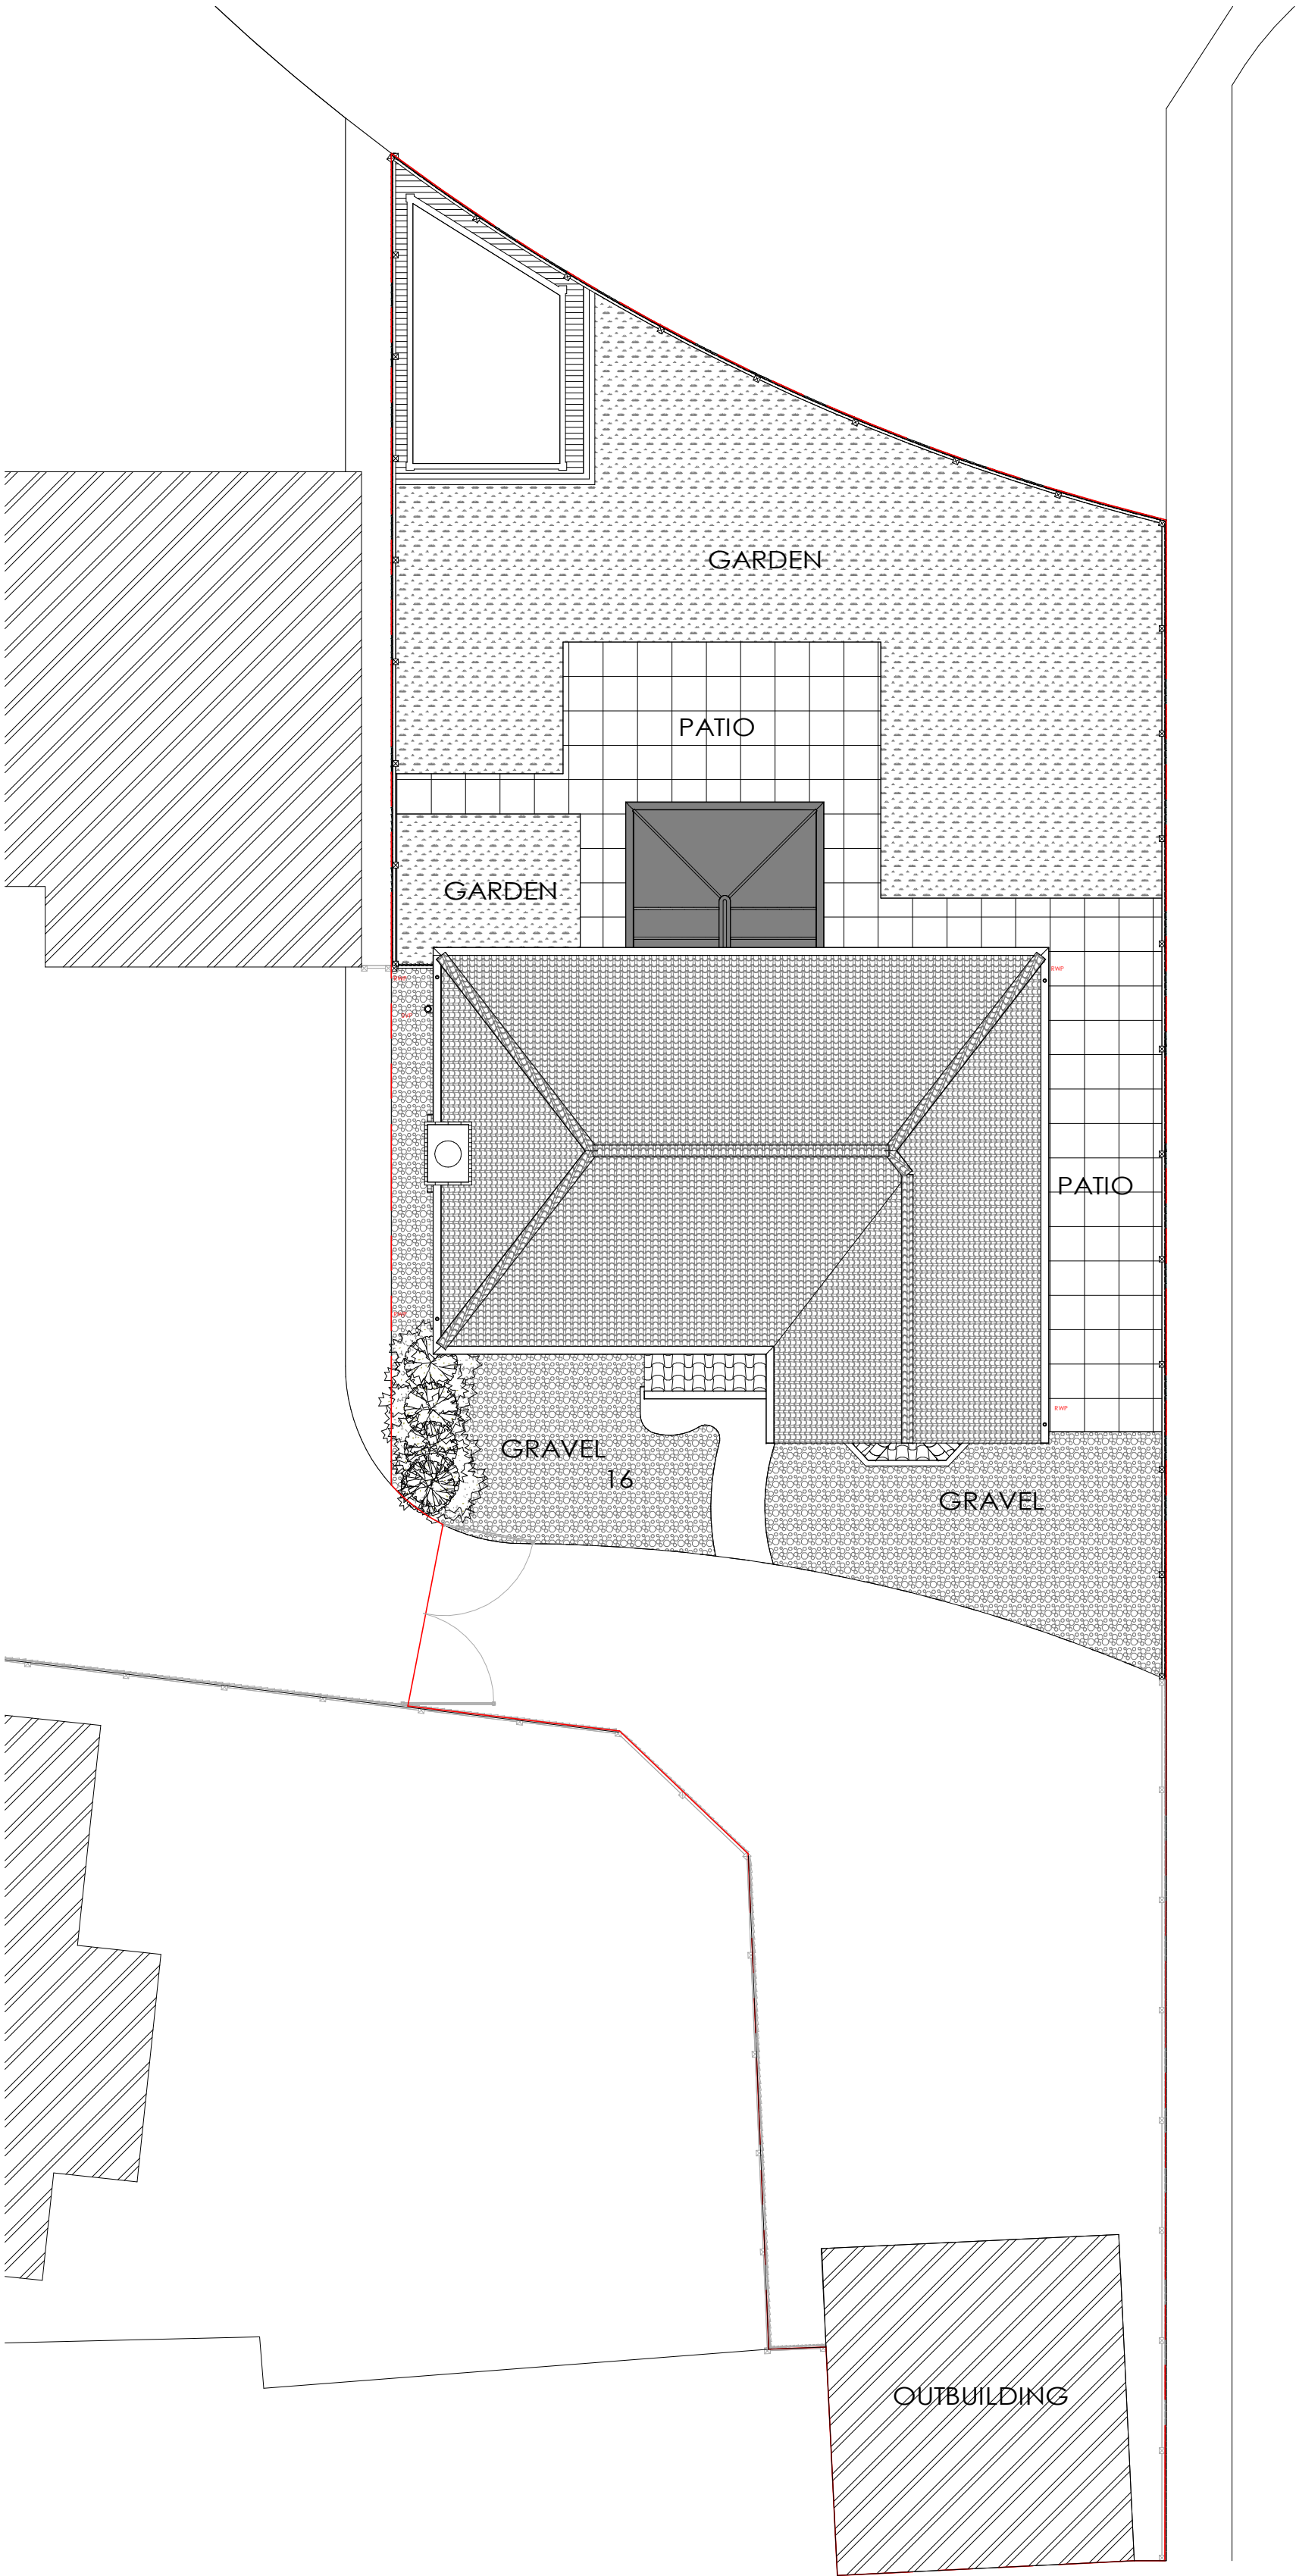

**1 Existing Site Plan**  
1 : 100

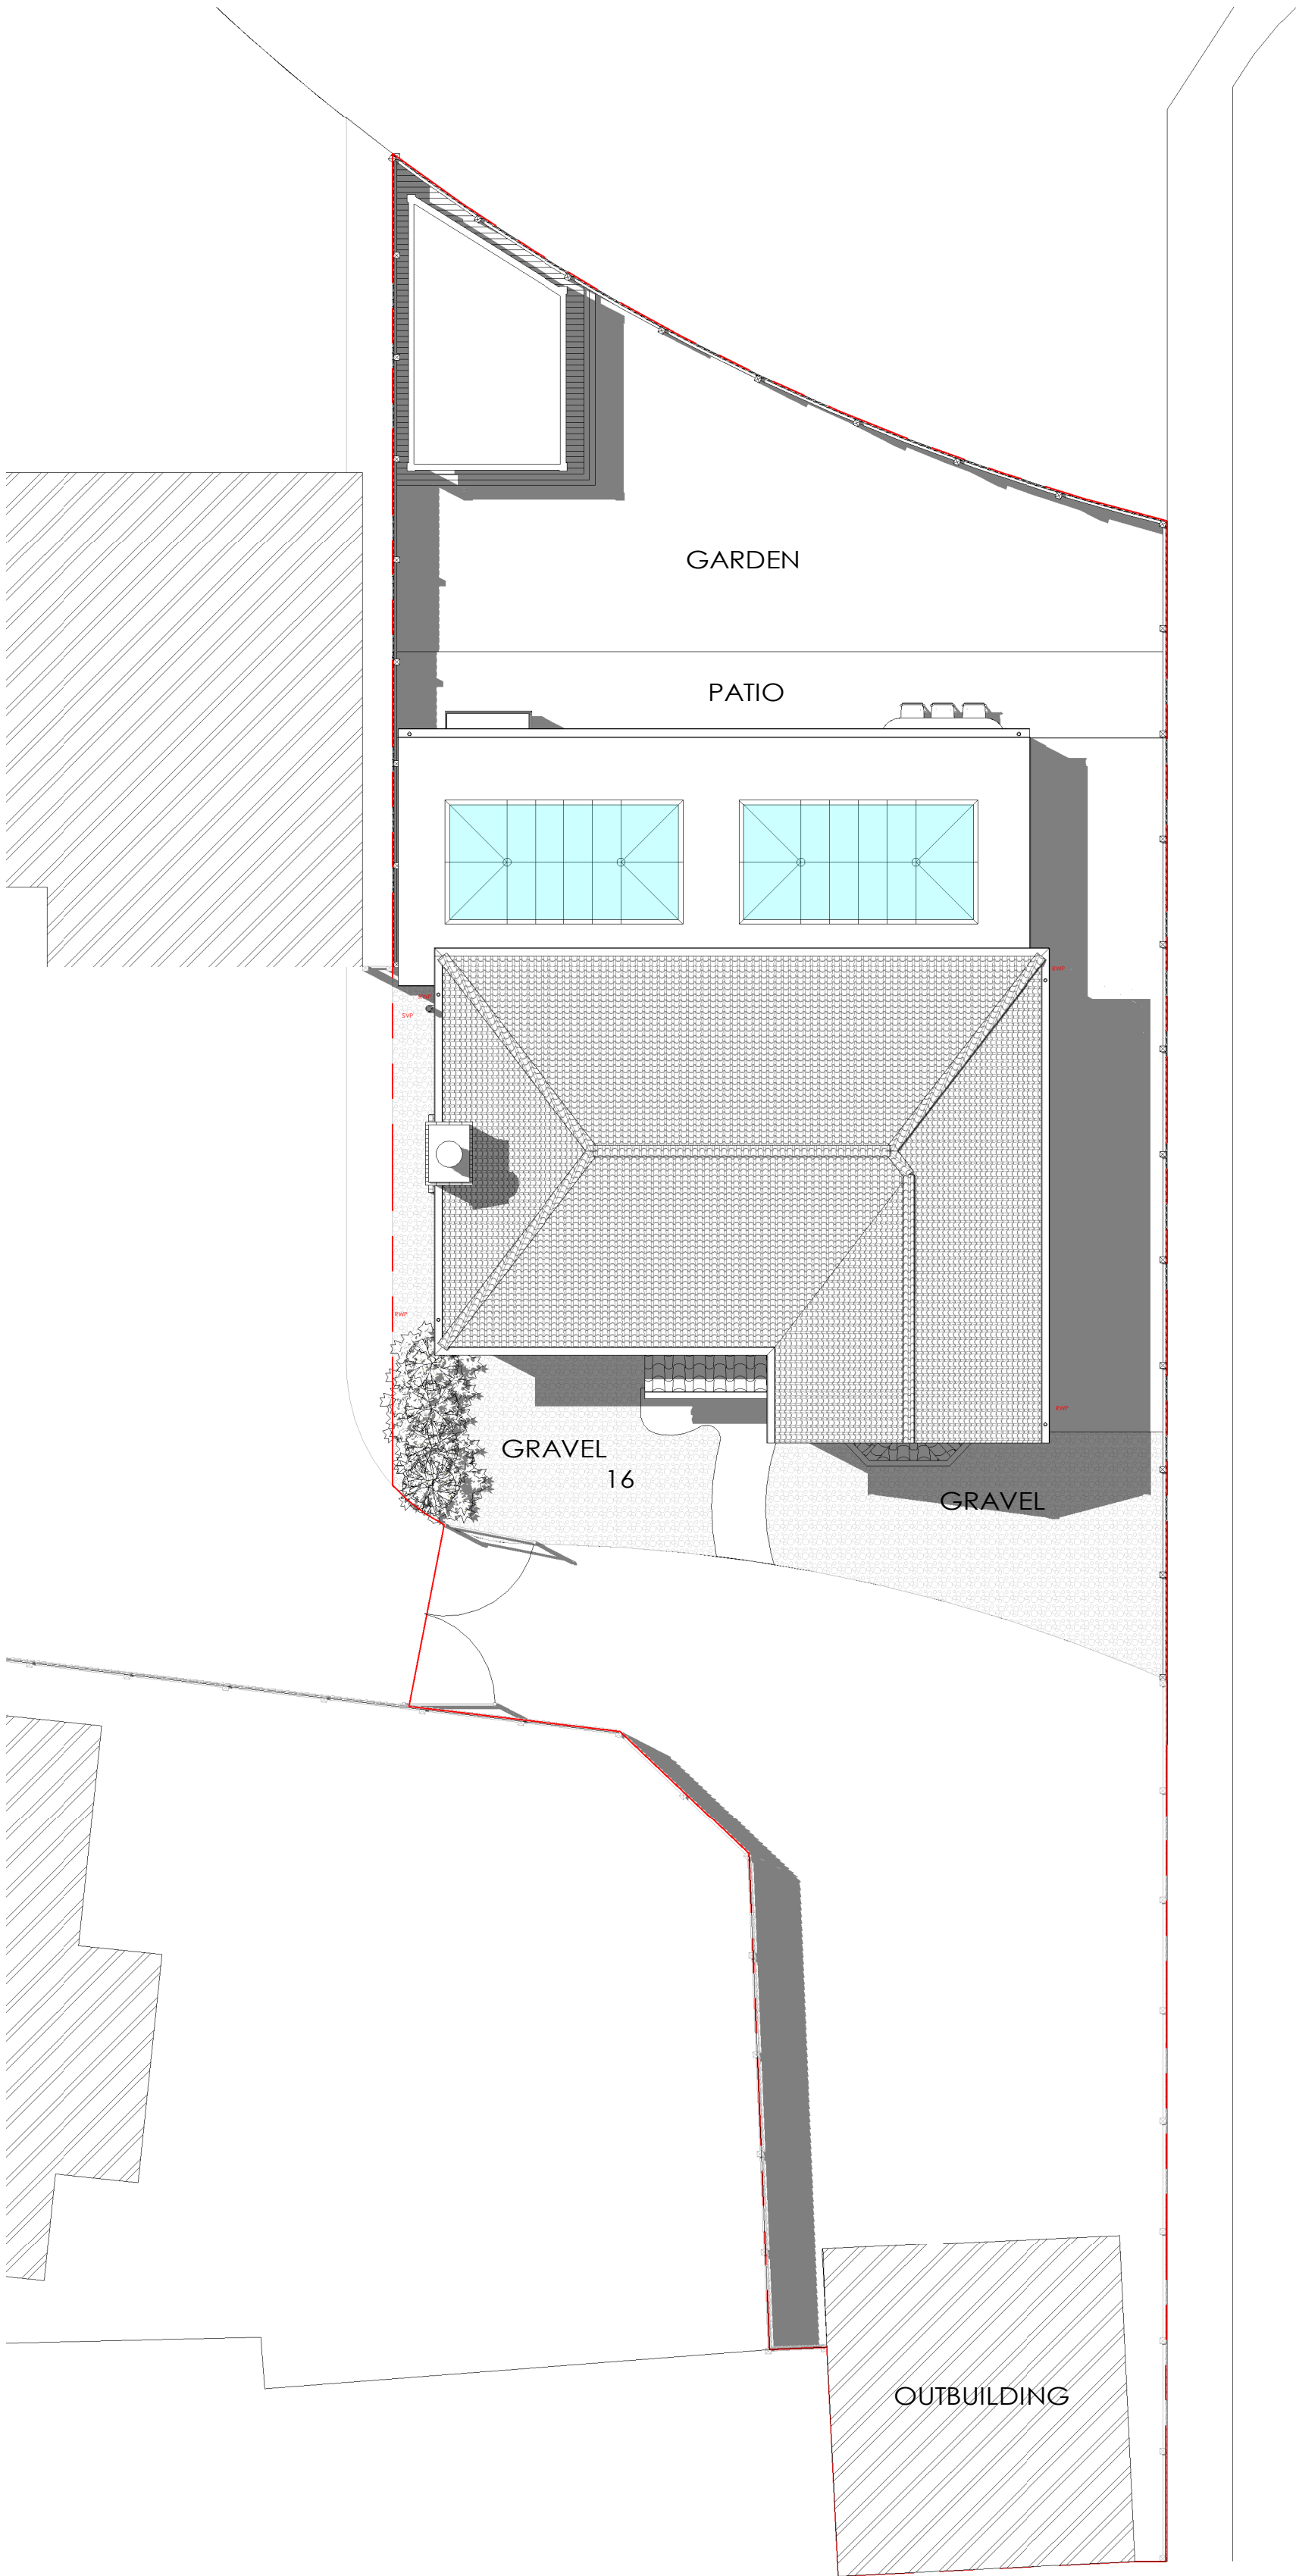 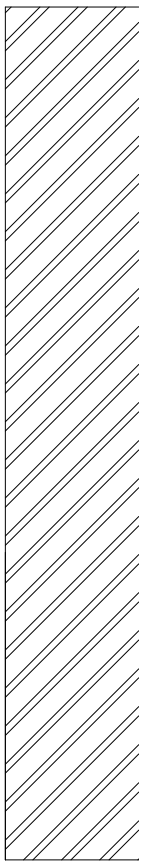

**2 Proposed Site Plan**  
1 : 100

1 0 1 2 3 4 5  
SCALE 1:100 m