



Contractor is to check dimensions, levels and existing drainage and its invert levels before commencing work.


REVISIONS

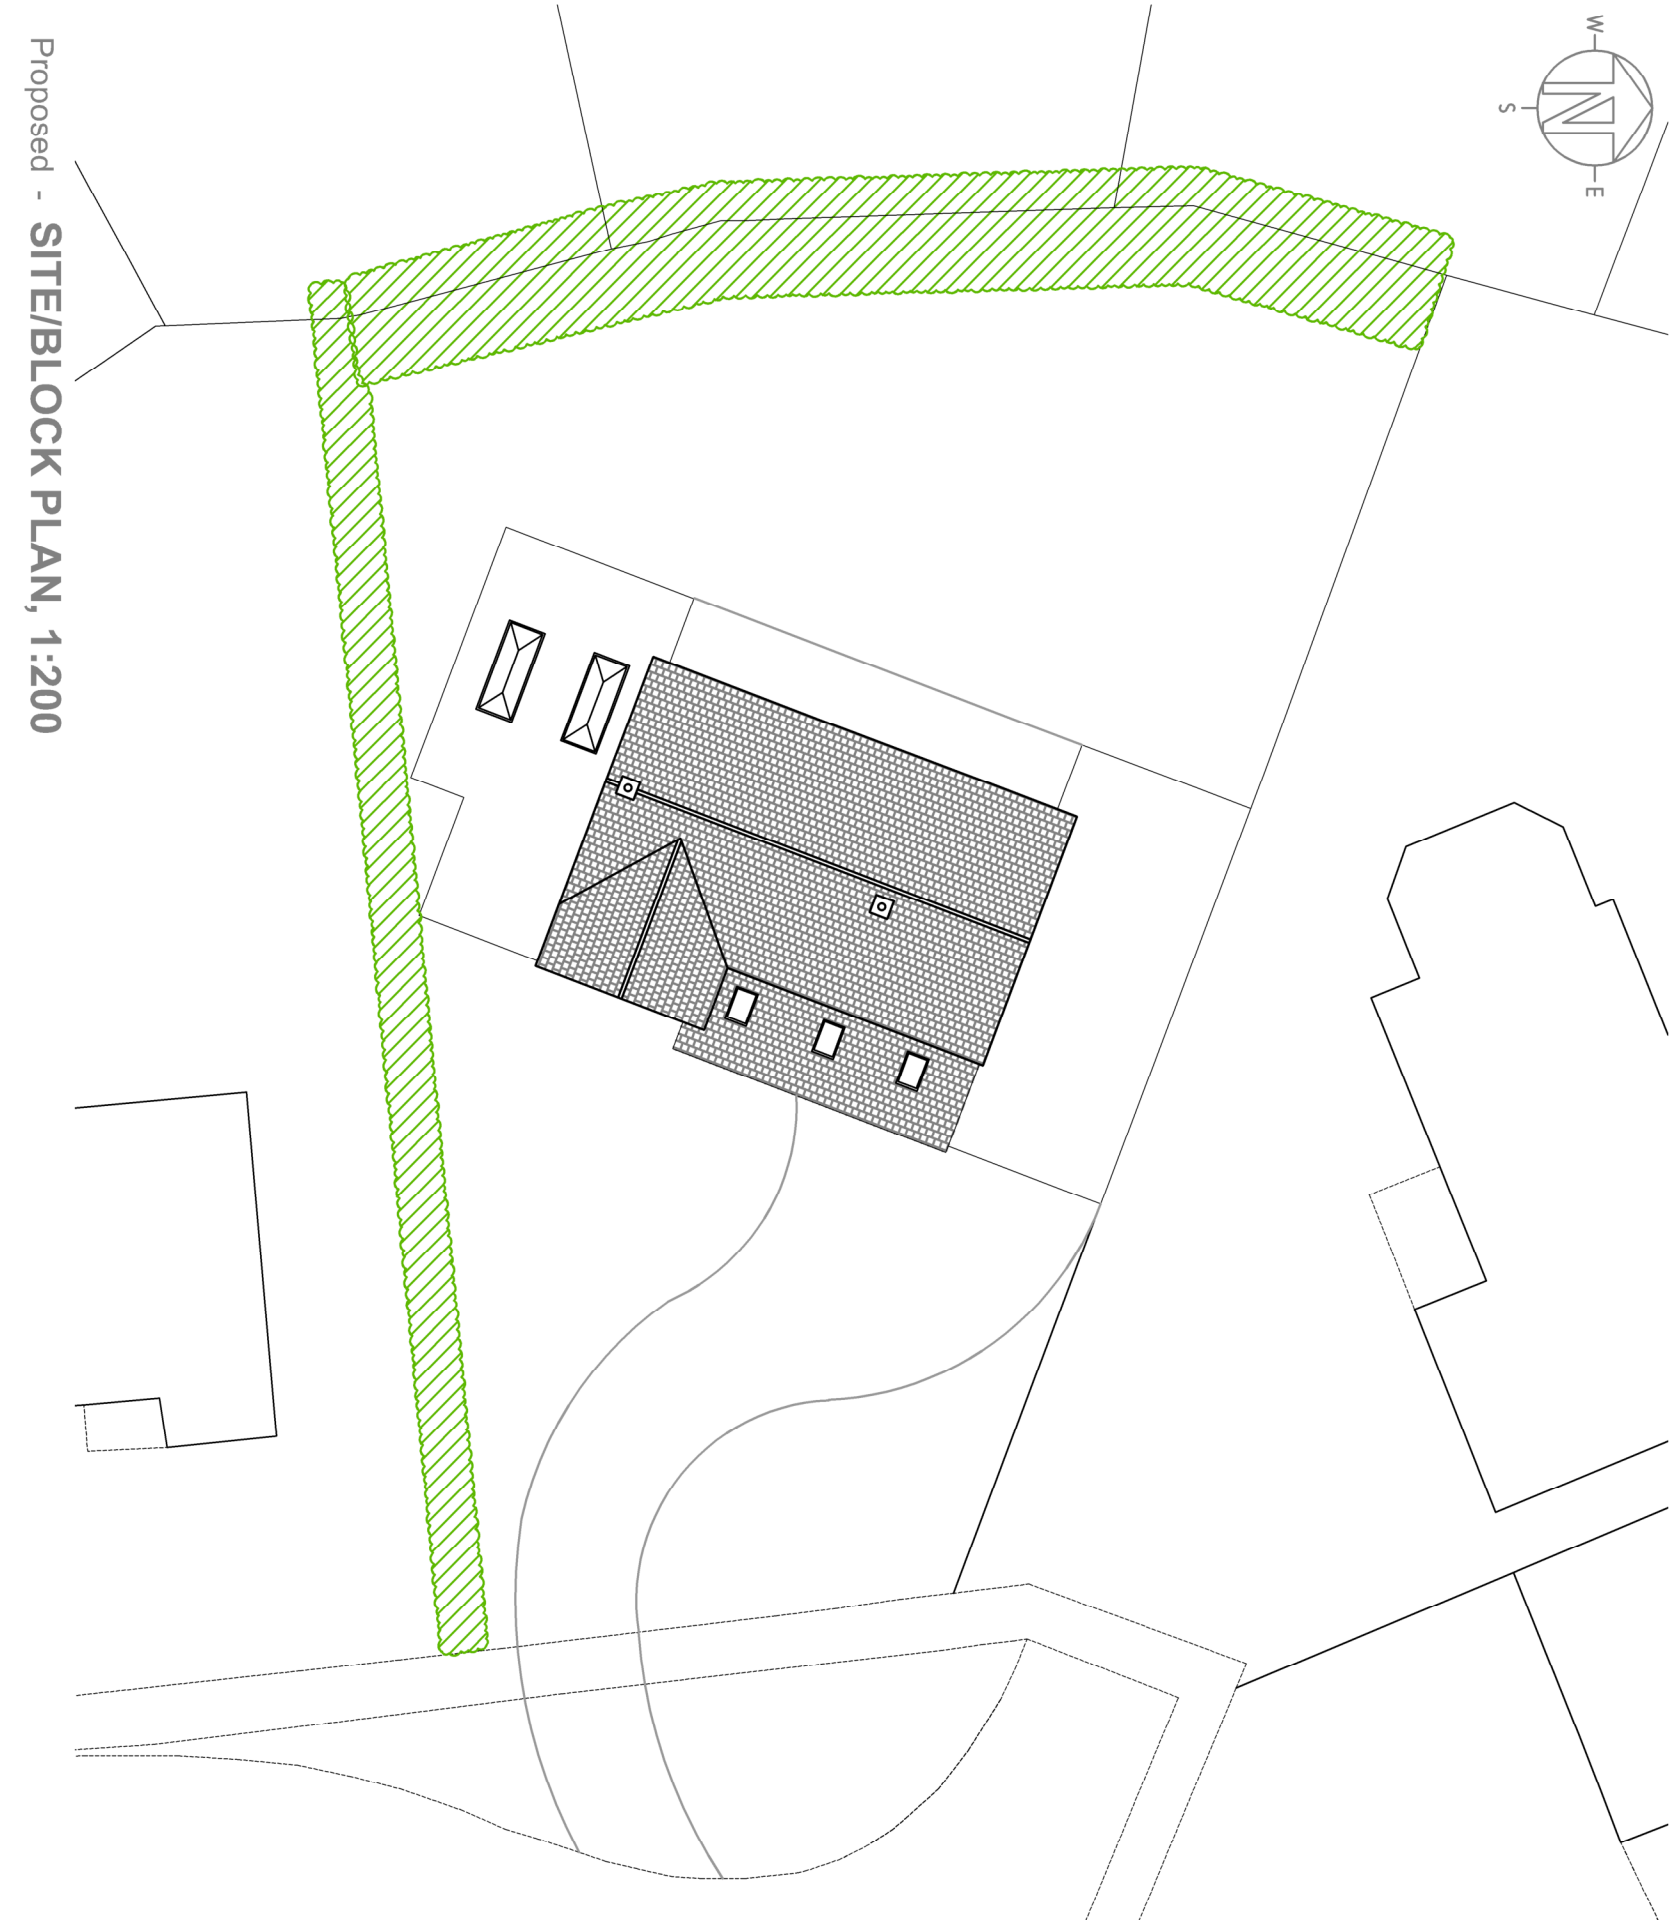


Proposed - SITE/BLOCK PLAN, 1:200

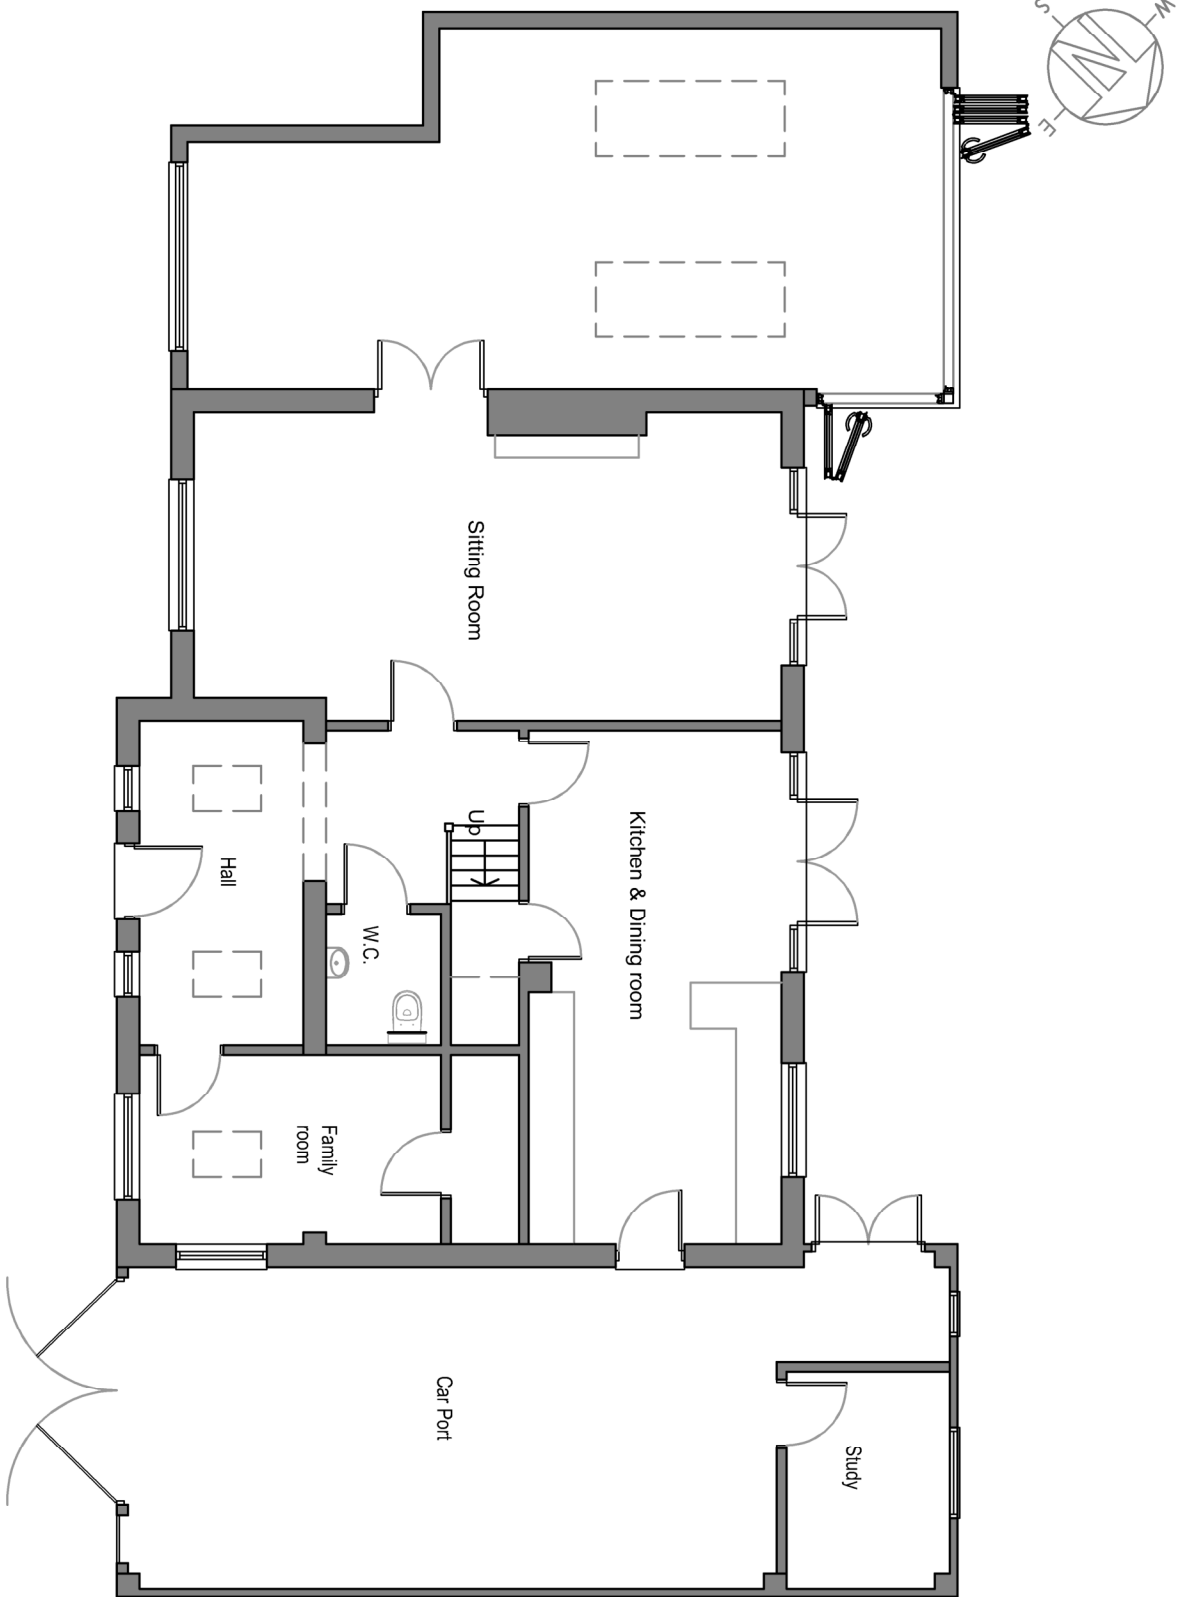


PROPOSED - GROUND FLOOR PLAN, 1:100

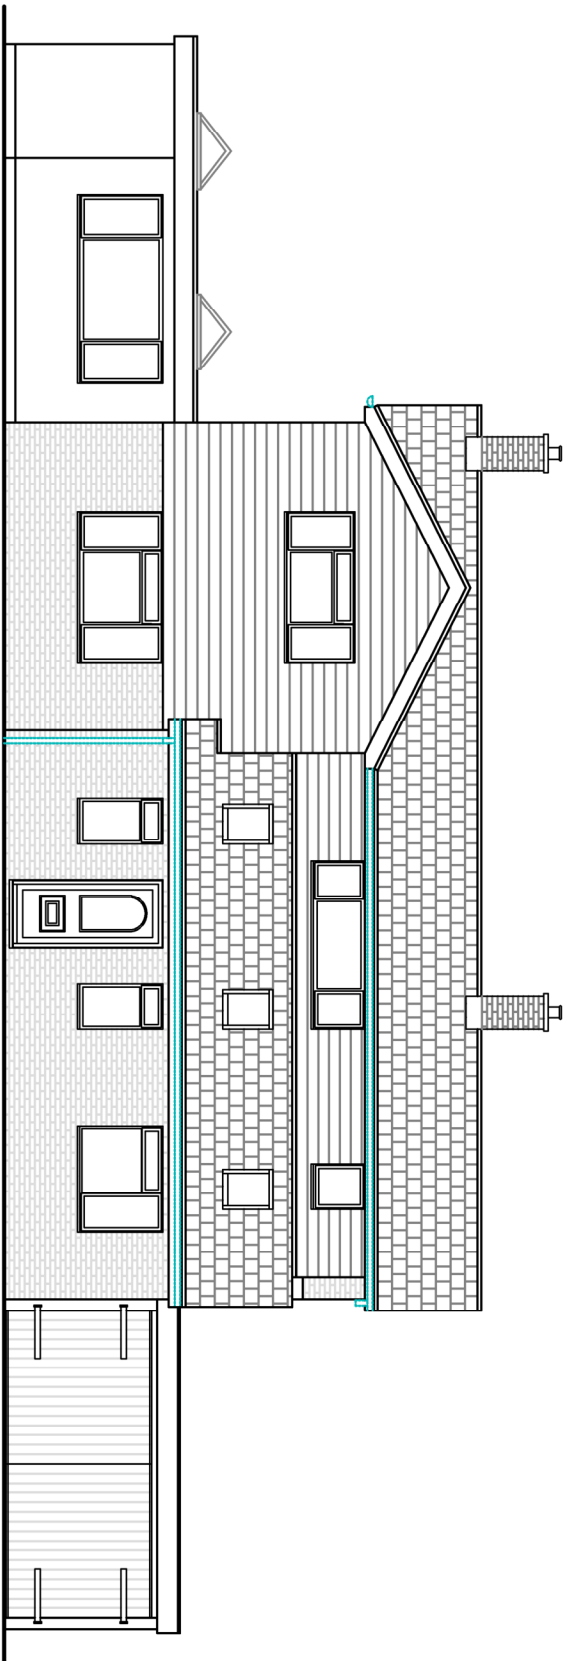


PROPOSED - FRONT (EAST) ELEVATION, 1:100

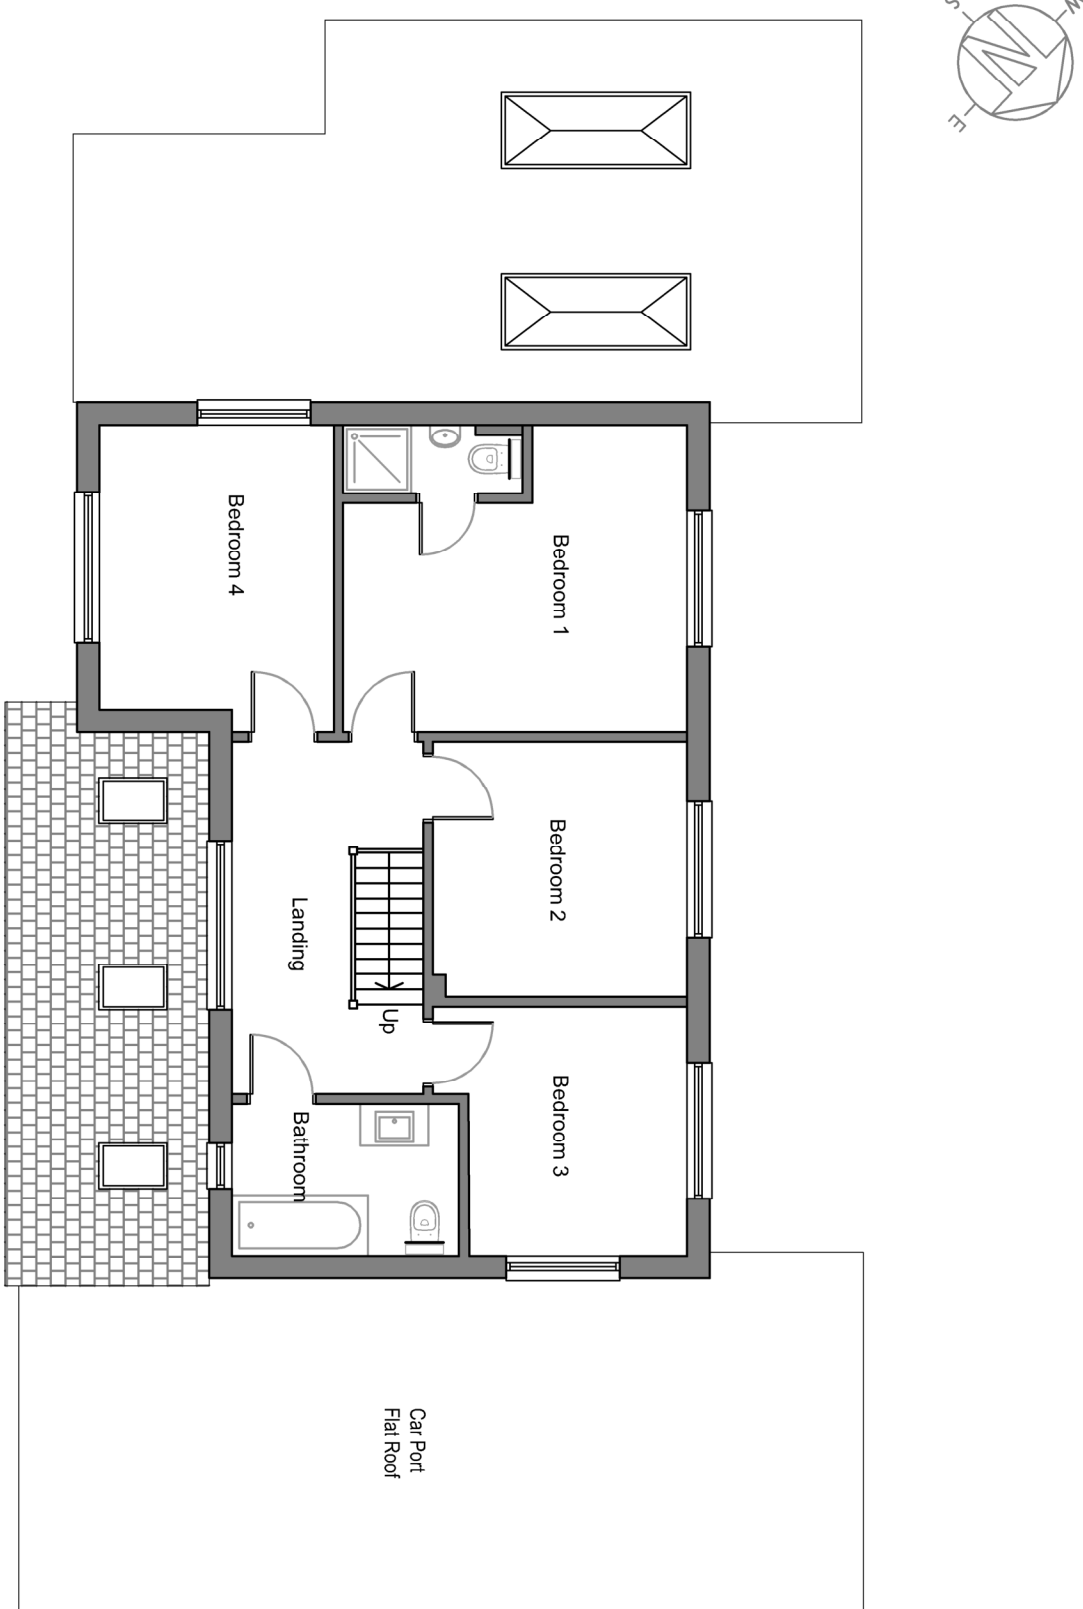


PROPOSED - FIRST FLOOR PLAN, 1:100

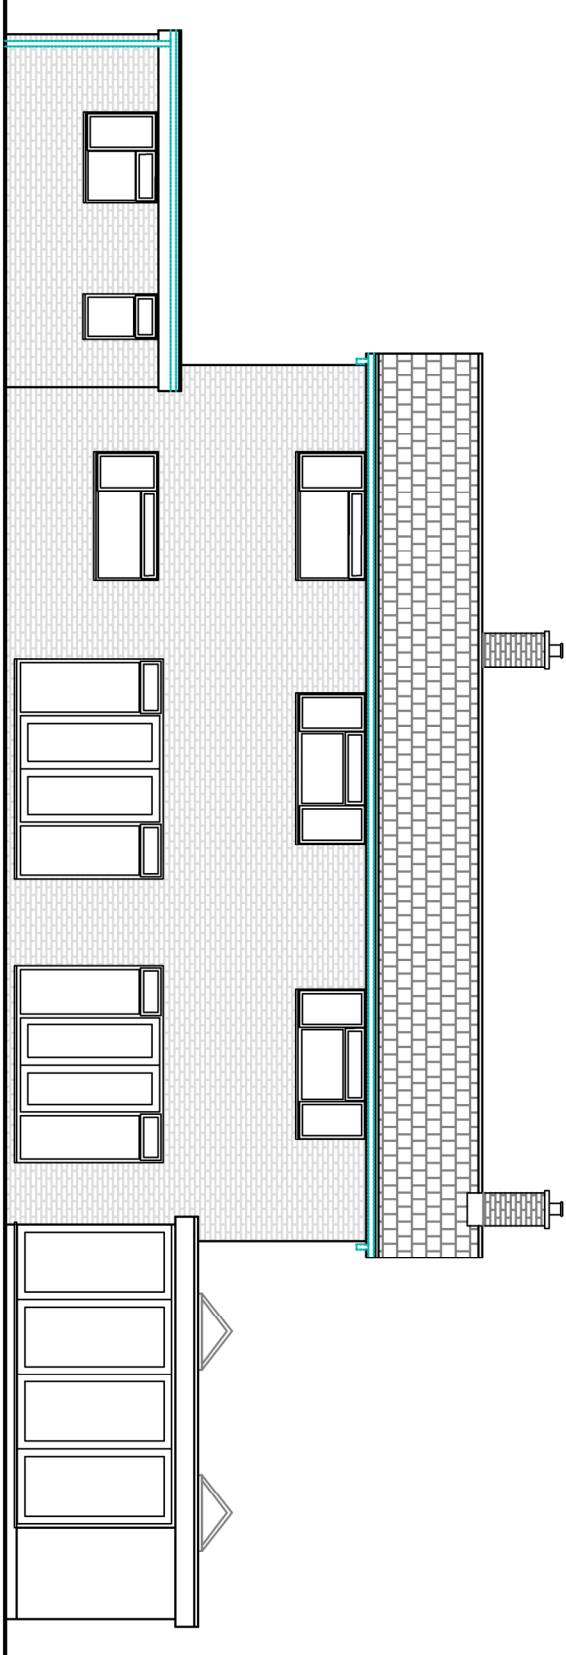


PROPOSED - REAR (WEST) ELEVATION, 1:100

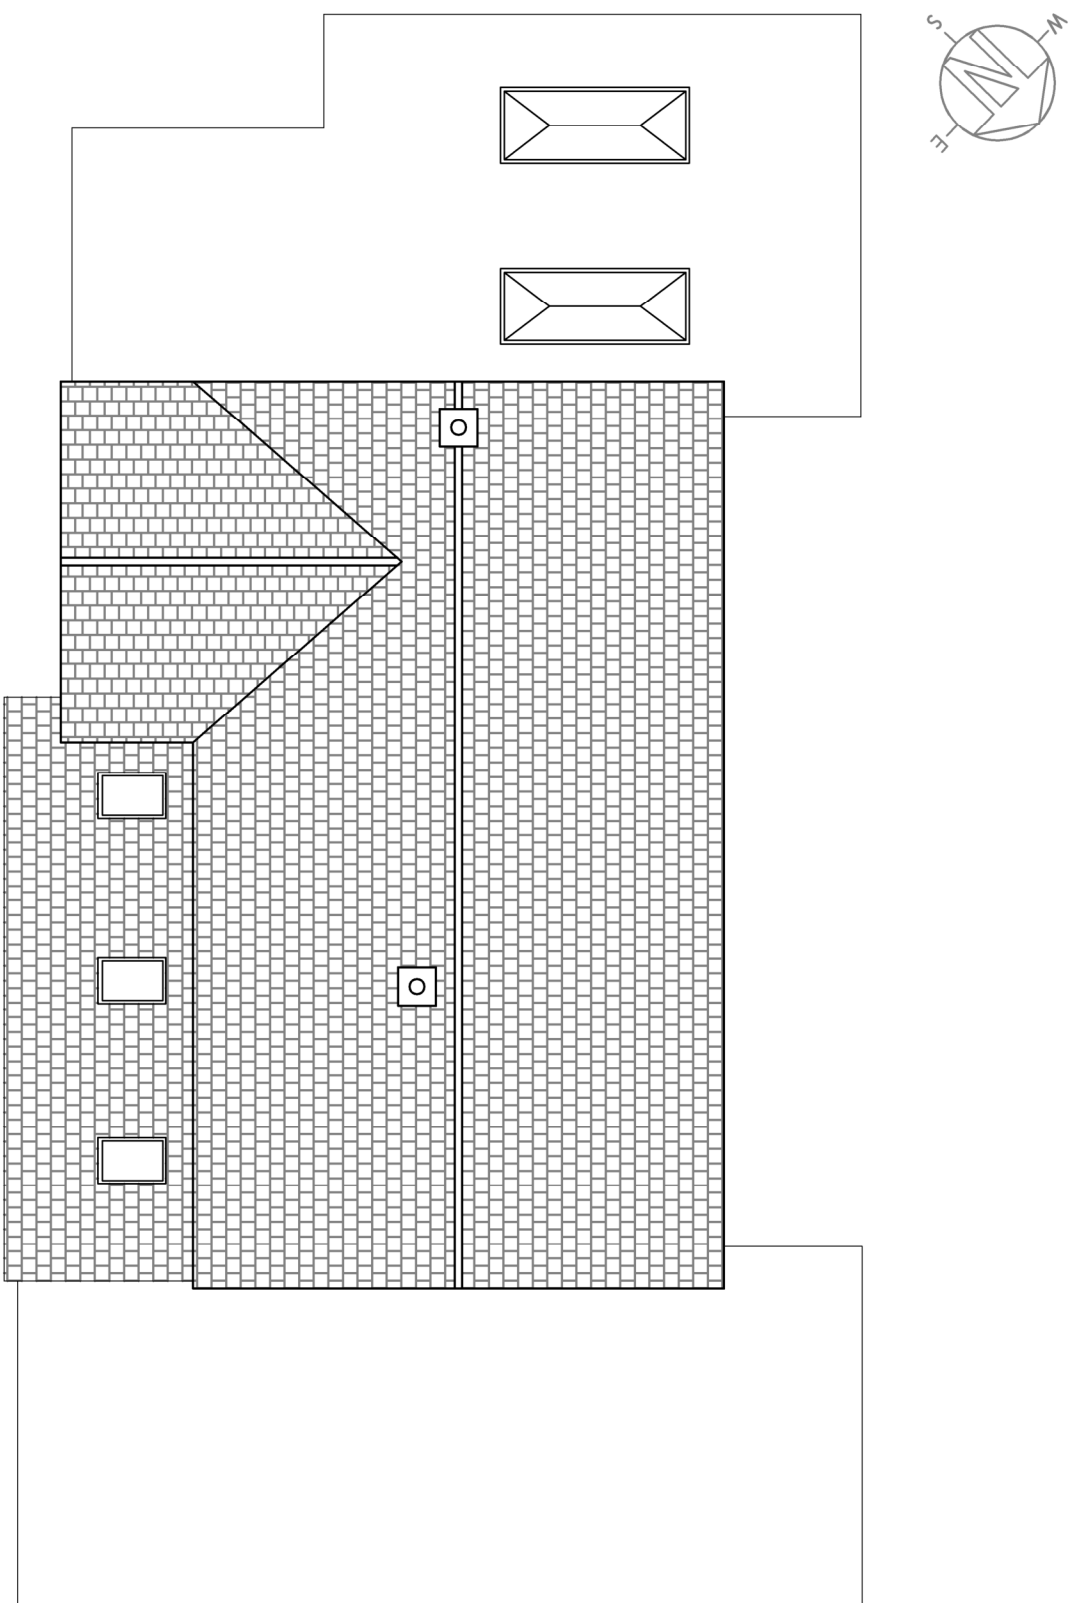


PROPOSED - ROOF PLAN, 1:100

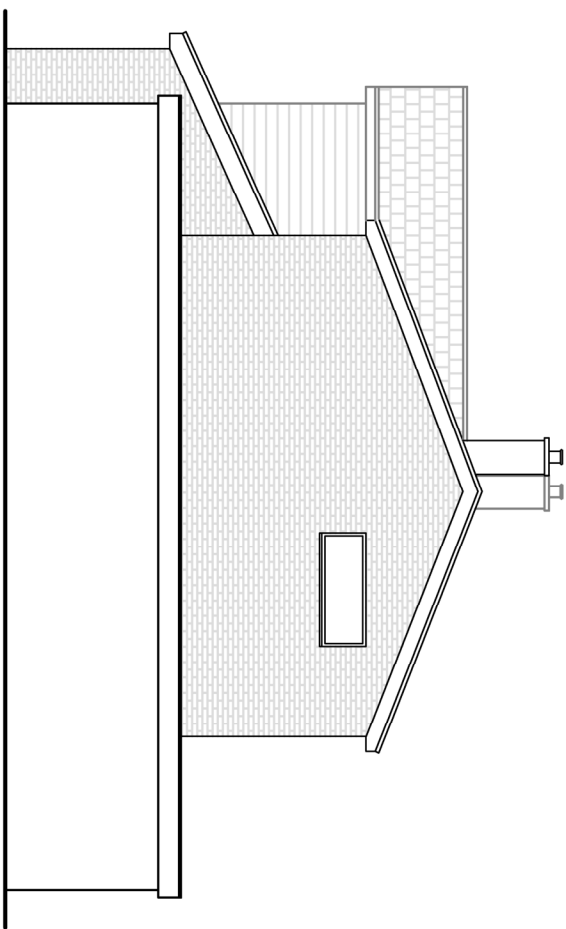

PROPOSED - SIDE (NORTH) ELEVATION, 1:100

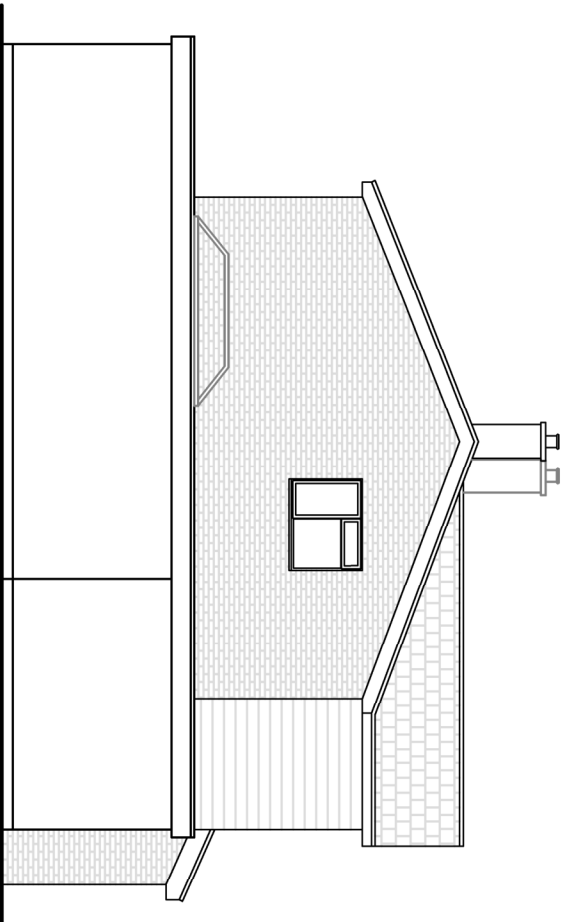

PROPOSED - SIDE (SOUTH) ELEVATION, 1:100

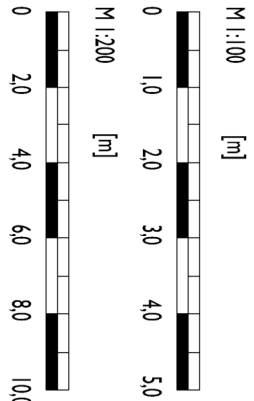

Certificate of Lawfulness Application

for

Mr A. McLaethan

at

3 Shortfield Close
Horsham
West Sussex
RH12 2NA

PROPOSAL

Proposed Drawings

Gemlin ArcIT
B Arch (Hons)
10 Frobisher Road
Yeovil
Somerset
BA21 5FP
Telephone: 07900 685422
Email: gemlin@gemlin-arcit.co.uk

Designed by	GB
Scale @ A1	Varies
Date	MAY 2026
DRAWING NO.	055 - PL - 02