

DISCLAIMER:
© This drawing is the property of
The London Planner who retain the
sole copyright of its contents & it
may not be reproduced in part or
in whole without written
permission.

All dimensions and levels to be
checked on site by contractor
prior to preparation of alterations.

Planning
6 Chancetown, Ashington,
Pulborough RH20 3QE

Project No. 001

Revisions

Notes

12.05.2026

Project North

Scale 1 : 50

Proposed Elevations
02

10

Sheet No. ©2024

DRG/001/ 10


DRWG No. ©2024



Contact us -
office@thelondonplanner.co.uk



1 Proposed Rear Elevation
1 : 50

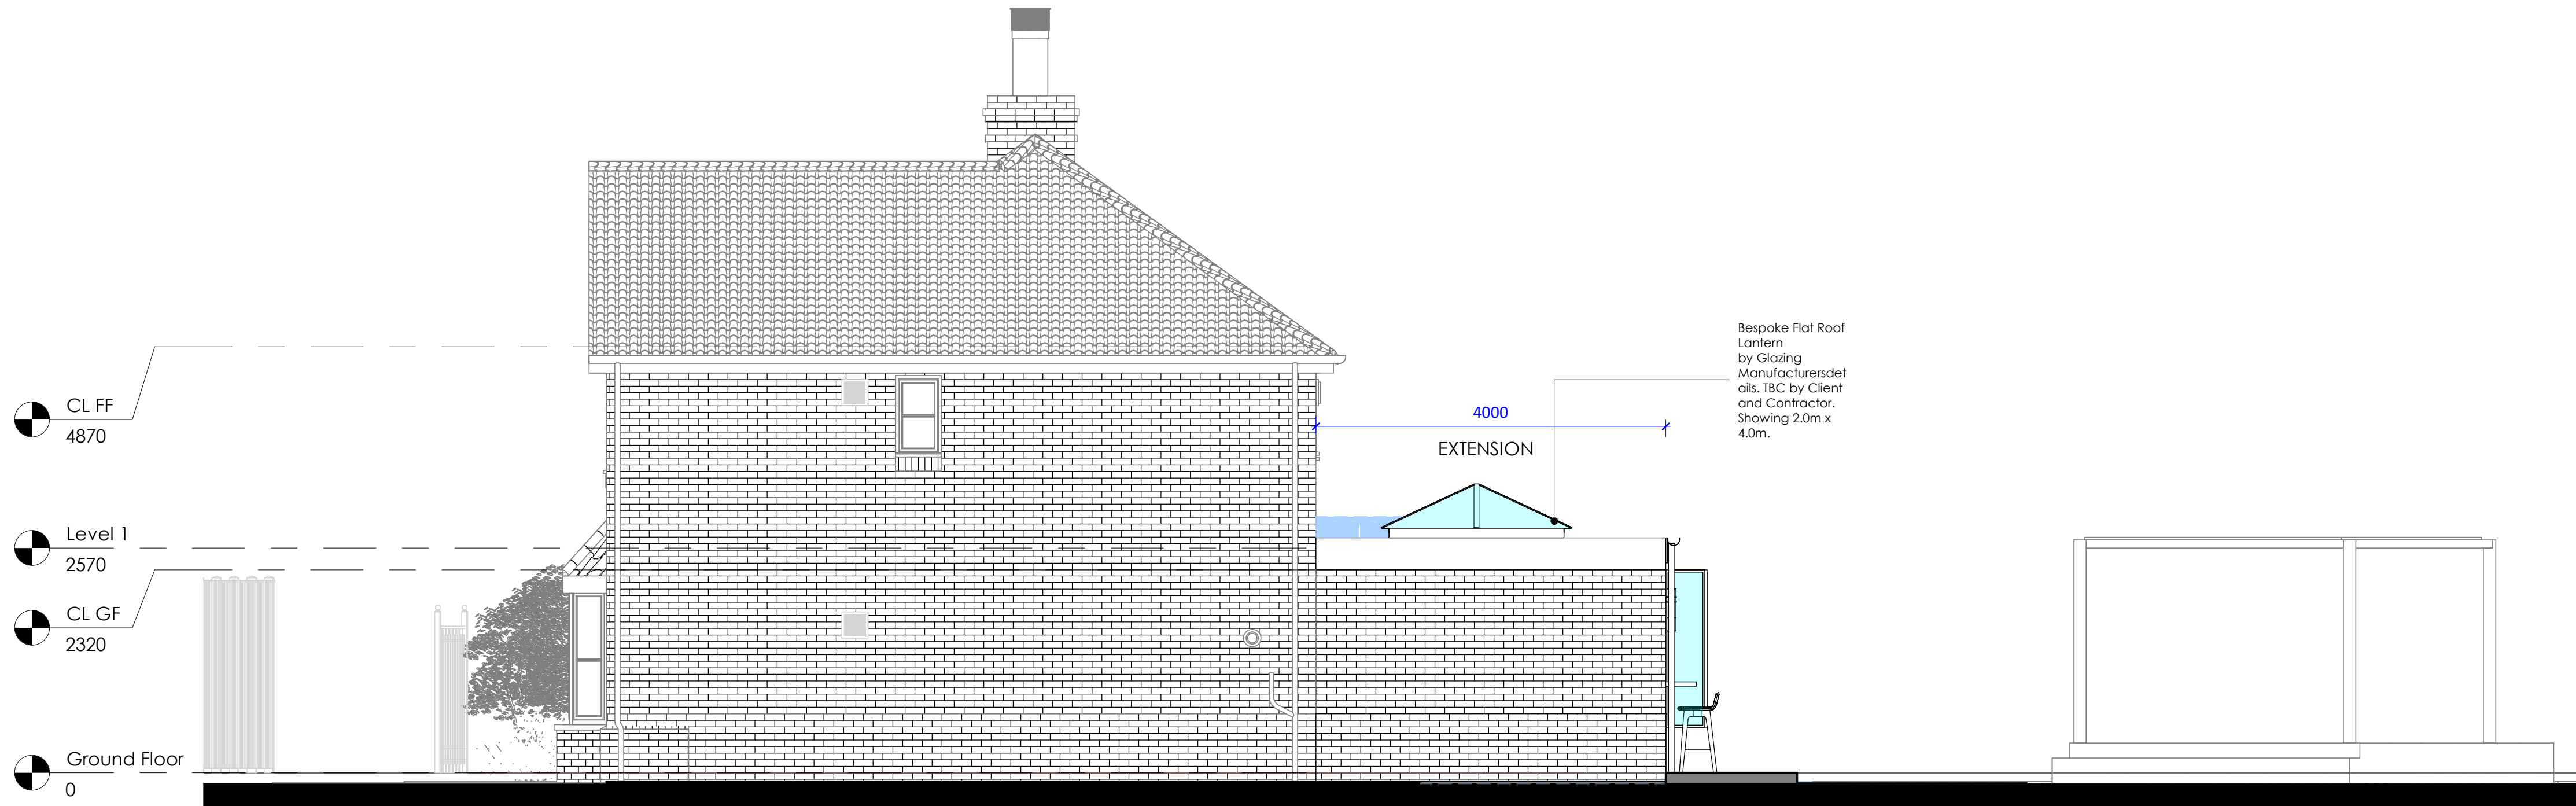

2 Proposed Right Side Elevation
1 : 50

0.5 0 0.5 1 1.5 2 2.5
SCALE 1:50 m