


Prior building works must be instructed by the client.

It is essential that all client/builders notes are instructed by the client as per the Architects' Engineers request.

Failure to complete these instructions could have a cost implication on the tender stage or even the feasibility to deliver the project as proposed.

It is solely the responsibility of the client to instruct these works so that the information is available prior to build.

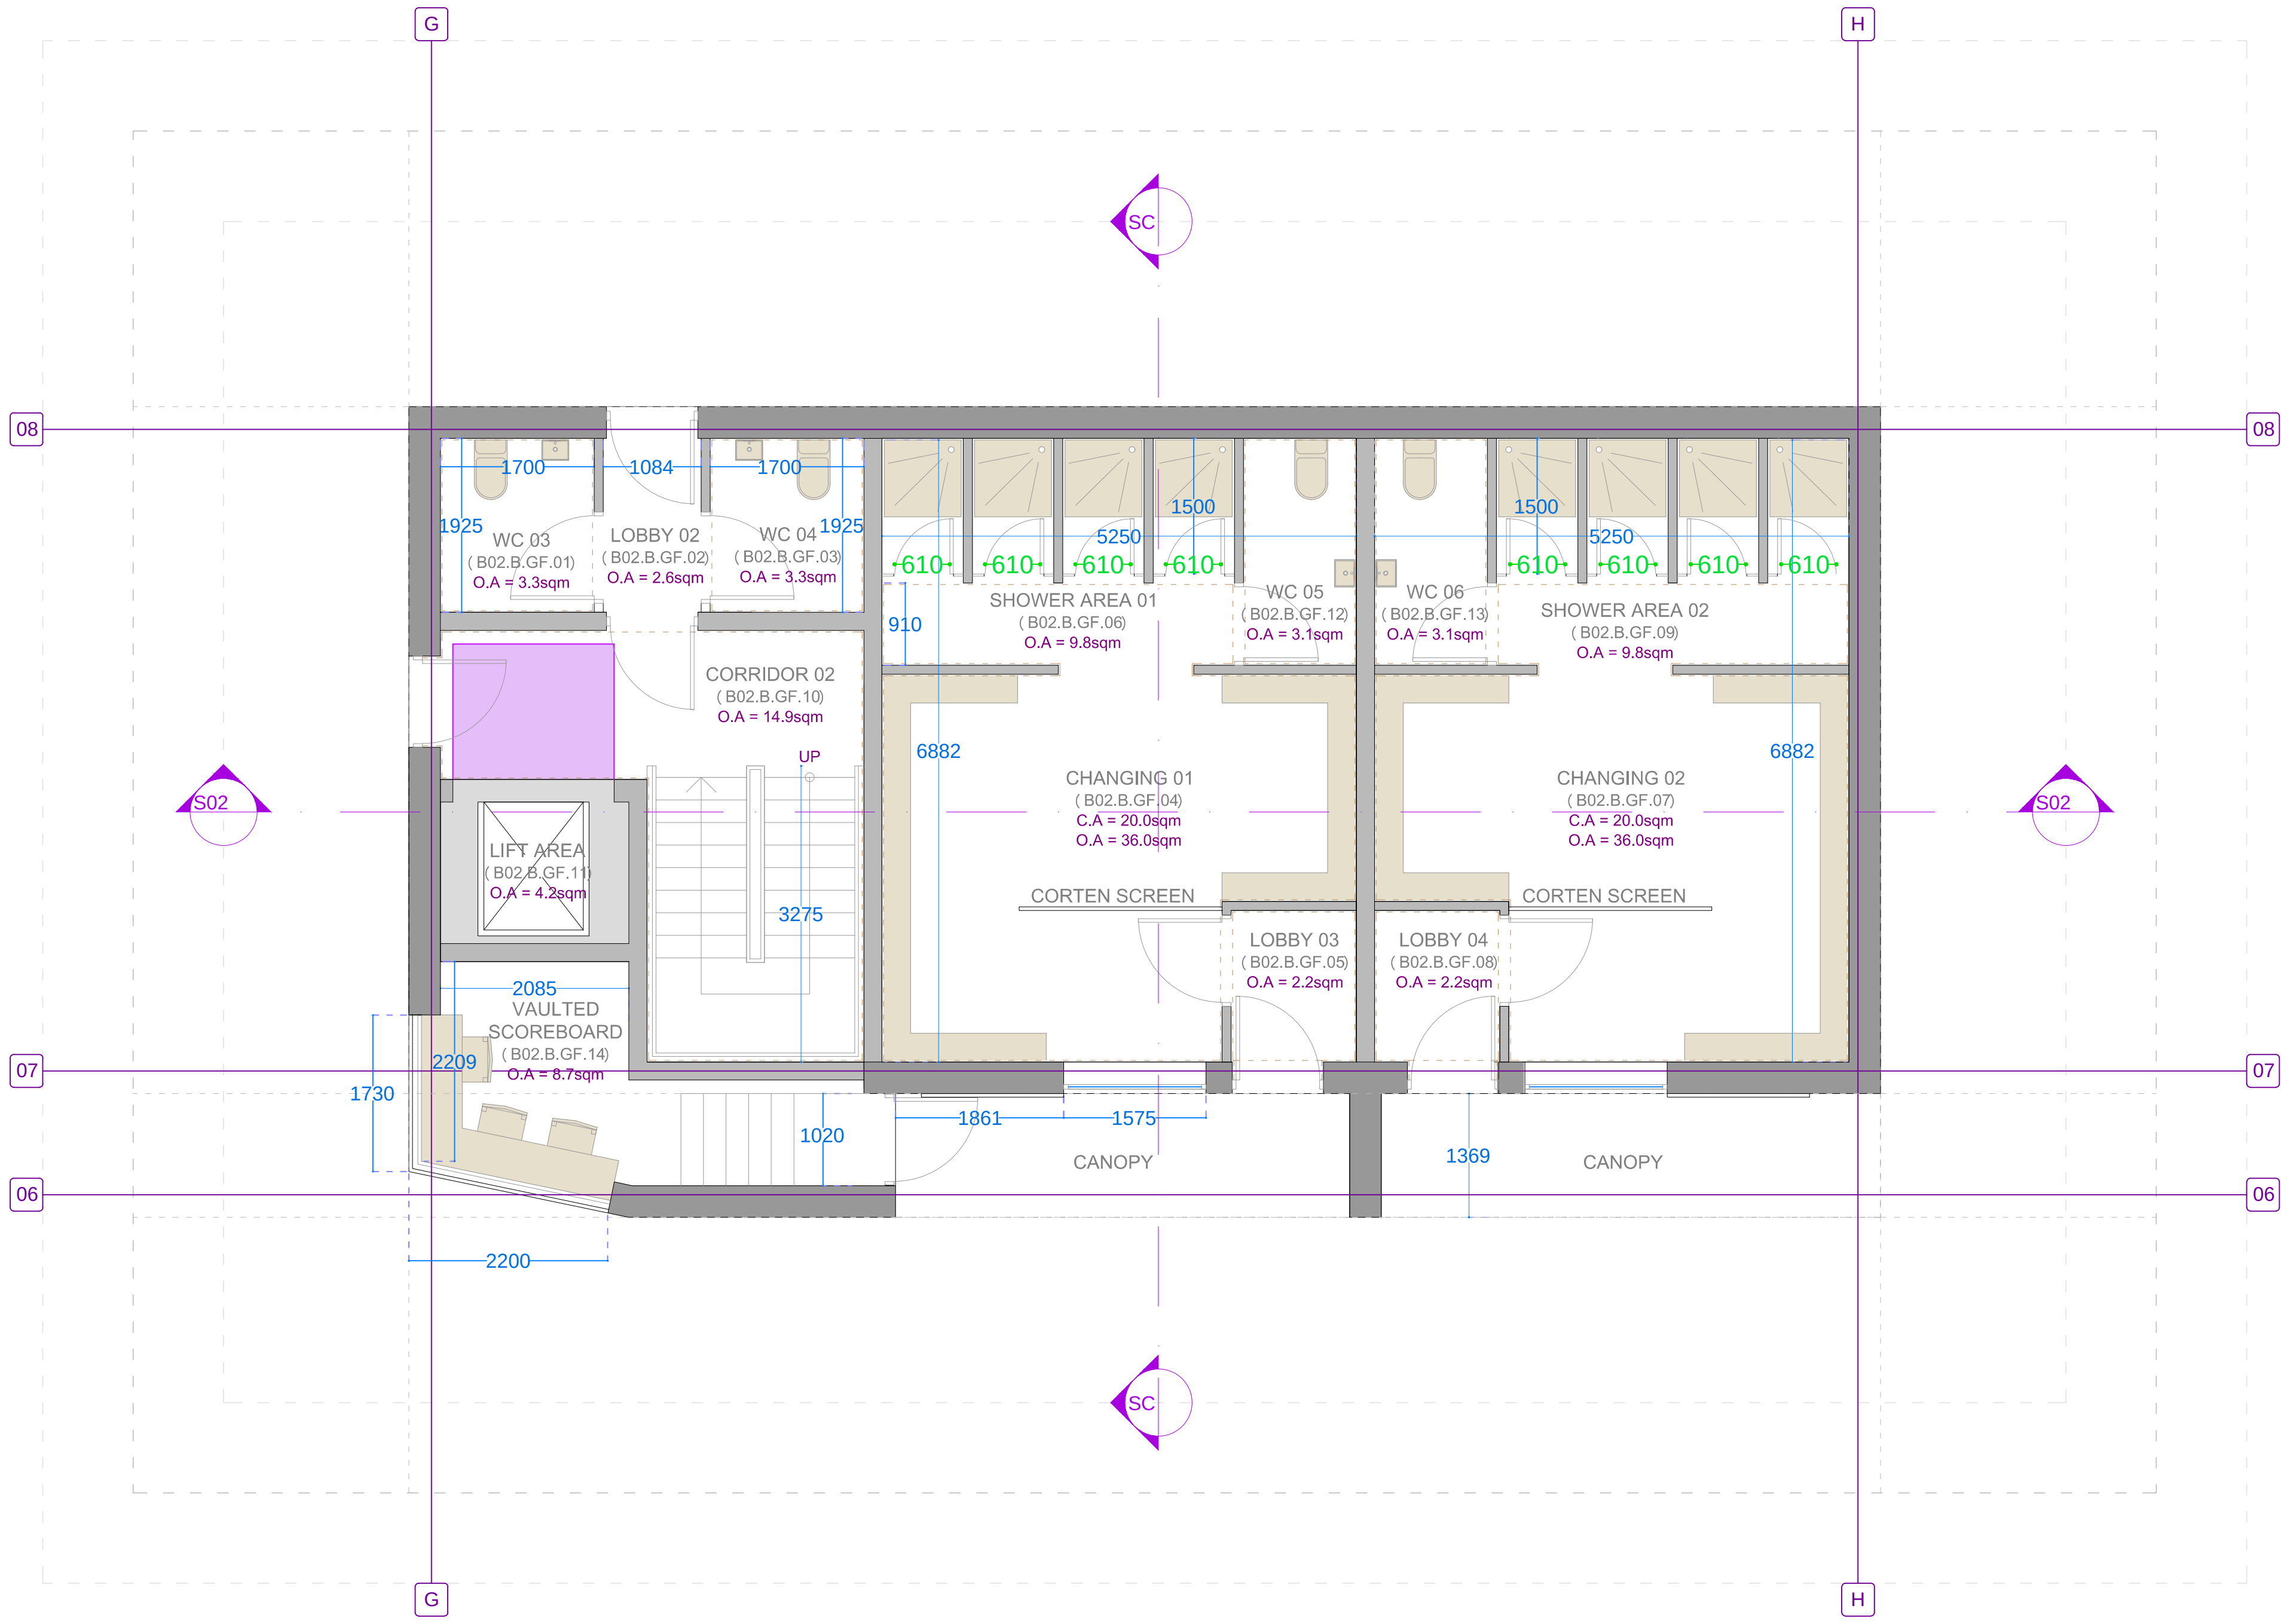

03 **PROPOSED** Ground Floor Plan
GA - B02
GIFA - 114.0sqm
Level = TBC

Scale Bar
0 1 2 3 4 5

B02 GROUND FLOOR - TYPE B		
Reference no.	Room Name	Total Area (sqm)
B02.B.GF.01	WC 03	3.3sqm
B02.B.GF.02	Lobby 02	2.6sqm
B02.B.GF.03	WC 04	3.3sqm
B02.B.GF.04	Changing 01	20sqm
B02.B.GF.05	Lobby 03	2.2sqm
B02.B.GF.06	Shower Area 01	9.8sqm
B02.B.GF.07	Changing 02	20sqm
B02.B.GF.08	Lobby 04	2.2sqm
B02.B.GF.09	Shower Area 02	9.8sqm
B02.B.GF.10	Corridor 02	14.9sqm
B02.B.GF.11	Lift Area	4.2sqm
B02.B.GF.12	WC 05	3.1sqm
B02.B.GF.13	WC 06	3.1sqm
B02.B.GF.14	Scoreboard	8.7sqm

b	-(01)	PLANNING SUBMISSION	26.03.03
PK:	REVISE:	AMENDMENT:	DATE:
		PRINT USE:	DATE:
.....			
BUILDER INFORMATION: DO NOT BUILD FROM ANY DRAWINGS PACKAGES THAT DO NOT SAY: BUILDING CONTROL APPROVED OR IN CONSTRUCTION PACKAGES. IT IS THE RESPONSIBILITY OF THE BUILDER TO CONTACT THE ARCHITECT TO REQUEST/CONFIRM THE RIGHT DRAWING PACKAGE IS ON SITE. PLEASE BE ADVISED THAT ALL DRAWING PACKAGES WILL ALSO HAVE STRUCTURAL ENGINEERING WORKS ATTACHED. DO NOT BUILD WITHOUT ALL PAPERWORK THE CONTRACTOR IS TO ALLOW WITHIN THEIR PRICE FOR ALL ITEMS NOT LISTED BUT THAT WILL BE REQUIRED TO COMPLETE THE WORK IN ACCORDANCE WITH ALL CURRENT LEGISLATION.			
DRAWING NOTES: ALL ITEMS, NOTES, DIMENSIONS AND GENERAL DESIGN CONTAINED IN THIS DRAWING ARE FOR GUIDANCE PURPOSES ONLY. NOMINATED BUILDER AND PERSON RESPONSIBLE FOR THE PROJECT SHOULD MAKE A THOROUGH CHECK PRIOR TO COMMENCEMENT OF WORKS AGAINST SITE, DRAINAGE SERVICE DRAWINGS, CURRENT BUILDING REGULATIONS, BRITISH STANDARDS AND CODES OF PRACTICE. FAILURE TO DO SO WILL BE AT THE LIABILITY OF THE BUILDER/CONTRACTOR AND NOT THE ARCHITECT			
COPYRIGHT THESE DRAWINGS REMAIN THE COPYRIGHT OF R+R ARCHITECTS LTD AND MUST NOT BE USED IN ANY WAY PRIOR WRITTEN CONSENT. IMPORTANT NOTE: NO SIGNED AGREEMENT IS IN PLACE TO ALLOW THE COPYING OF THE WORKS ATTACHED.			
National Tel: 0845 260 55 54 Email: info@rmarchitects.com Website: www.rmarchitects.com			



REFINE + RESOLVE ARCHITECTS
R+R ARCHITECTS LTD is a Limited Company in England and Wales. Company No: 5128078
Registered Office: 75 Springfield Road, Chesham, Essex CM8 4JB

PROJECT STAGE:		S3 - SPATIAL COORDINATION	
PROJECT:		STEYNING CRICKET PAVILION	
SITE ADDRESS:		STEYNING CRICKET CLUB, THE MEMORIAL PLAYING FIELD, CHARLTON STREET, STEYNING. BN44 3LE	
CLIENT:		STEYNING CRICKET CLUB	
DRAWING TITLE:		GA PROPOSED B02 GROUND FLOOR PLAN	
SCALE:	DWG NO.	REV.	ISS.
1:50 on A1		306	01
DRAWN BY:	CHECKED:	PROJECT NO:	PACK:
RB	RB	416-25	b
CONTRACT DRAWINGS SITE ISSUE EMPLOYER SIGNATURE:			
CONTRACT DRAWINGS SITE ISSUE CONTRACTOR SIGNATURE:			
STATUS: AWAITING APPROVAL			

