


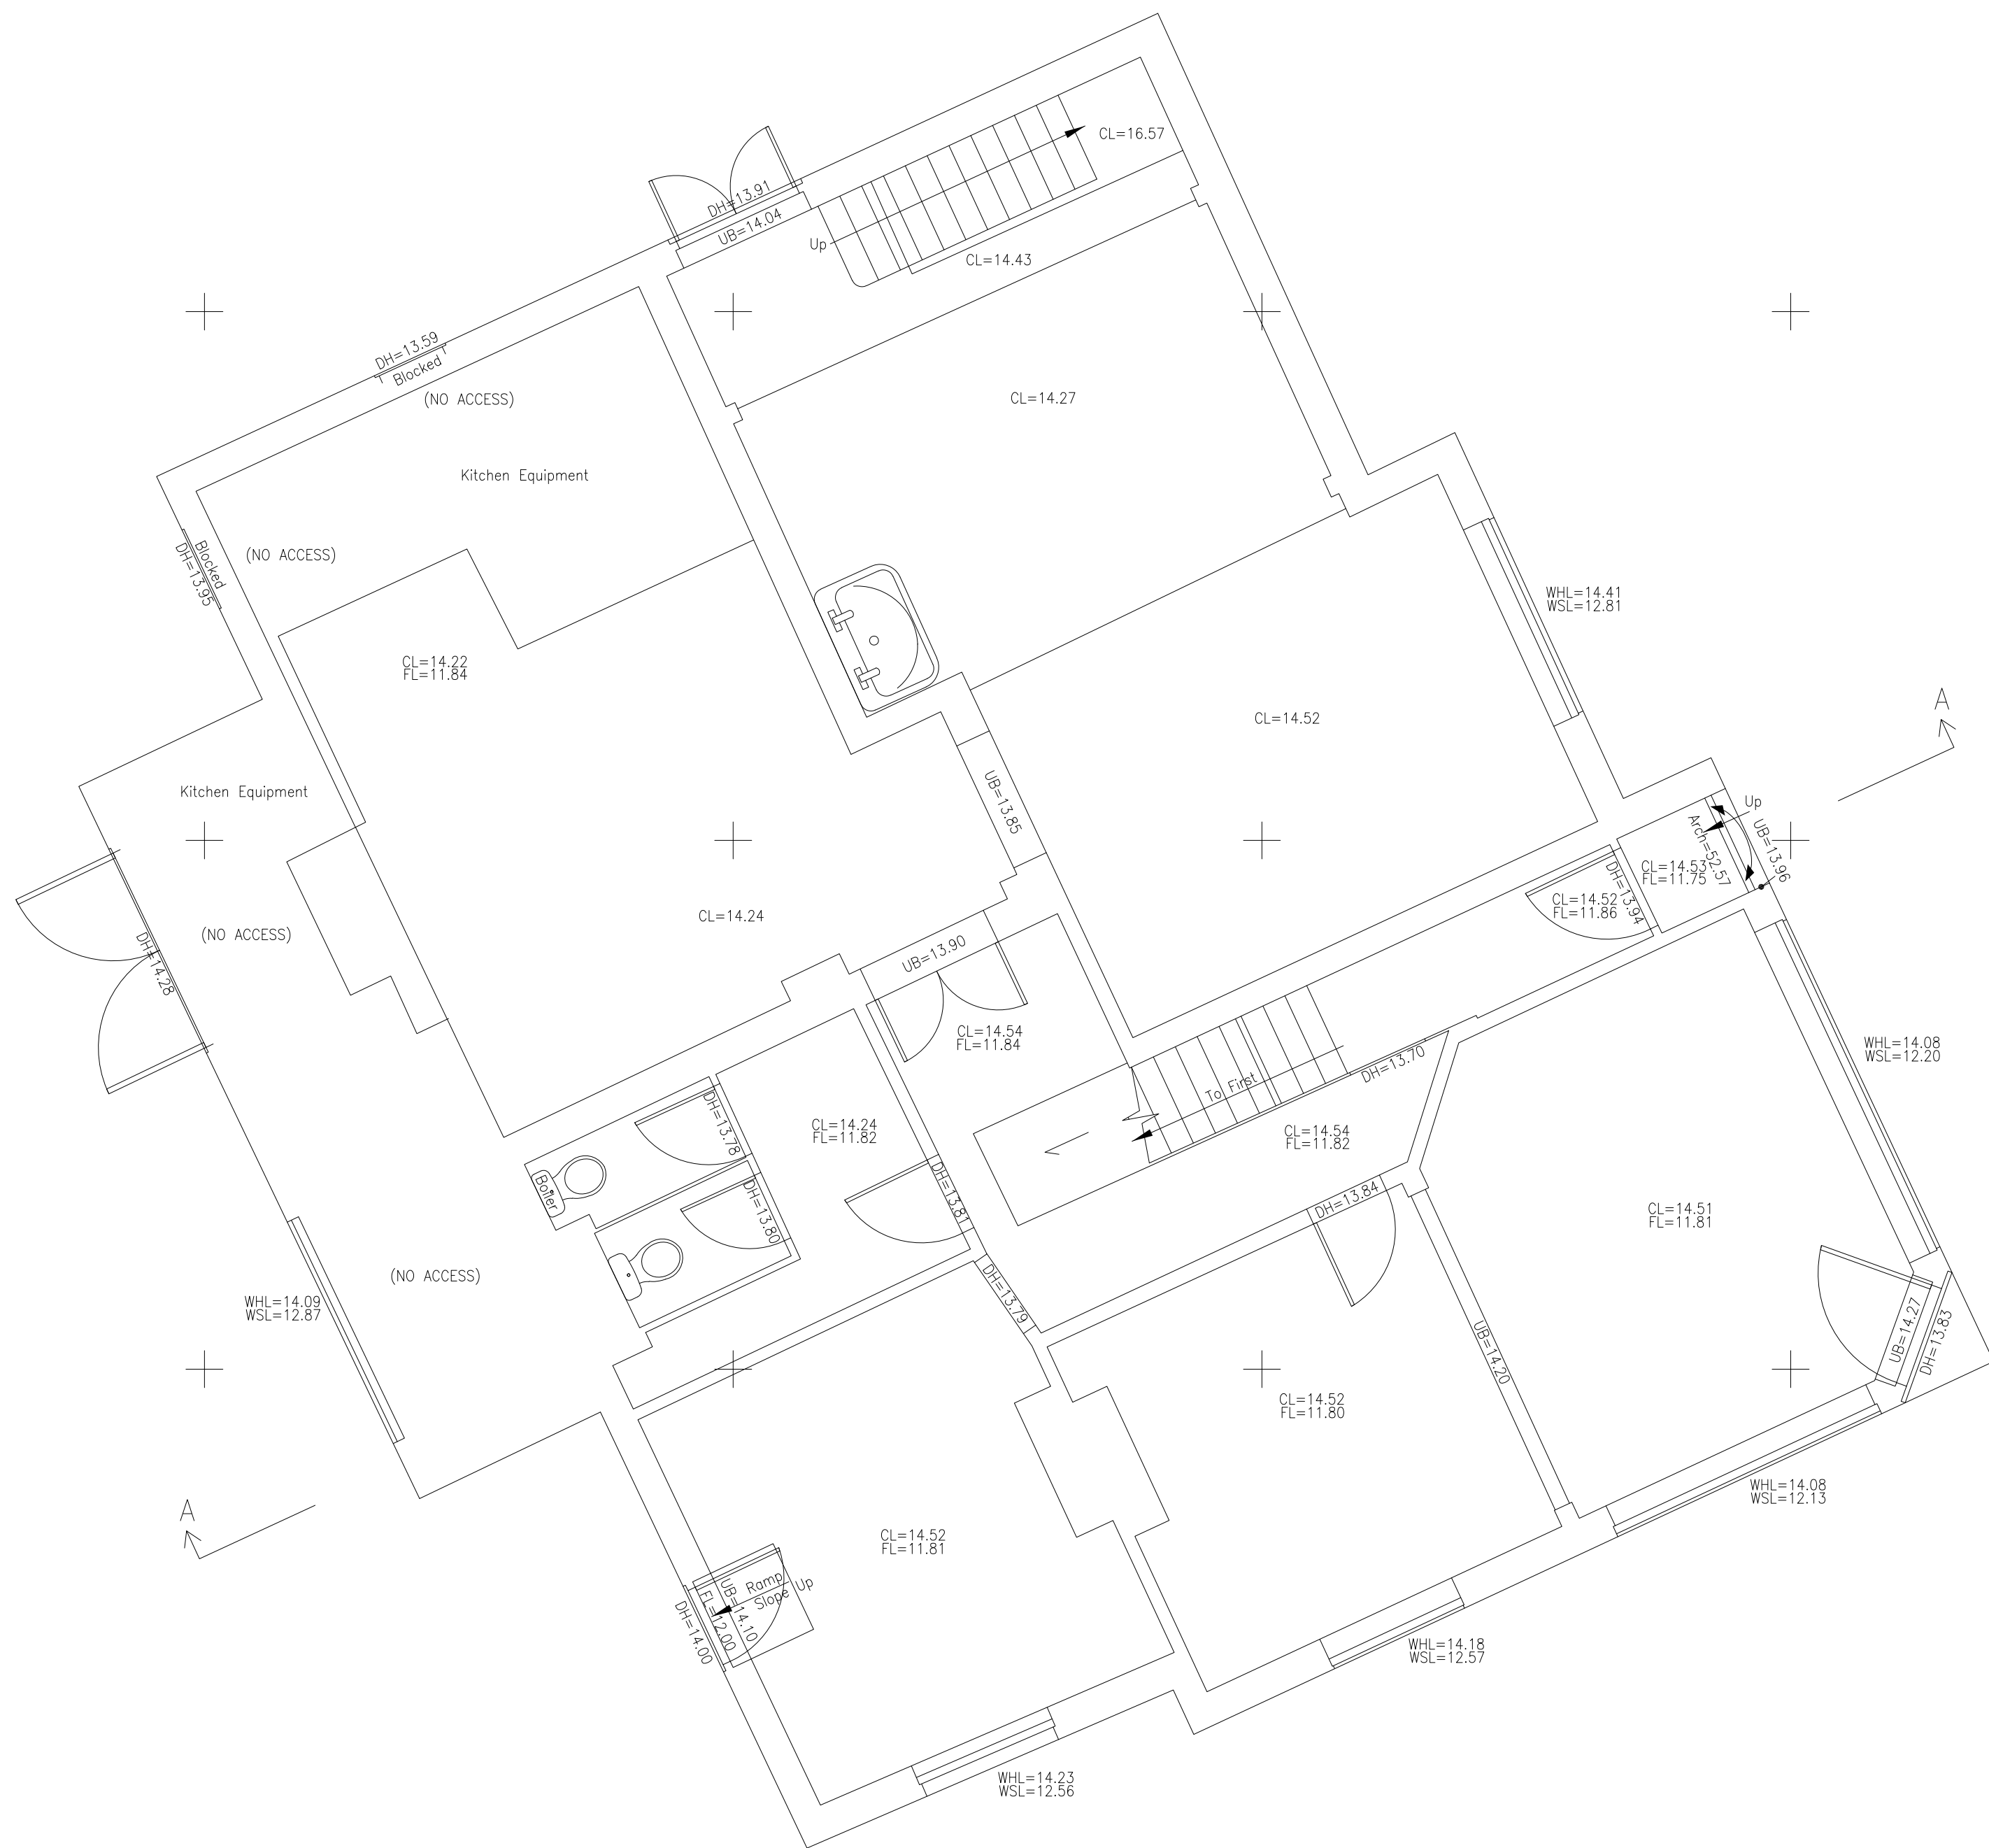


GROUND FLOOR PLAN



1ST FLOOR PLAN



Location Plan 1:1250

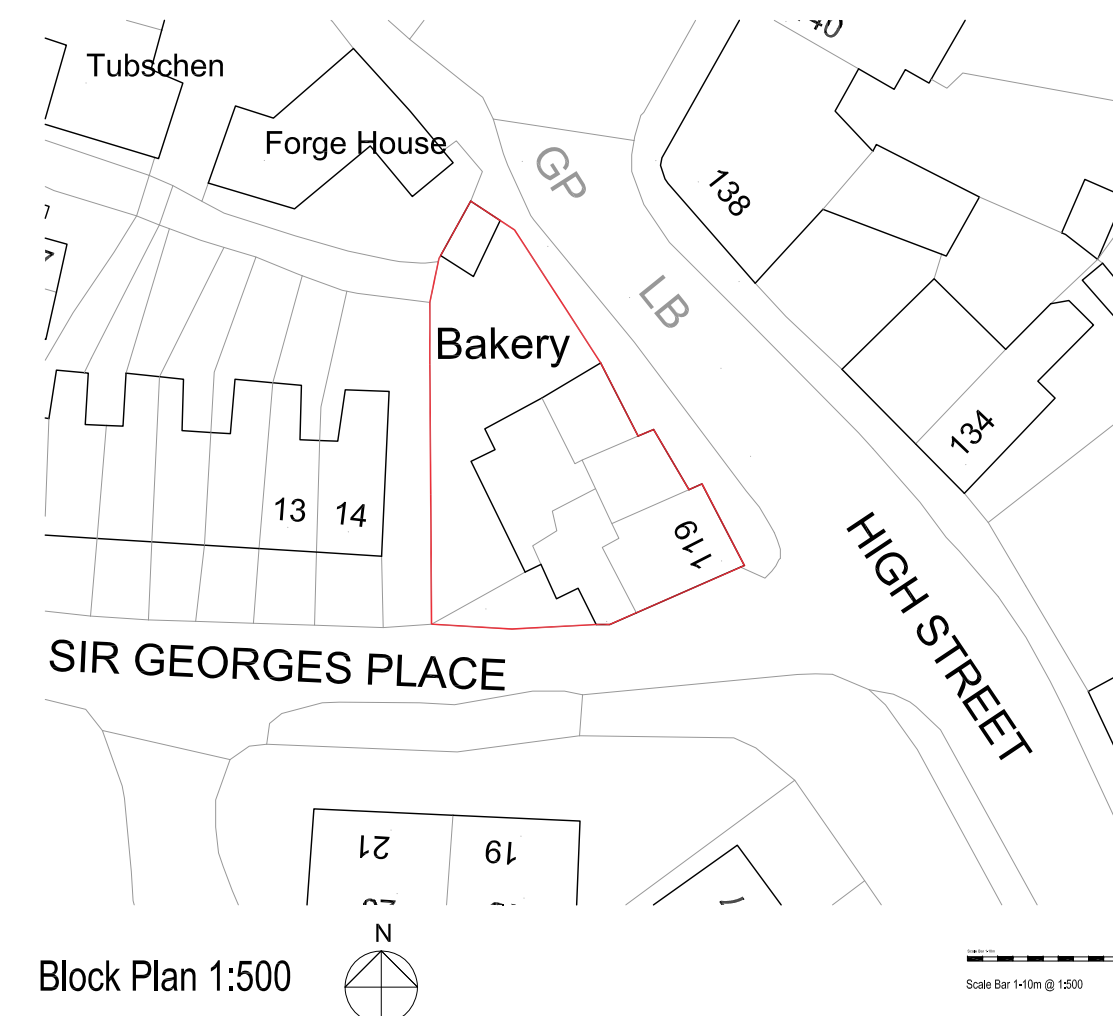

Block Plan 1:500

amendments	
client	DRPJ LTD
job	119 High St Steyning West Sussex BN44 3RE
drawing number	01
drawing title	Existing Plans PLANNING
date	October 2025
scale	1:50 @ A1
Do not scale off drawing Check all dimensions on site before all work is commenced All goods materials workmanship to conform with current building regulations BSS and COP's	