





2ND FLOOR PLAN

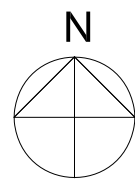

1:50



Scale Bar 1-10m @ 1:50

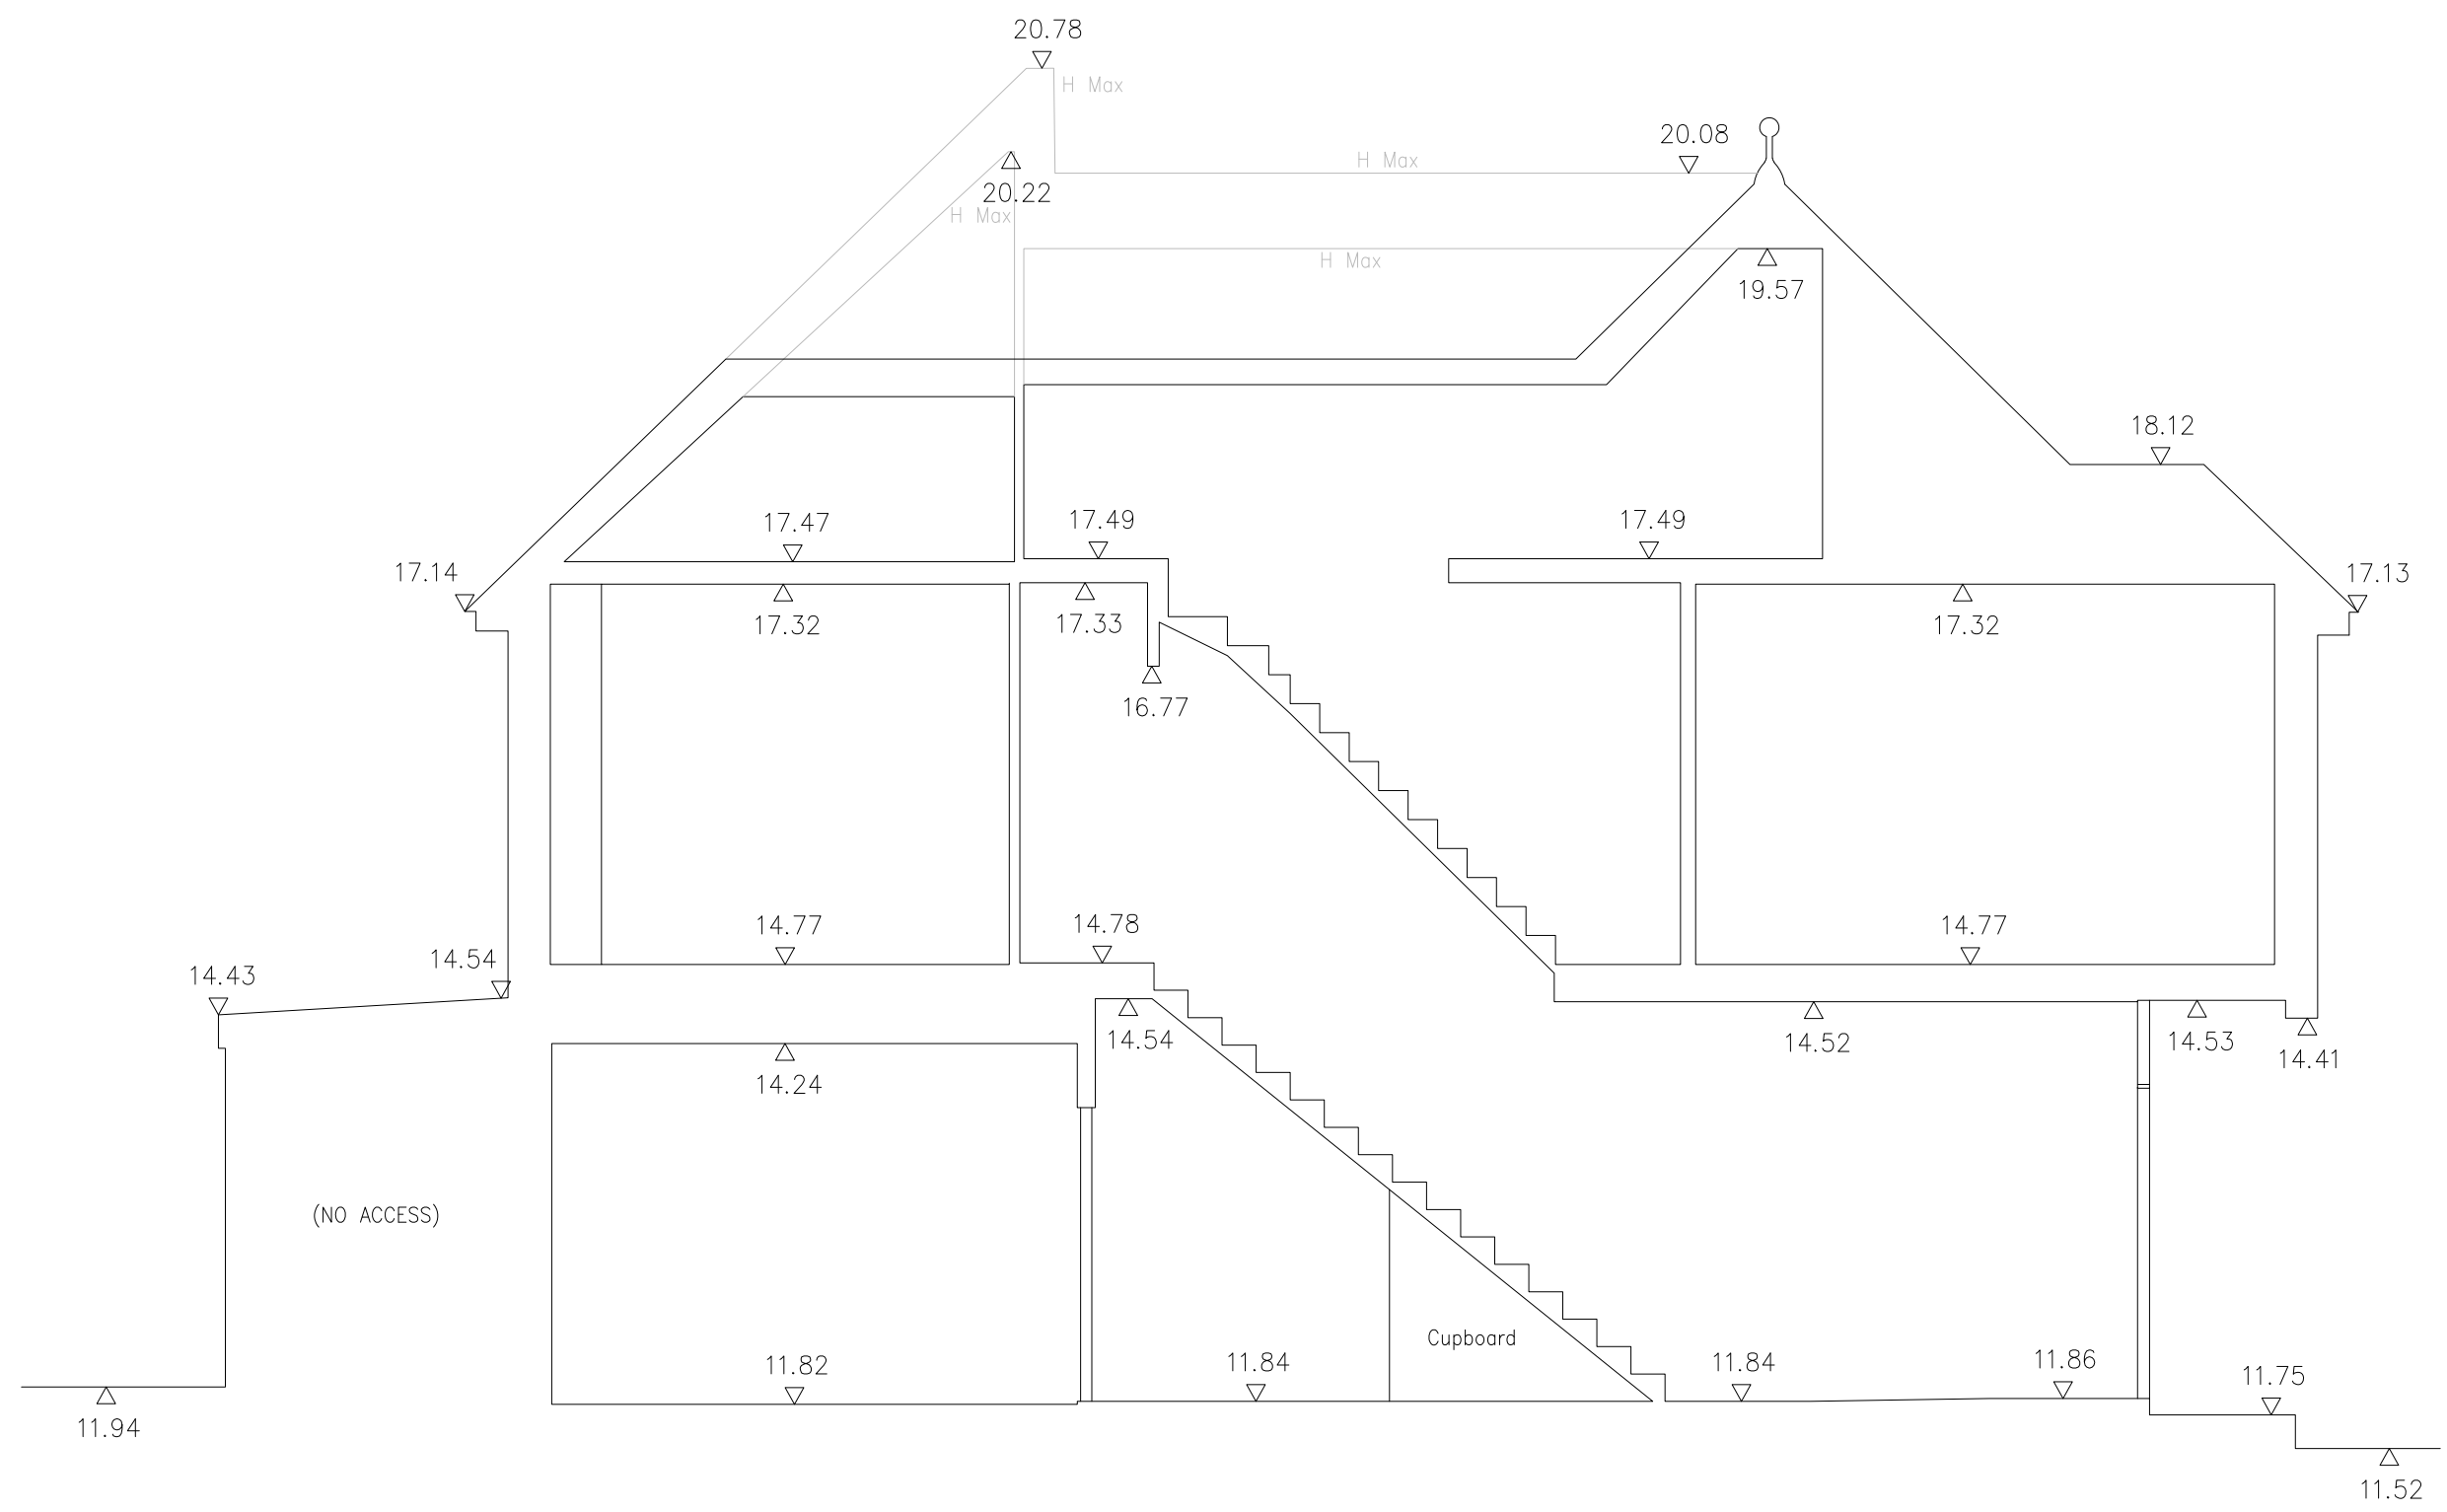

Section A-A

Datum 10.00m

amendments	
client	DRPJ LTD
job	119 High St Steyning West Sussex BN44 3RE
drawing number	02
drawing title	Existing Plan & Section PLANNING
date	October 2025
scale	1:50 @ A1
Do not scale off drawing Check all dimensions on site before all work is commenced All goods materials workmanship to conform with current building regulations BSS and COP's	