




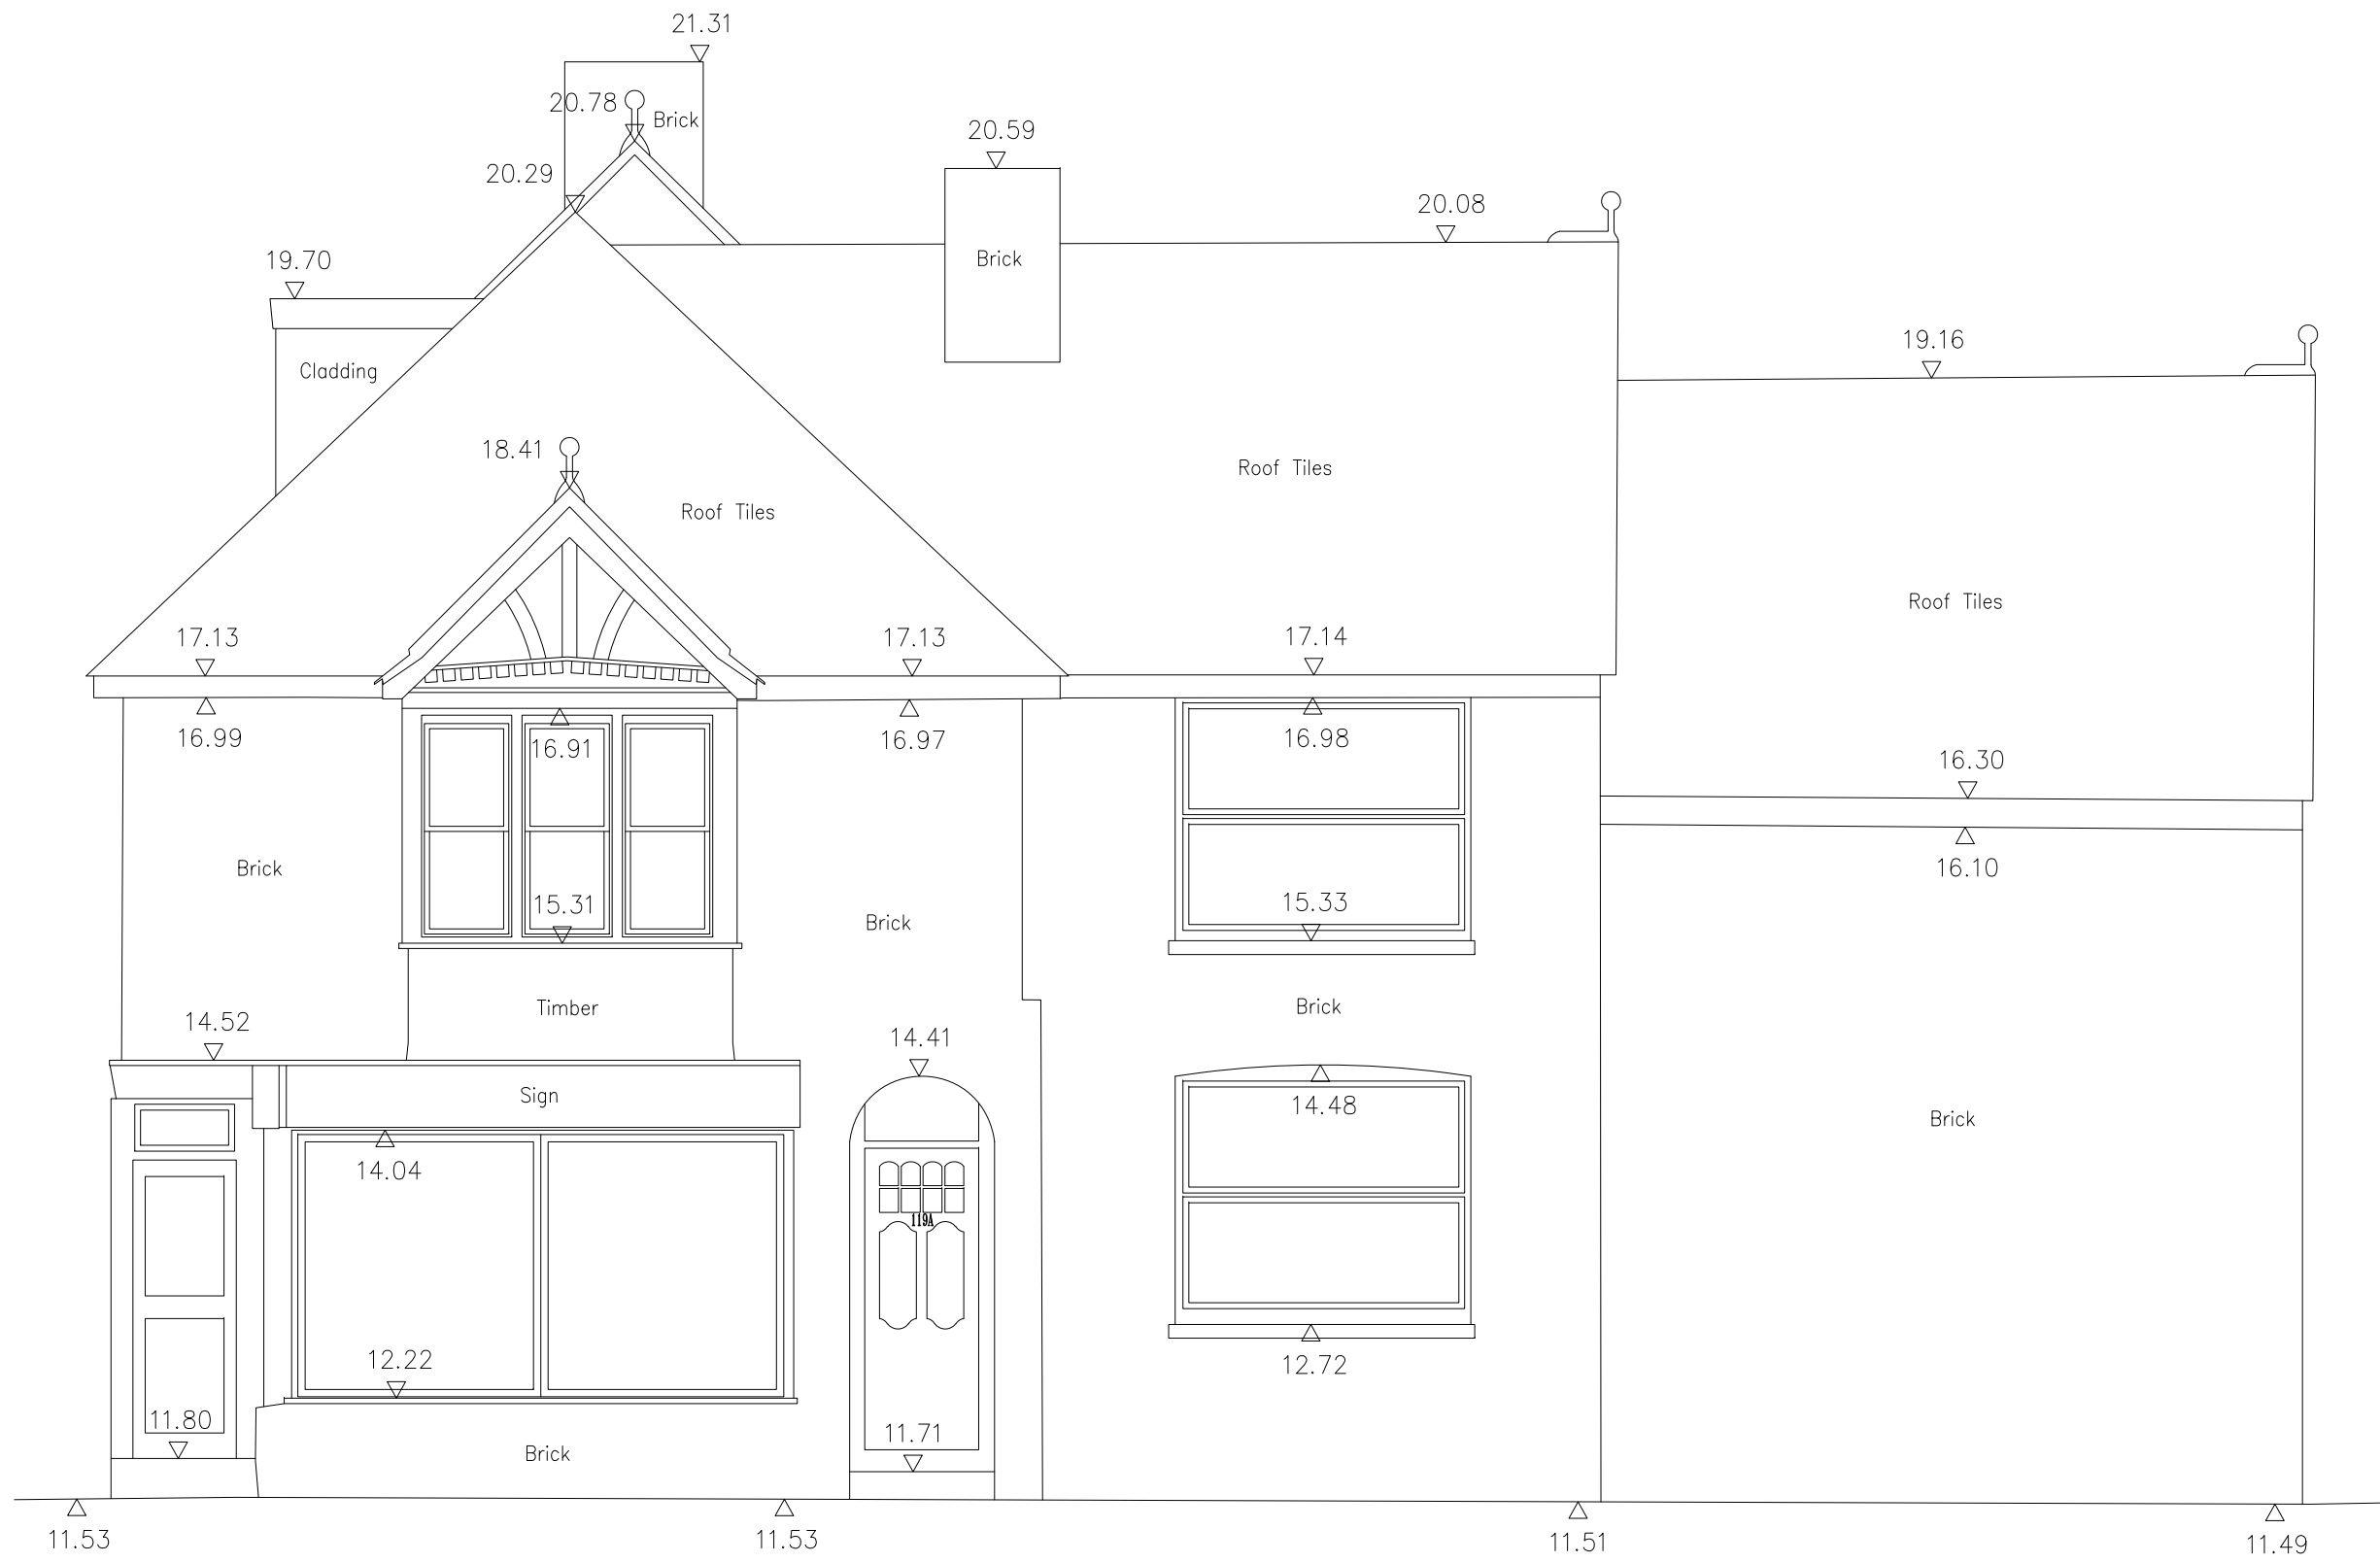


East Elevation
Datum 10.00m

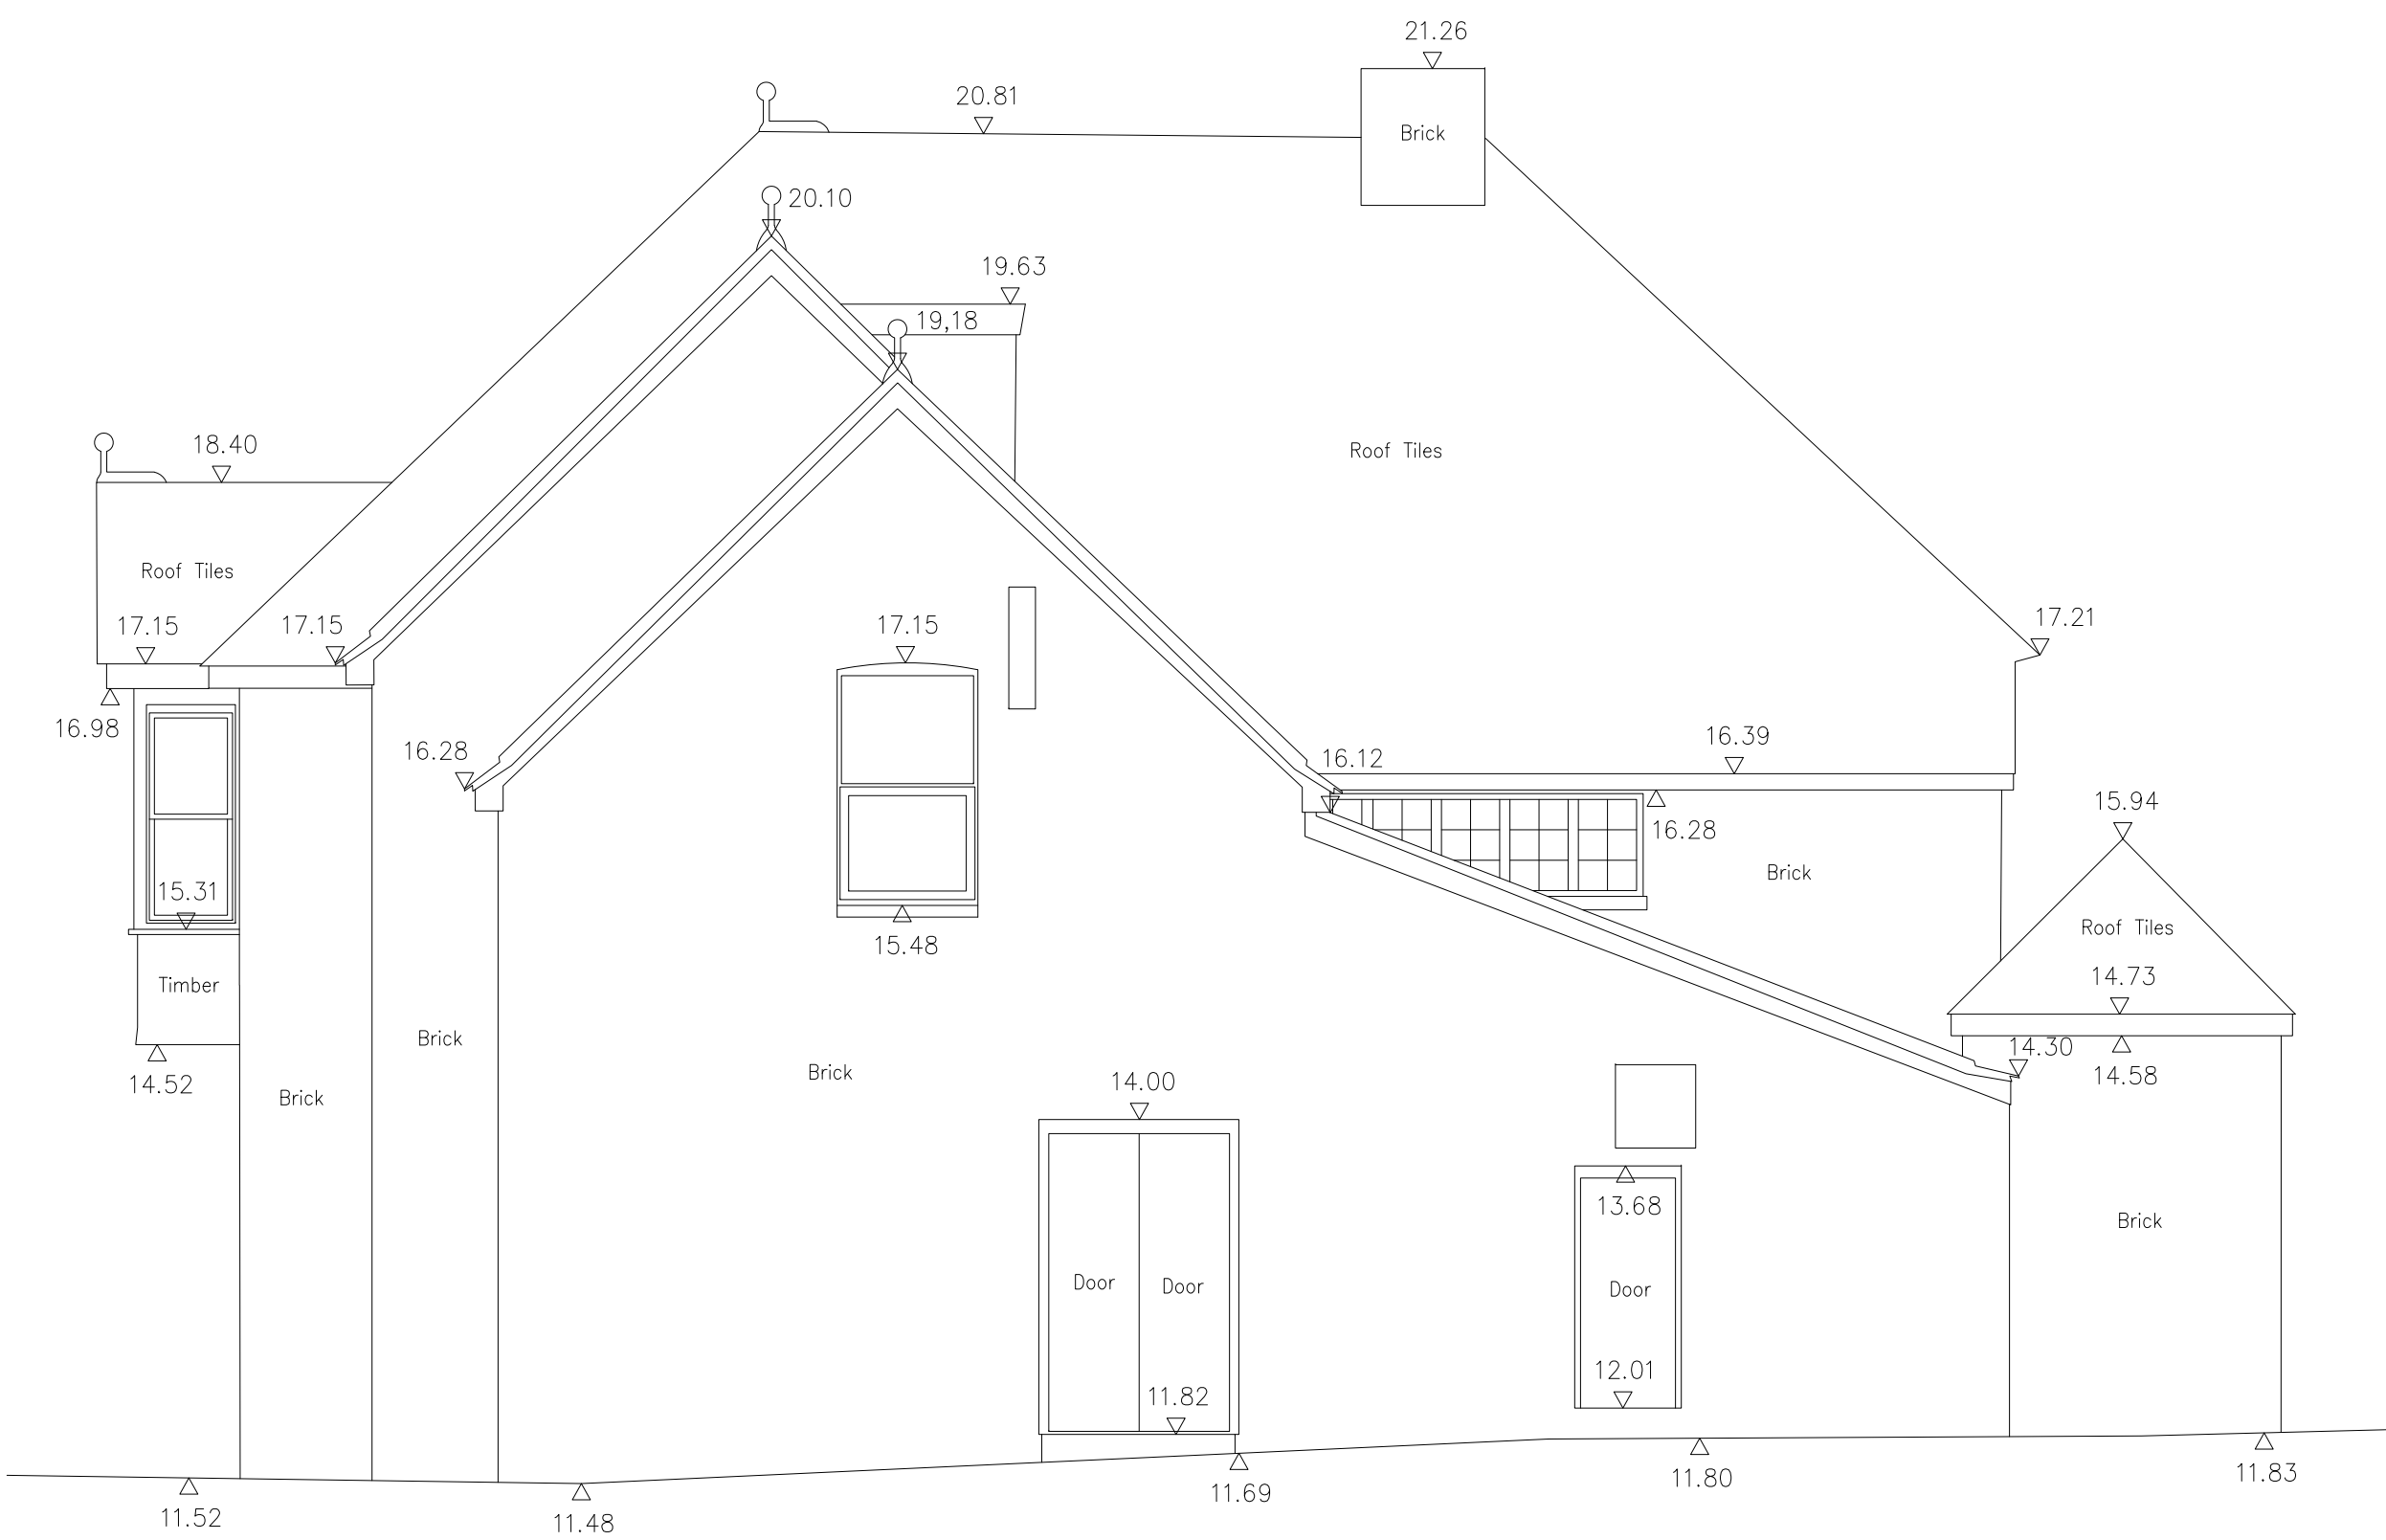

North Elevation
Datum 10.00m

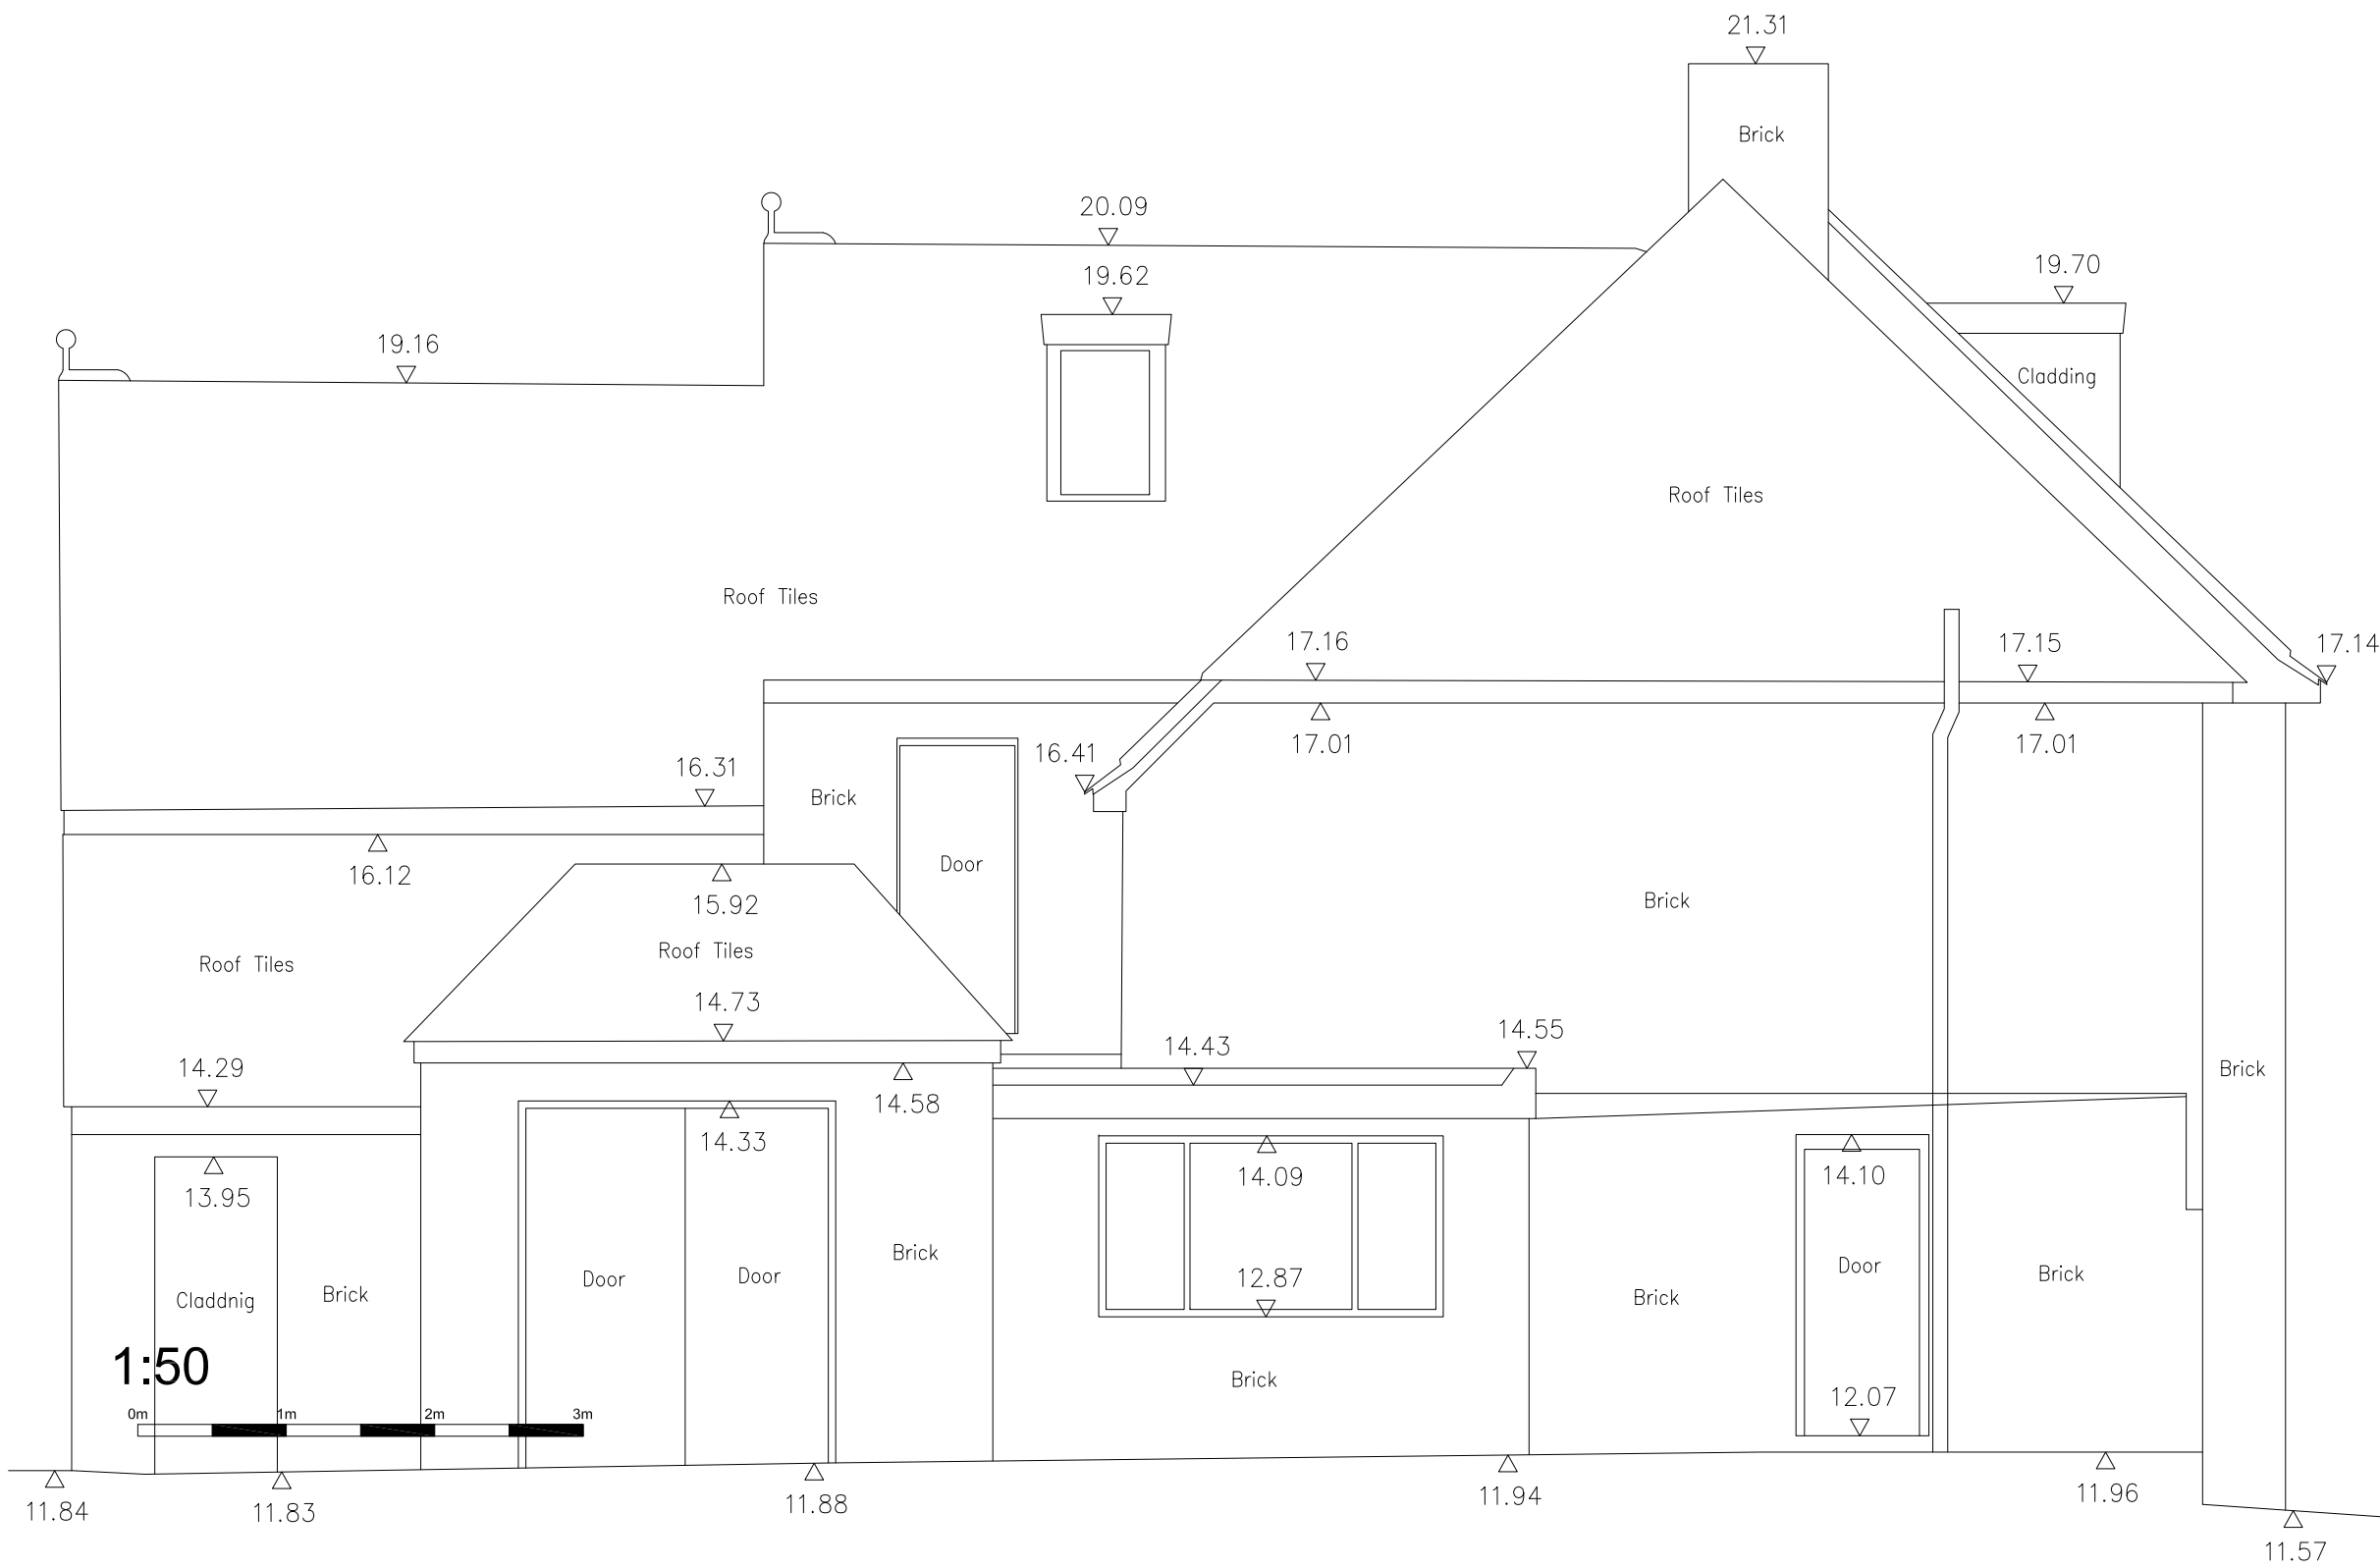

West Elevation
Datum 10.00m

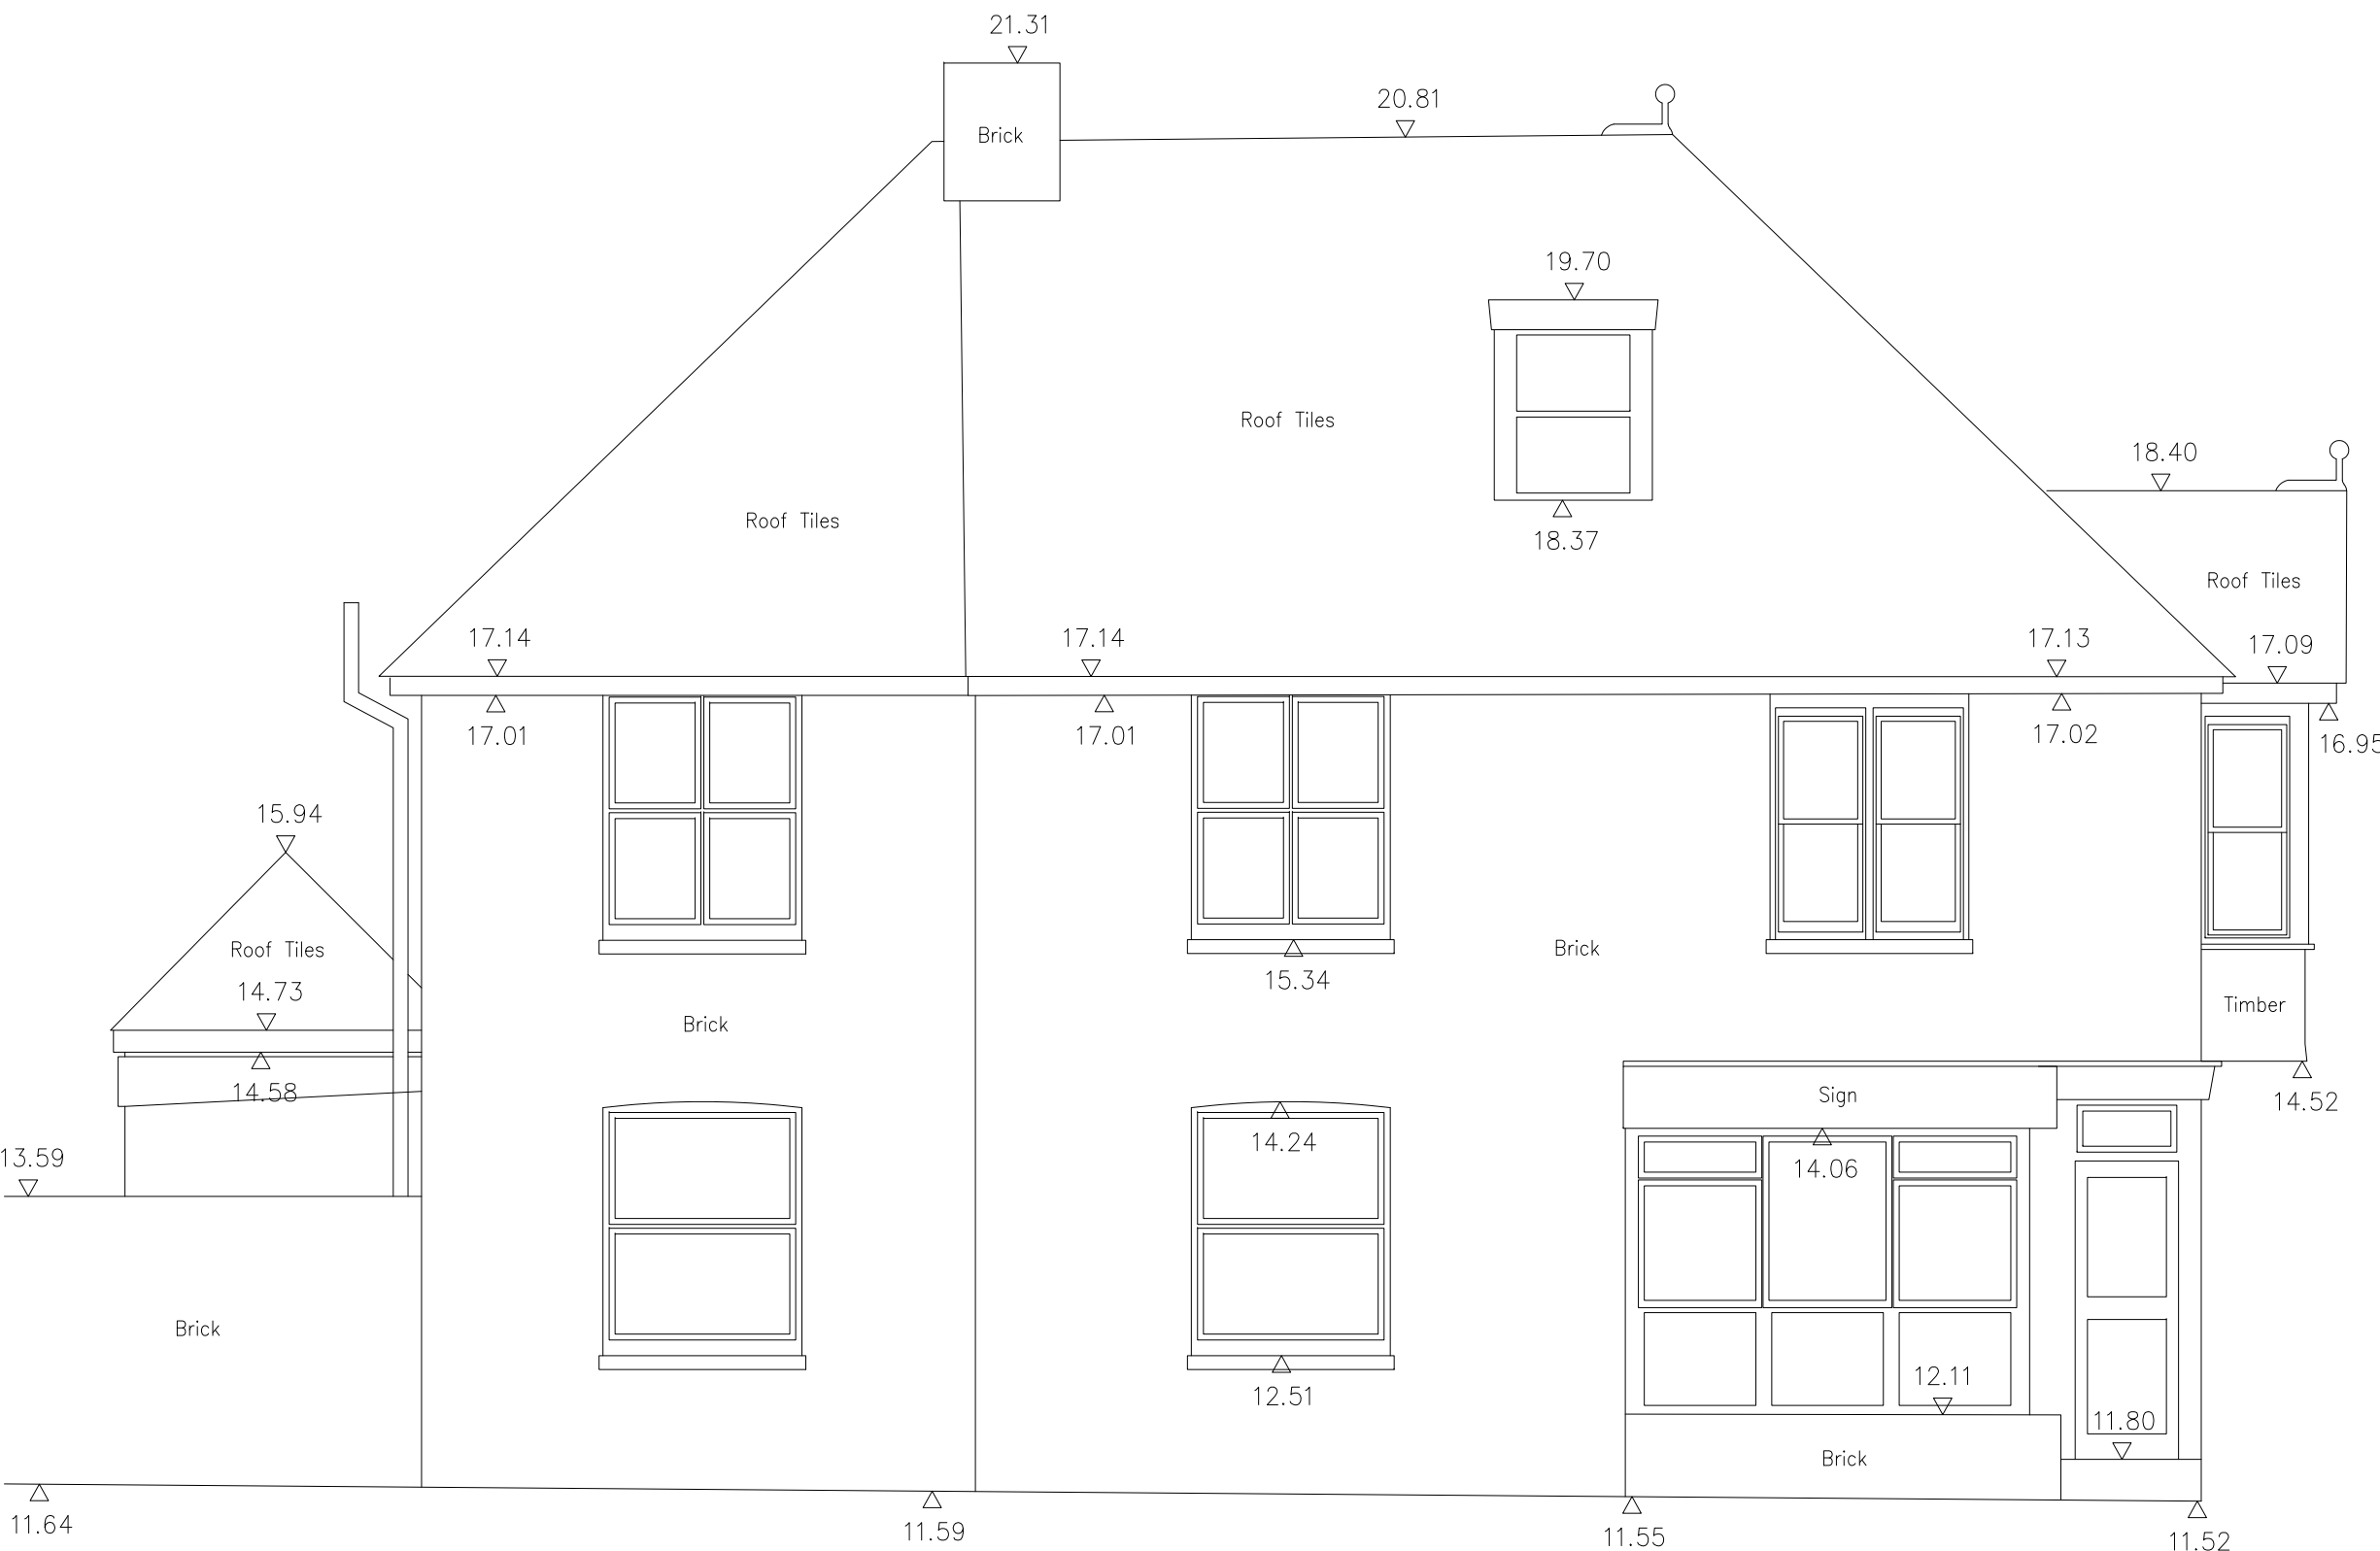

South Elevation
Datum 10.00m

Scale Bar 1-10m @ 1:50



amendments	
client	DRPJ LTD
job	119 High St Steyning West Sussex BN44 3RE
drawing number	03
drawing title	Existing Elevations PLANNING
date	October 2025
scale	1:50 @ A1
Do not scale off drawing Check all dimensions on site before all work is commenced All goods materials workmanship to conform with current building regulations BSS and COP's	