


FLAT 2
75 SQ.M (2B/4P)




GROUND FLOOR PLAN

FLAT 4
(Maisonette)
85 SQ.M (2B/4P)

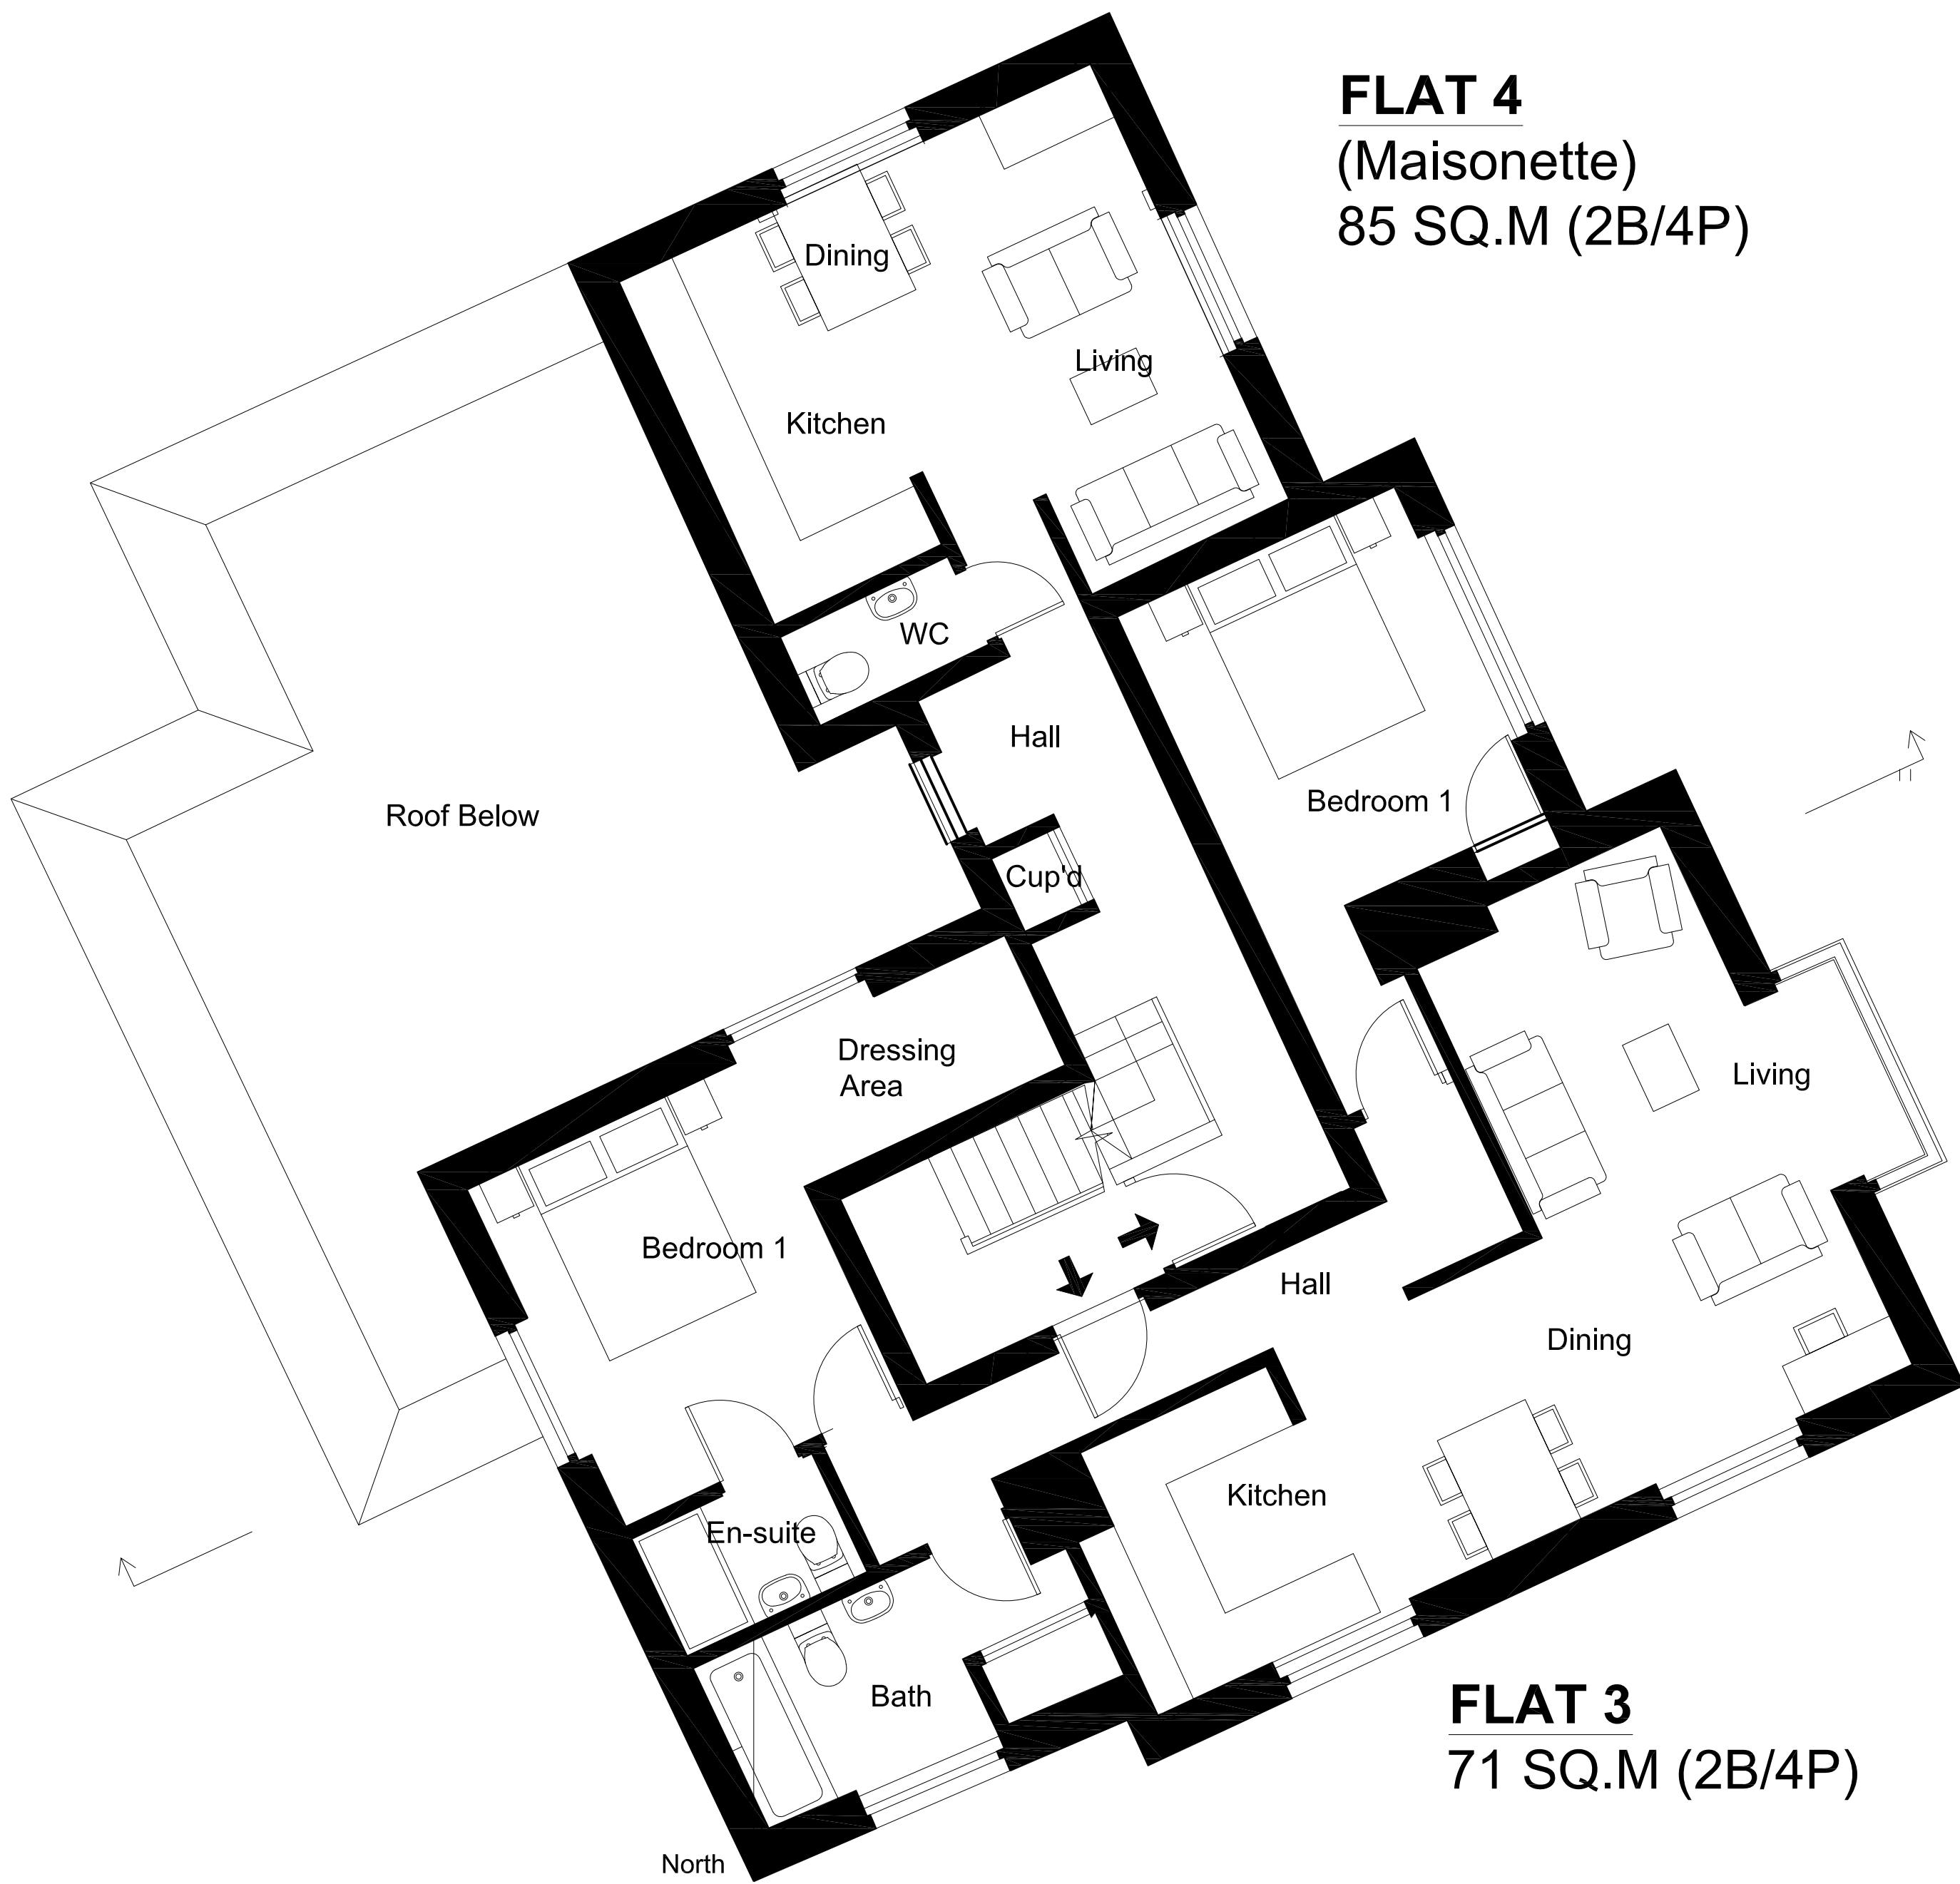


1ST FLOOR PLAN

FLAT 1
73 SQ.M (2B/4P)

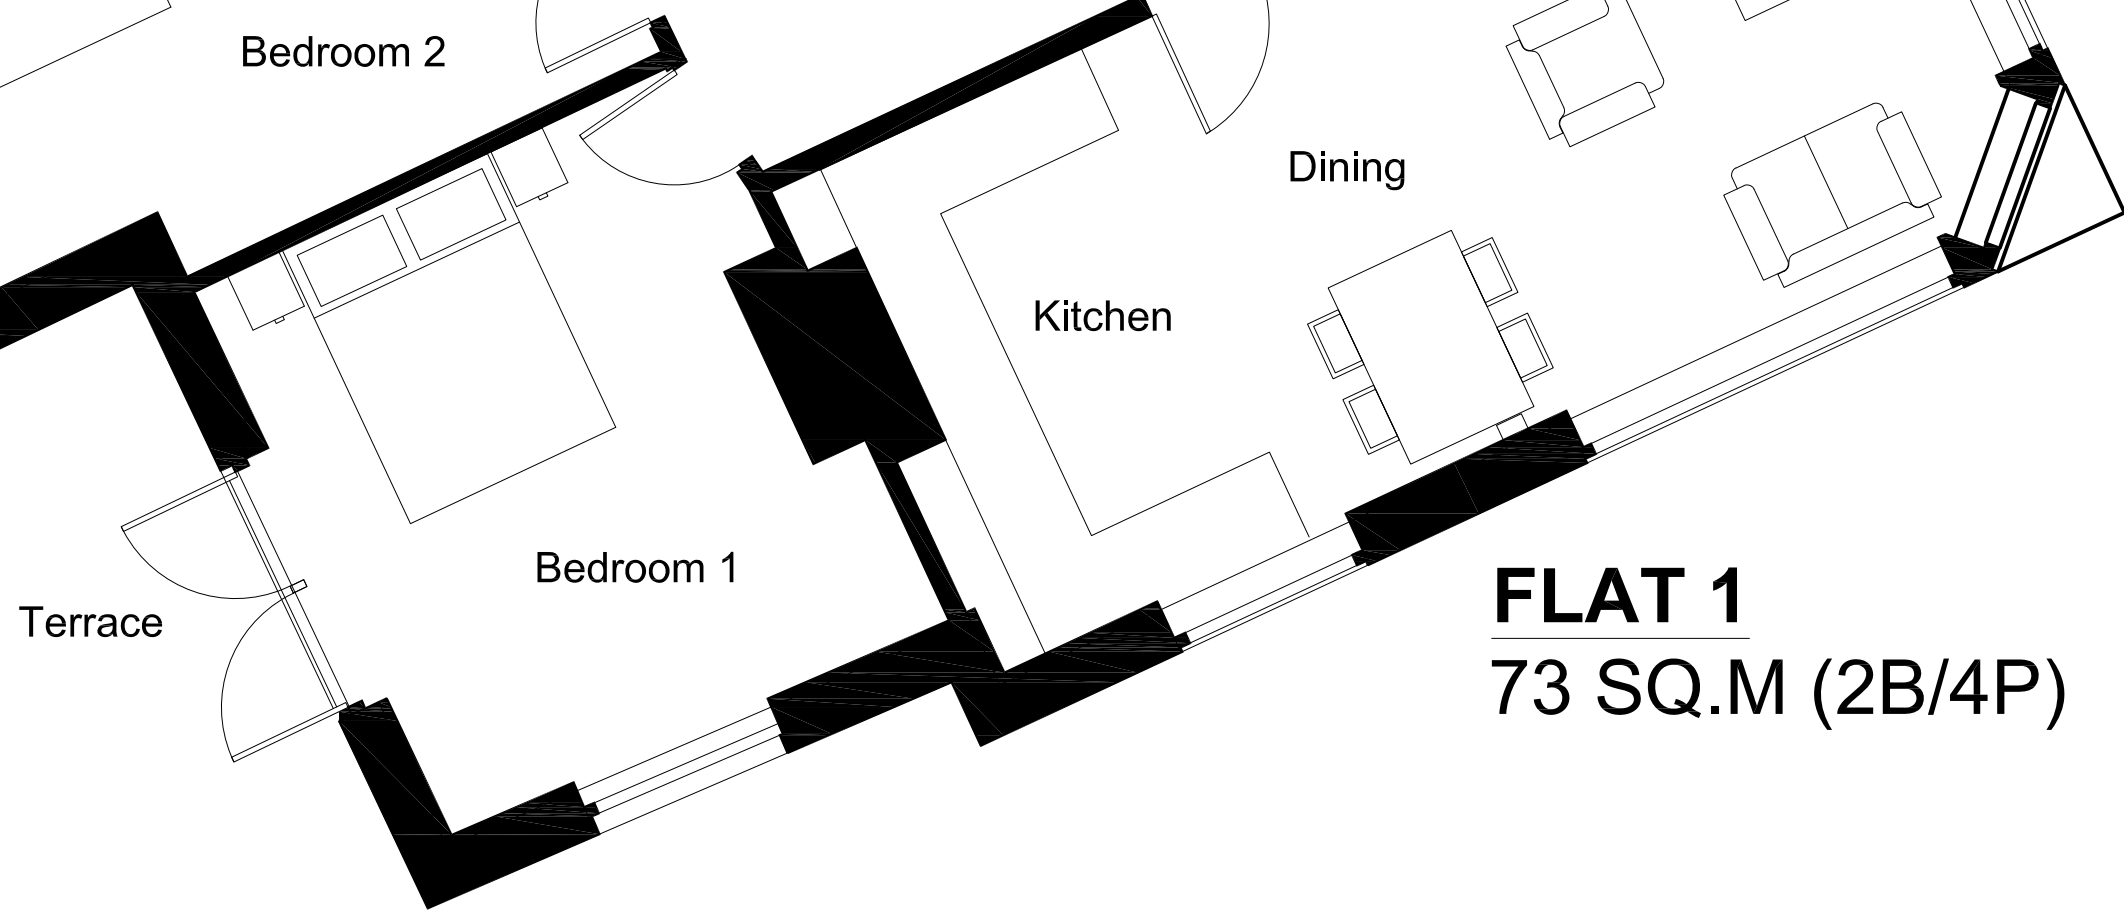

FLAT 3
71 SQ.M (2B/4P)

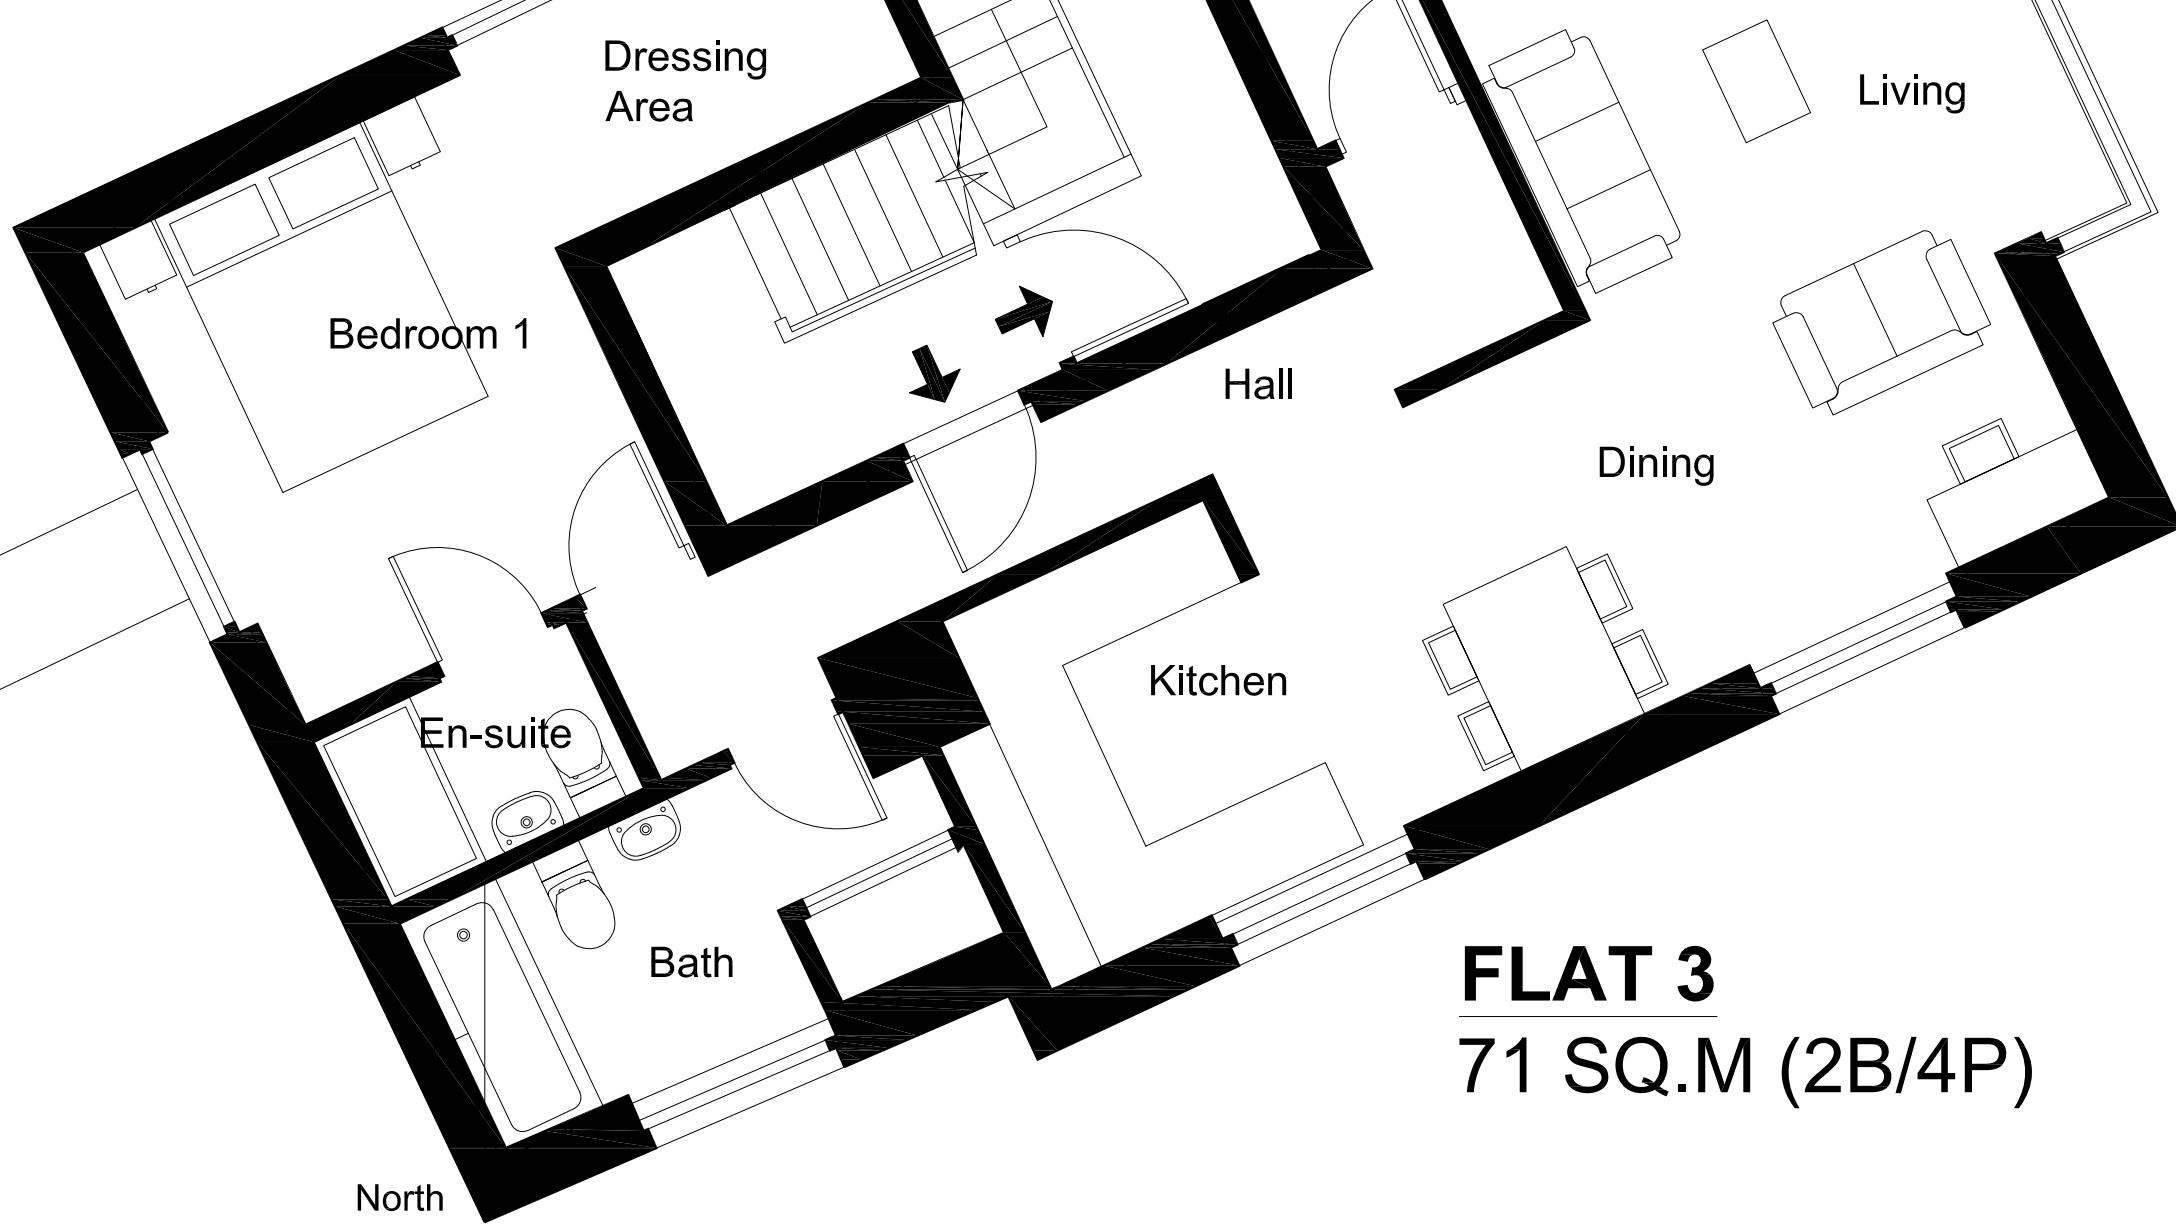


1:50

Scale Bar 1-10m @ 1:50



Location Plan 1:1250

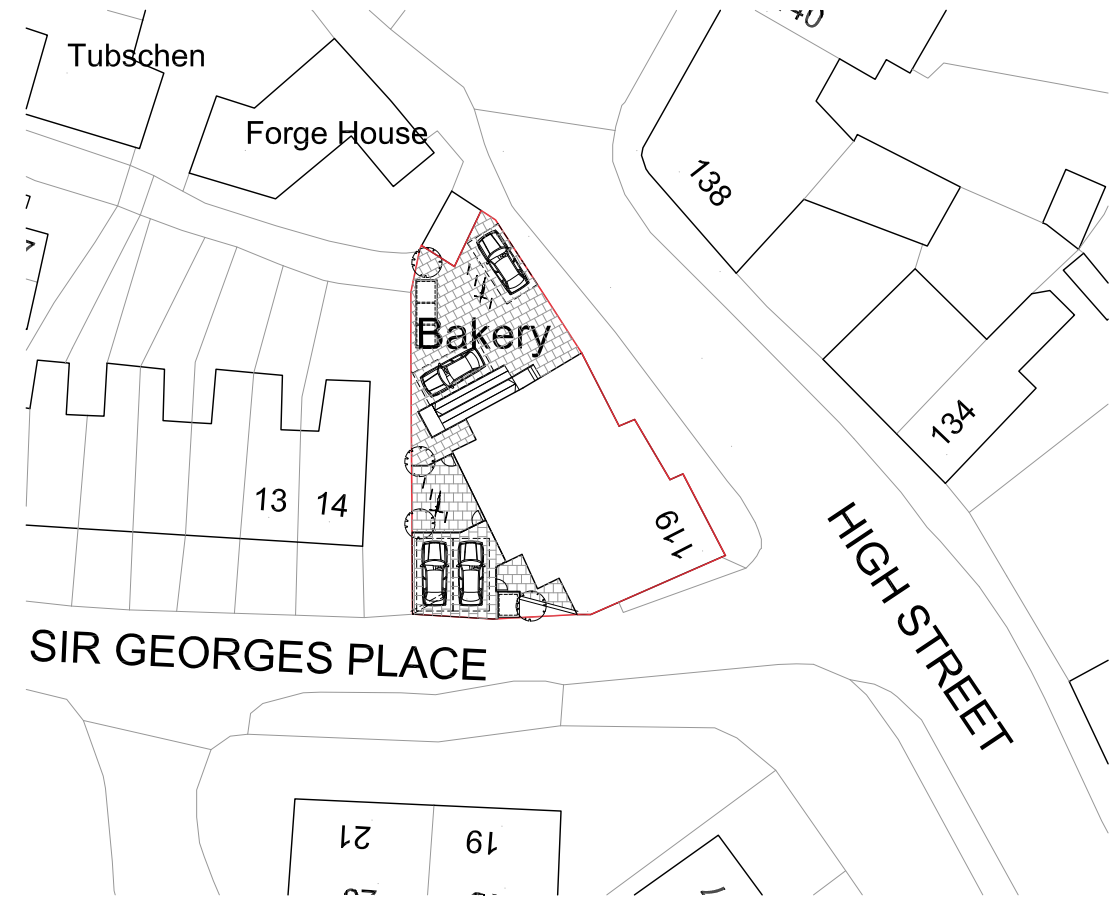

Block Plan 1:500

amendments	
client	DRPJ LTD
job	119 High St Steyning West Sussex BN44 3RE
drawing number	04
drawing title	Proposed Plans PLANNING
date	October 2025
scale	1:50 @ A1
Do not scale off drawing Check all dimensions on site before all work is commenced All goods materials workmanship to conform with current building regulations BSS and COP's	