



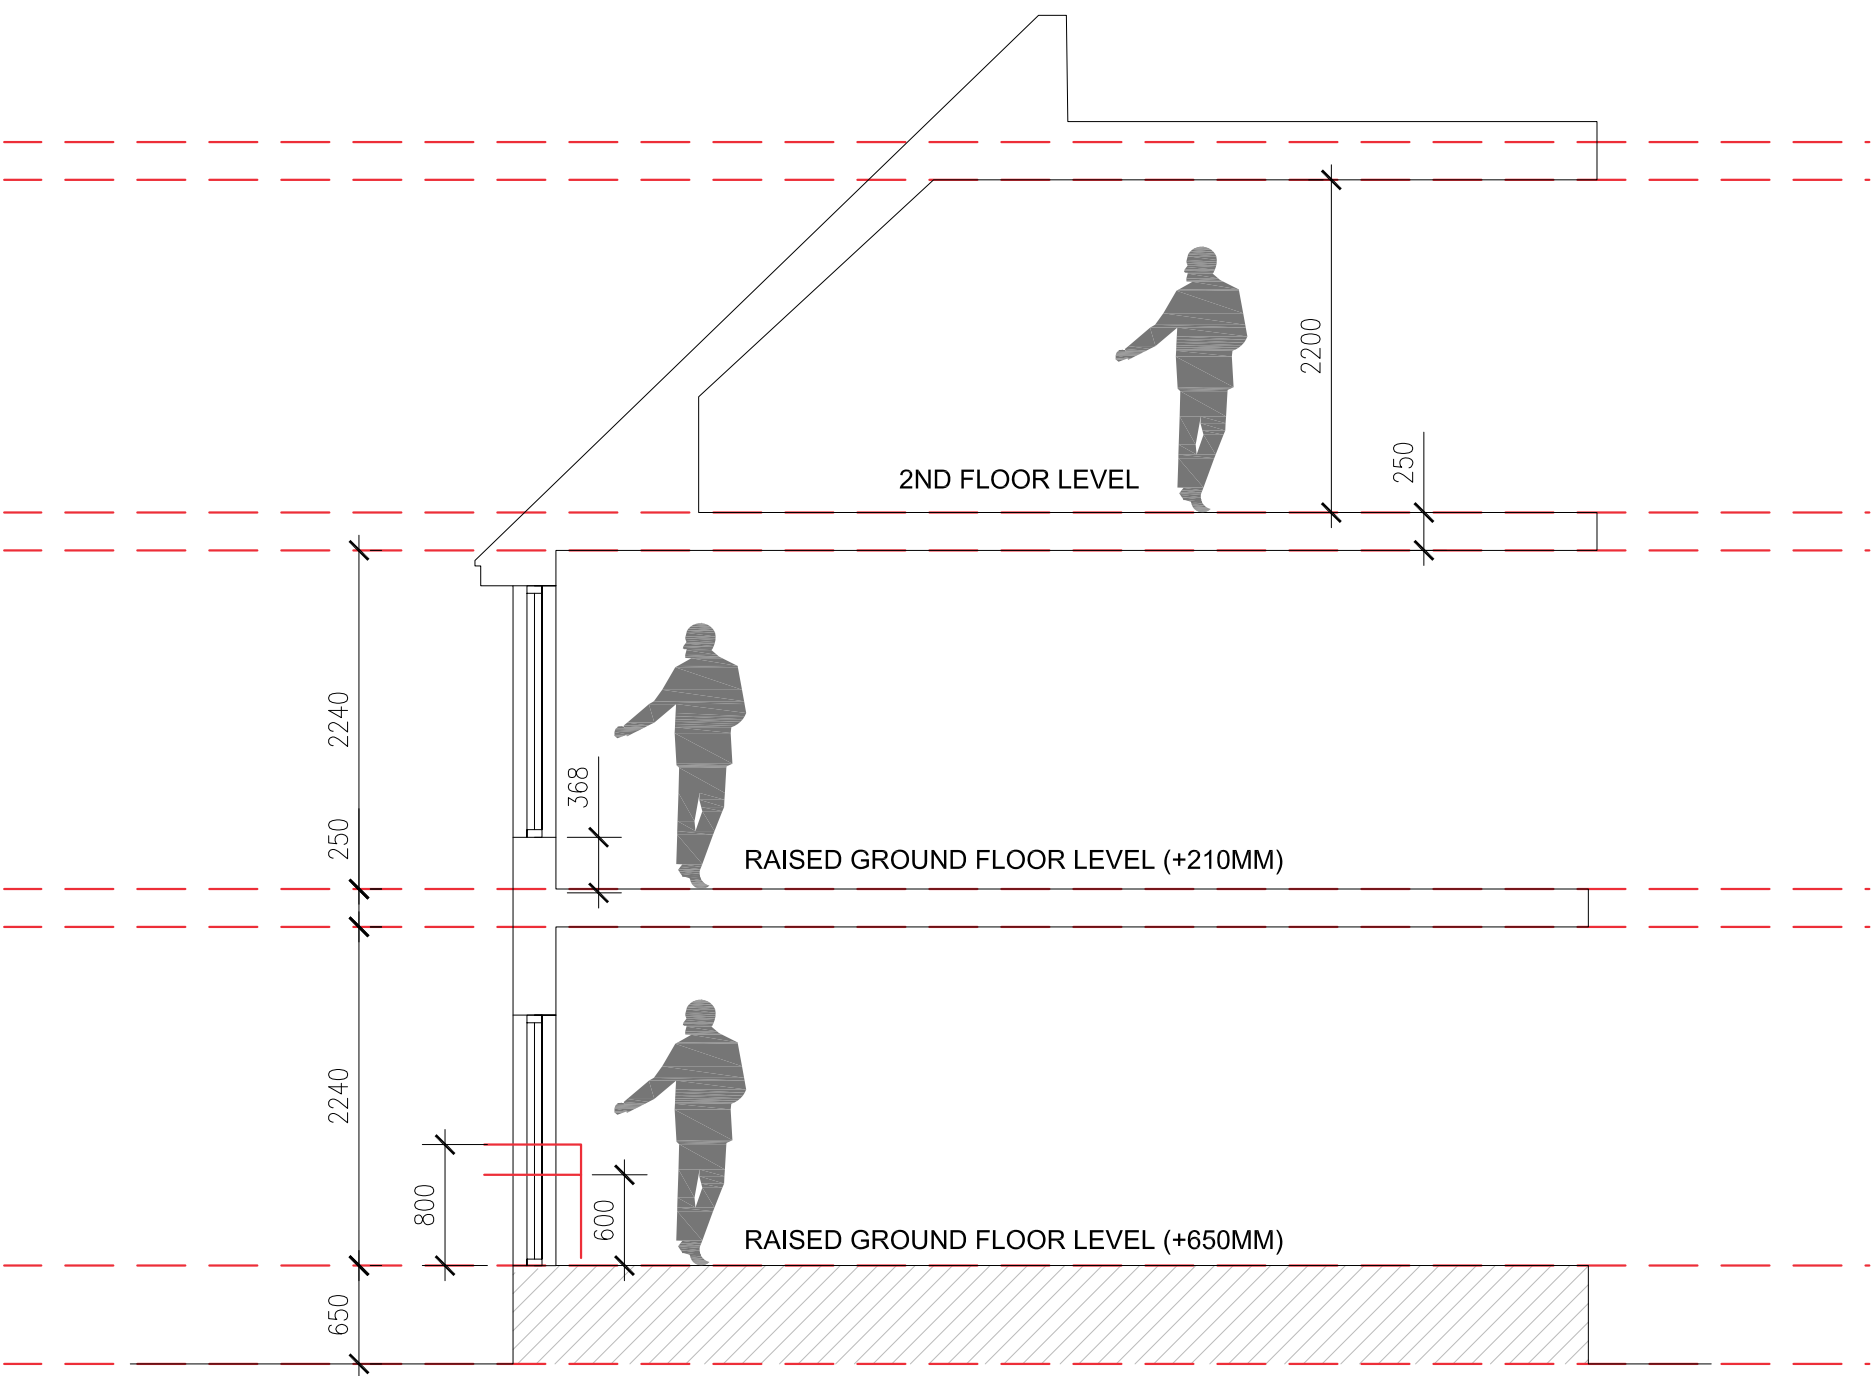

FLAT 4
(Maisonette)
85 SQ.M (2B/4P)

2ND FLOOR PLAN

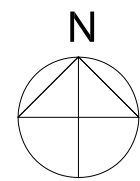

PROPOSED SECTION

amendments	
client	DRPJ LTD
job	119 High St Steyning West Sussex BN44 3RE
drawing number	05
drawing title	Proposed Plan & Section PLANNING
date	October 2025
scale	1:50 @ A1
Do not scale off drawing Check all dimensions on site before all work is commenced All goods materials workmanship to conform with current building regulations BSS and COP's	