


1 Proposed Ground Floor Plan

1:100

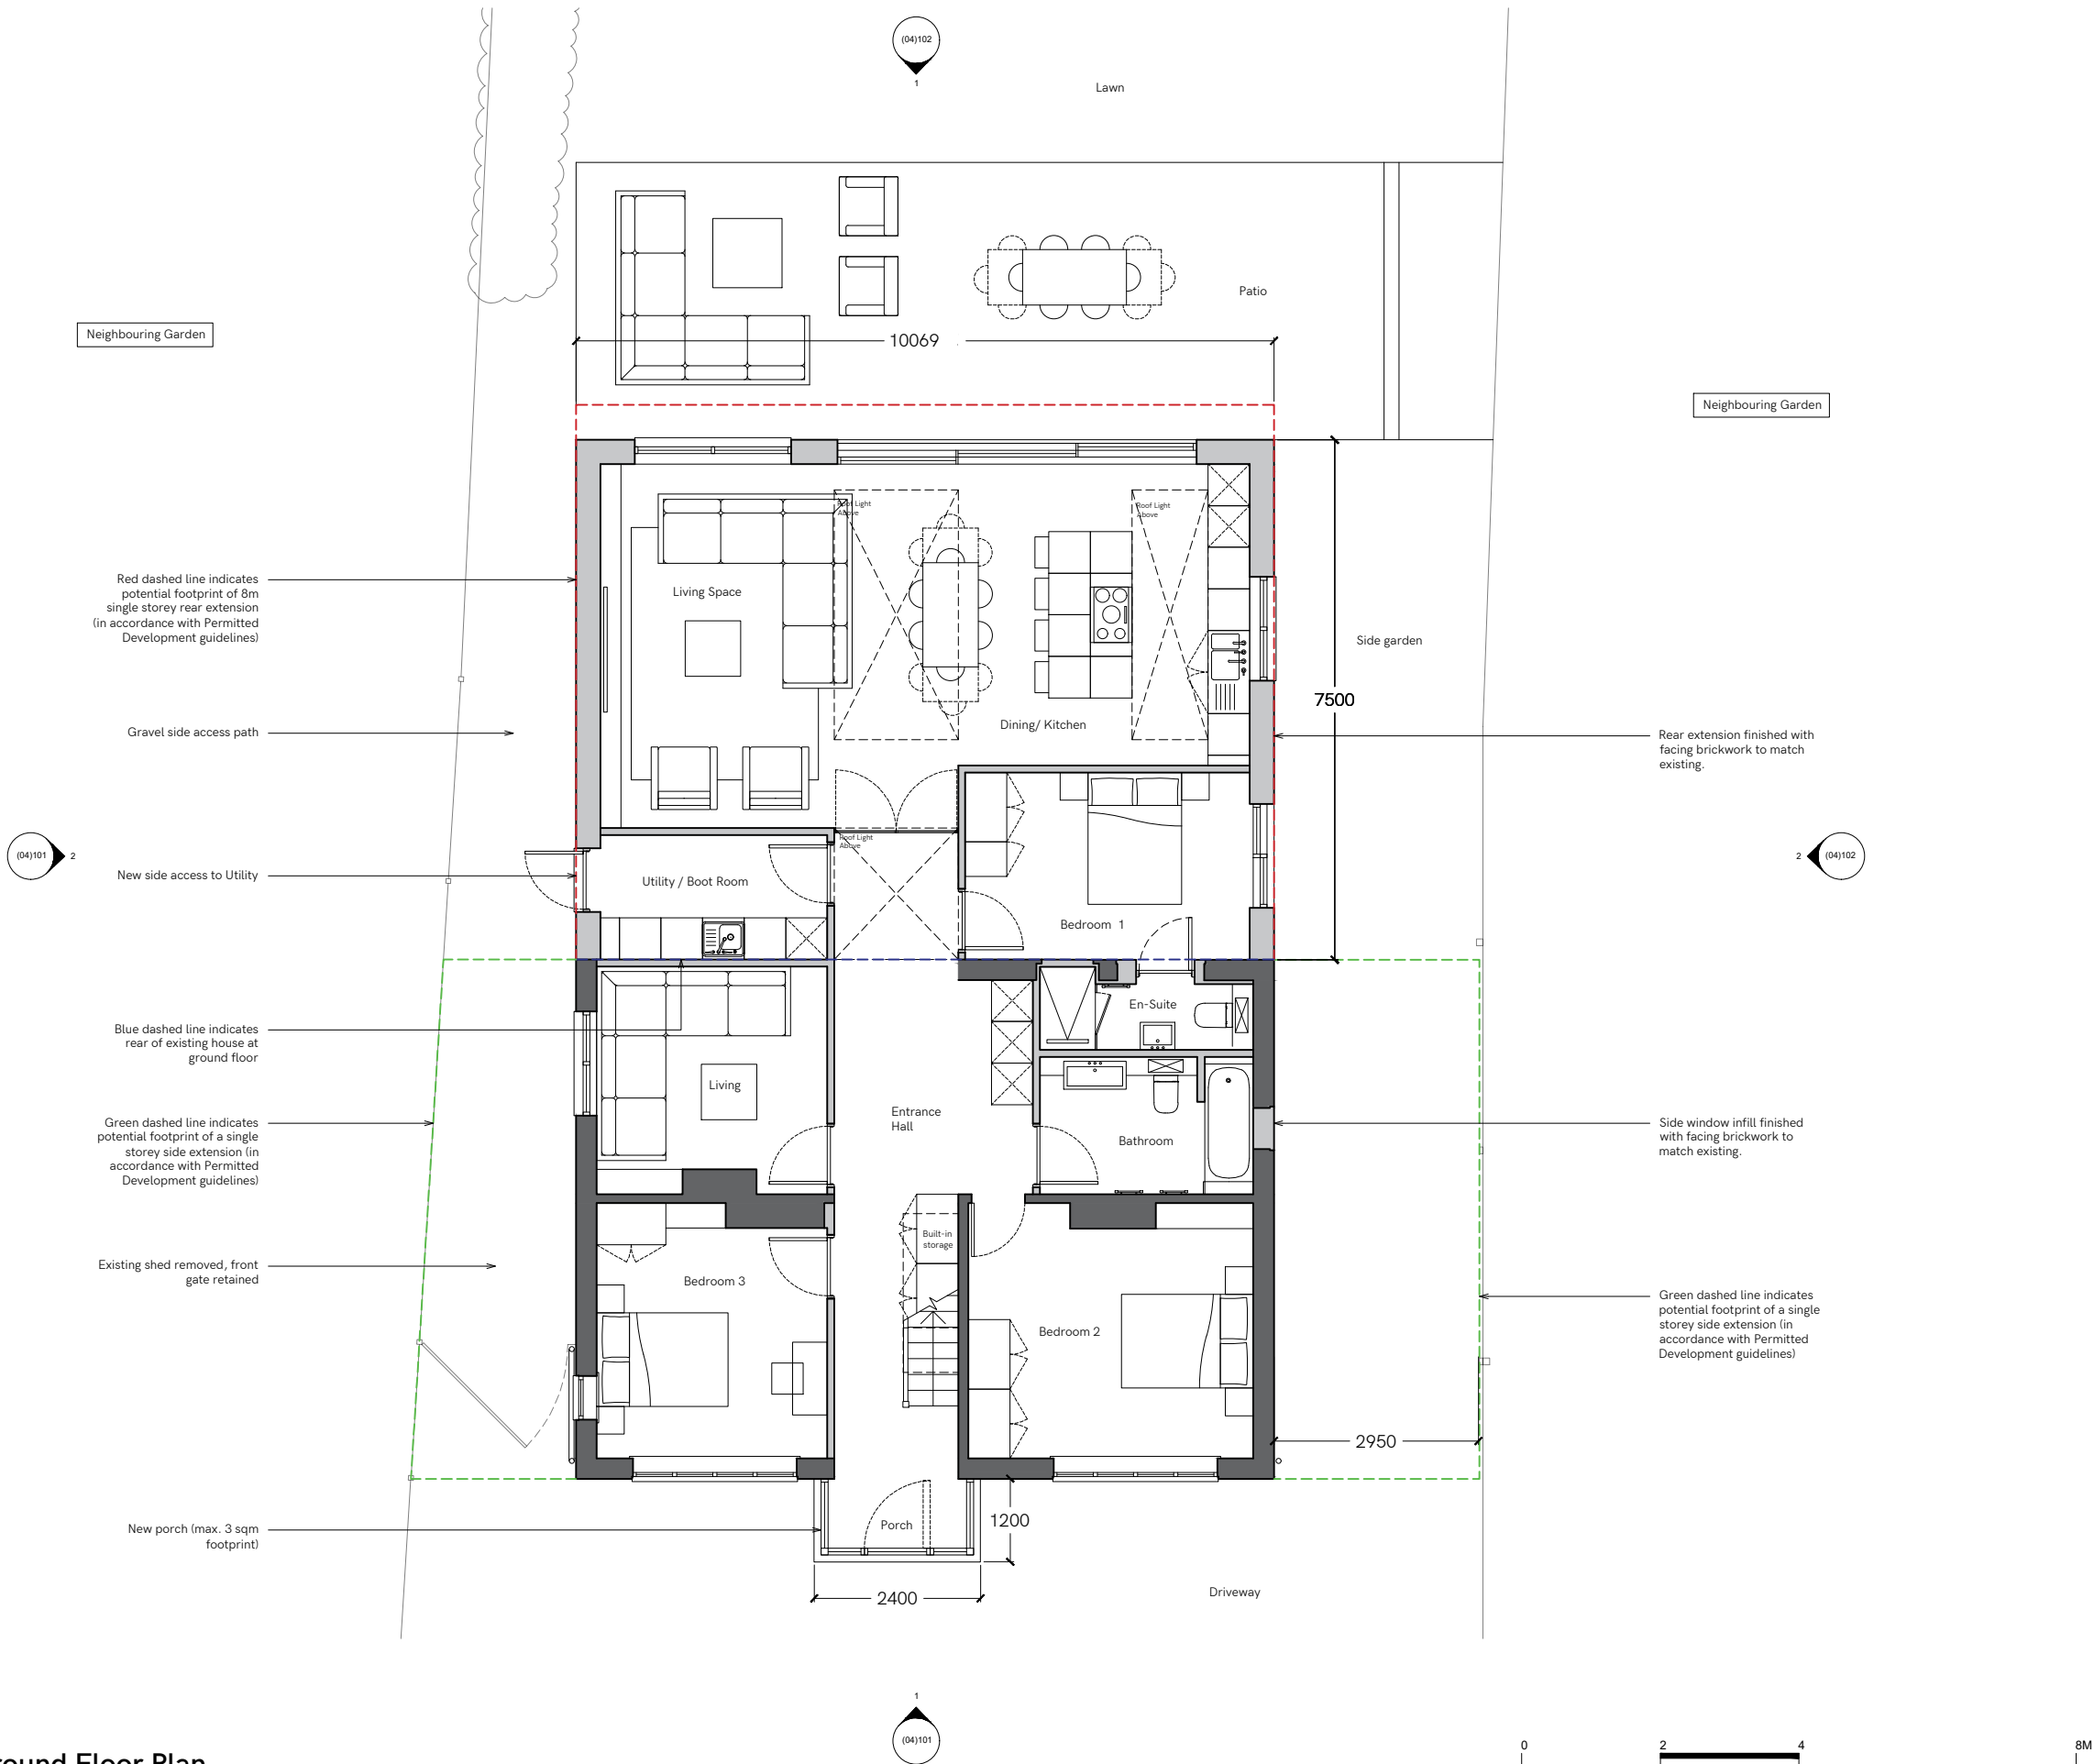

Status

FOR COMMENT

1. Do not scale off this drawing.
2. All Campbell & Co Architects drawings to be read in conjunction with written specification and all other consultant drawings.
3. All dimensions to be checked on site.
4. Any errors or omissions to be reported to Campbell & Co Architects immediately, prior to work being carried out.

Note

Rev	Issued by	Revision Description	Date
B	VO	ISSUED FOR COMMENT	14/07/26
A	VO	ISSUED FOR COMMENT	03/12/24
-	VO	ISSUED FOR COMMENT	25/10/24
REVISION SCHEDULE			



Campbell & Co Architects

75 Nutley Lane
Reigate
RH2 9HA

01737 448011
hello@campbellandcoarchitects.com
www.campbellandcoarchitects.com

Copyright: This drawing is the property of Campbell & Co Architects Ltd. No disclosure or copy of it may be made without the written permission of Campbell & Co Architects Ltd.

Project Watlington, Brighton Road
Horsham
RH13 8HQ

Keyplan

Title

Proposed Ground Floor Plan

Job	Drawing No.		Rev.
2041	(02)101		B
Drawn by	Checked by	Scale at A3	Date created
VO	JC	1:100	09/24