

FOR COMMENT


1. Do not scale off this drawing.
2. All Campbell & Co Architects drawings to be read in conjunction with written specification and all other consultant drawings.
3. All dimensions to be checked on site.
4. Any errors or omissions to be reported to Campbell & Co Architects immediately, prior to work being carried out.

Note



1 Proposed Front Elevation

1:100

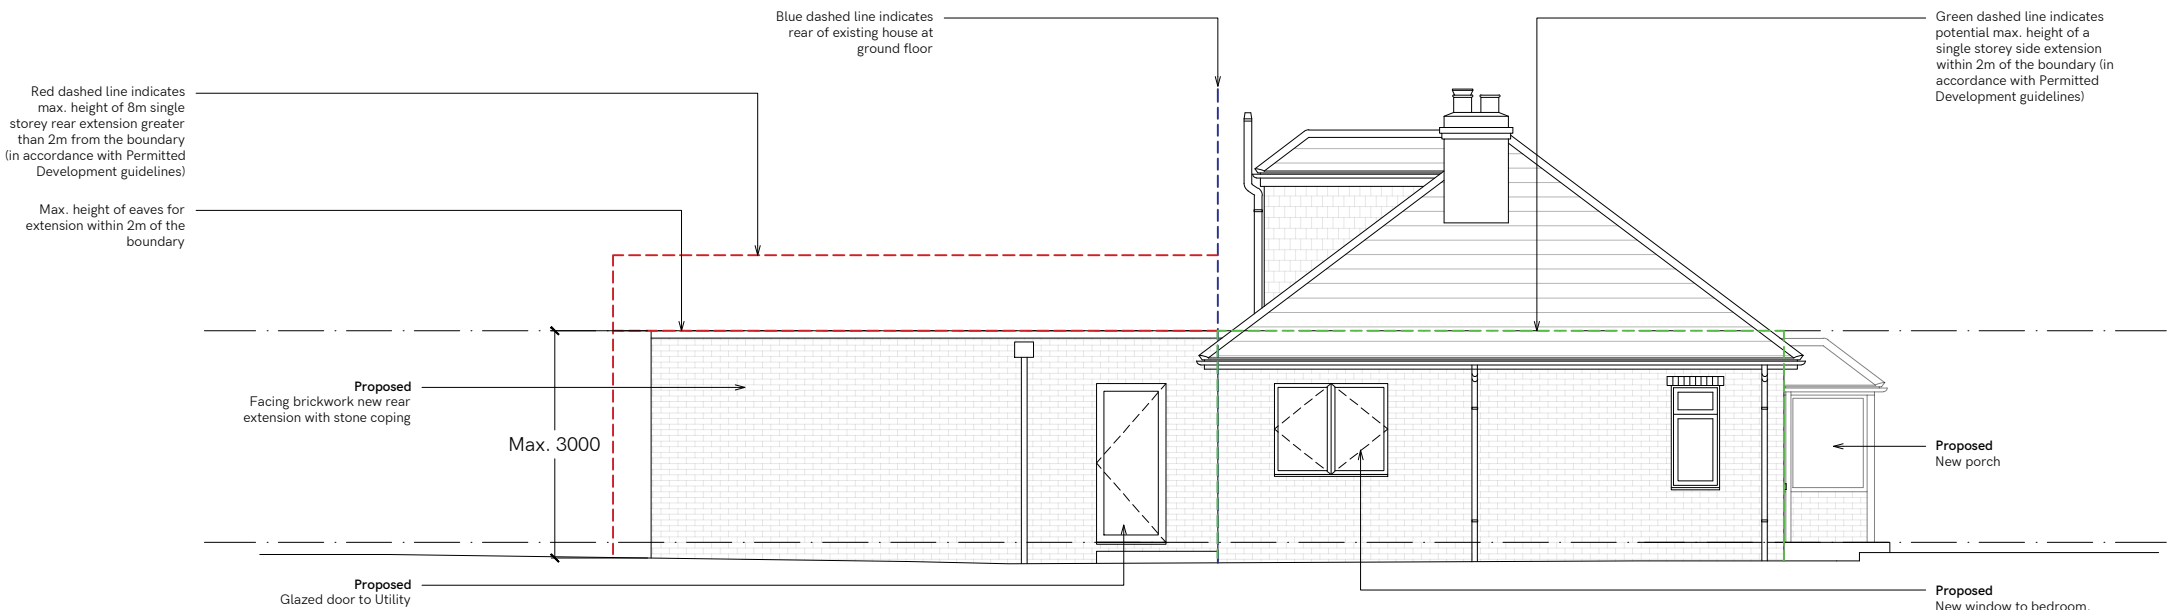

2 Proposed Side Elevation

1:100

B	VO	ISSUED FOR COMMENT	14/07/26
A	VO	ISSUED FOR COMMENT	03/12/24
-	VO	ISSUED FOR COMMENT	25/10/24
Rev	Issued by	Revision Description	Date
REVISION SCHEDULE			

Campbell & Co Architects

75 Nutley Lane
Reigate
RH2 9HA

01737 448011
hello@campbellandcoarchitects.com
www.campbellandcoarchitects.com

Copyright: This drawing is the property of Campbell & Co Architects Ltd. No disclosure or copy of it may be made without the written permission of Campbell & Co Architects Ltd.

Project	Watlington, Brighton Road Horsham RH13 8HQ
---------	--

Keyplan

Title
Proposed Front and Side Elevations



Job	Drawing No.	Rev.	
2041	(04)101	B	
Drawn by	Checked by	Scale at A3	Date created
VO	JC	1:100	09/24