




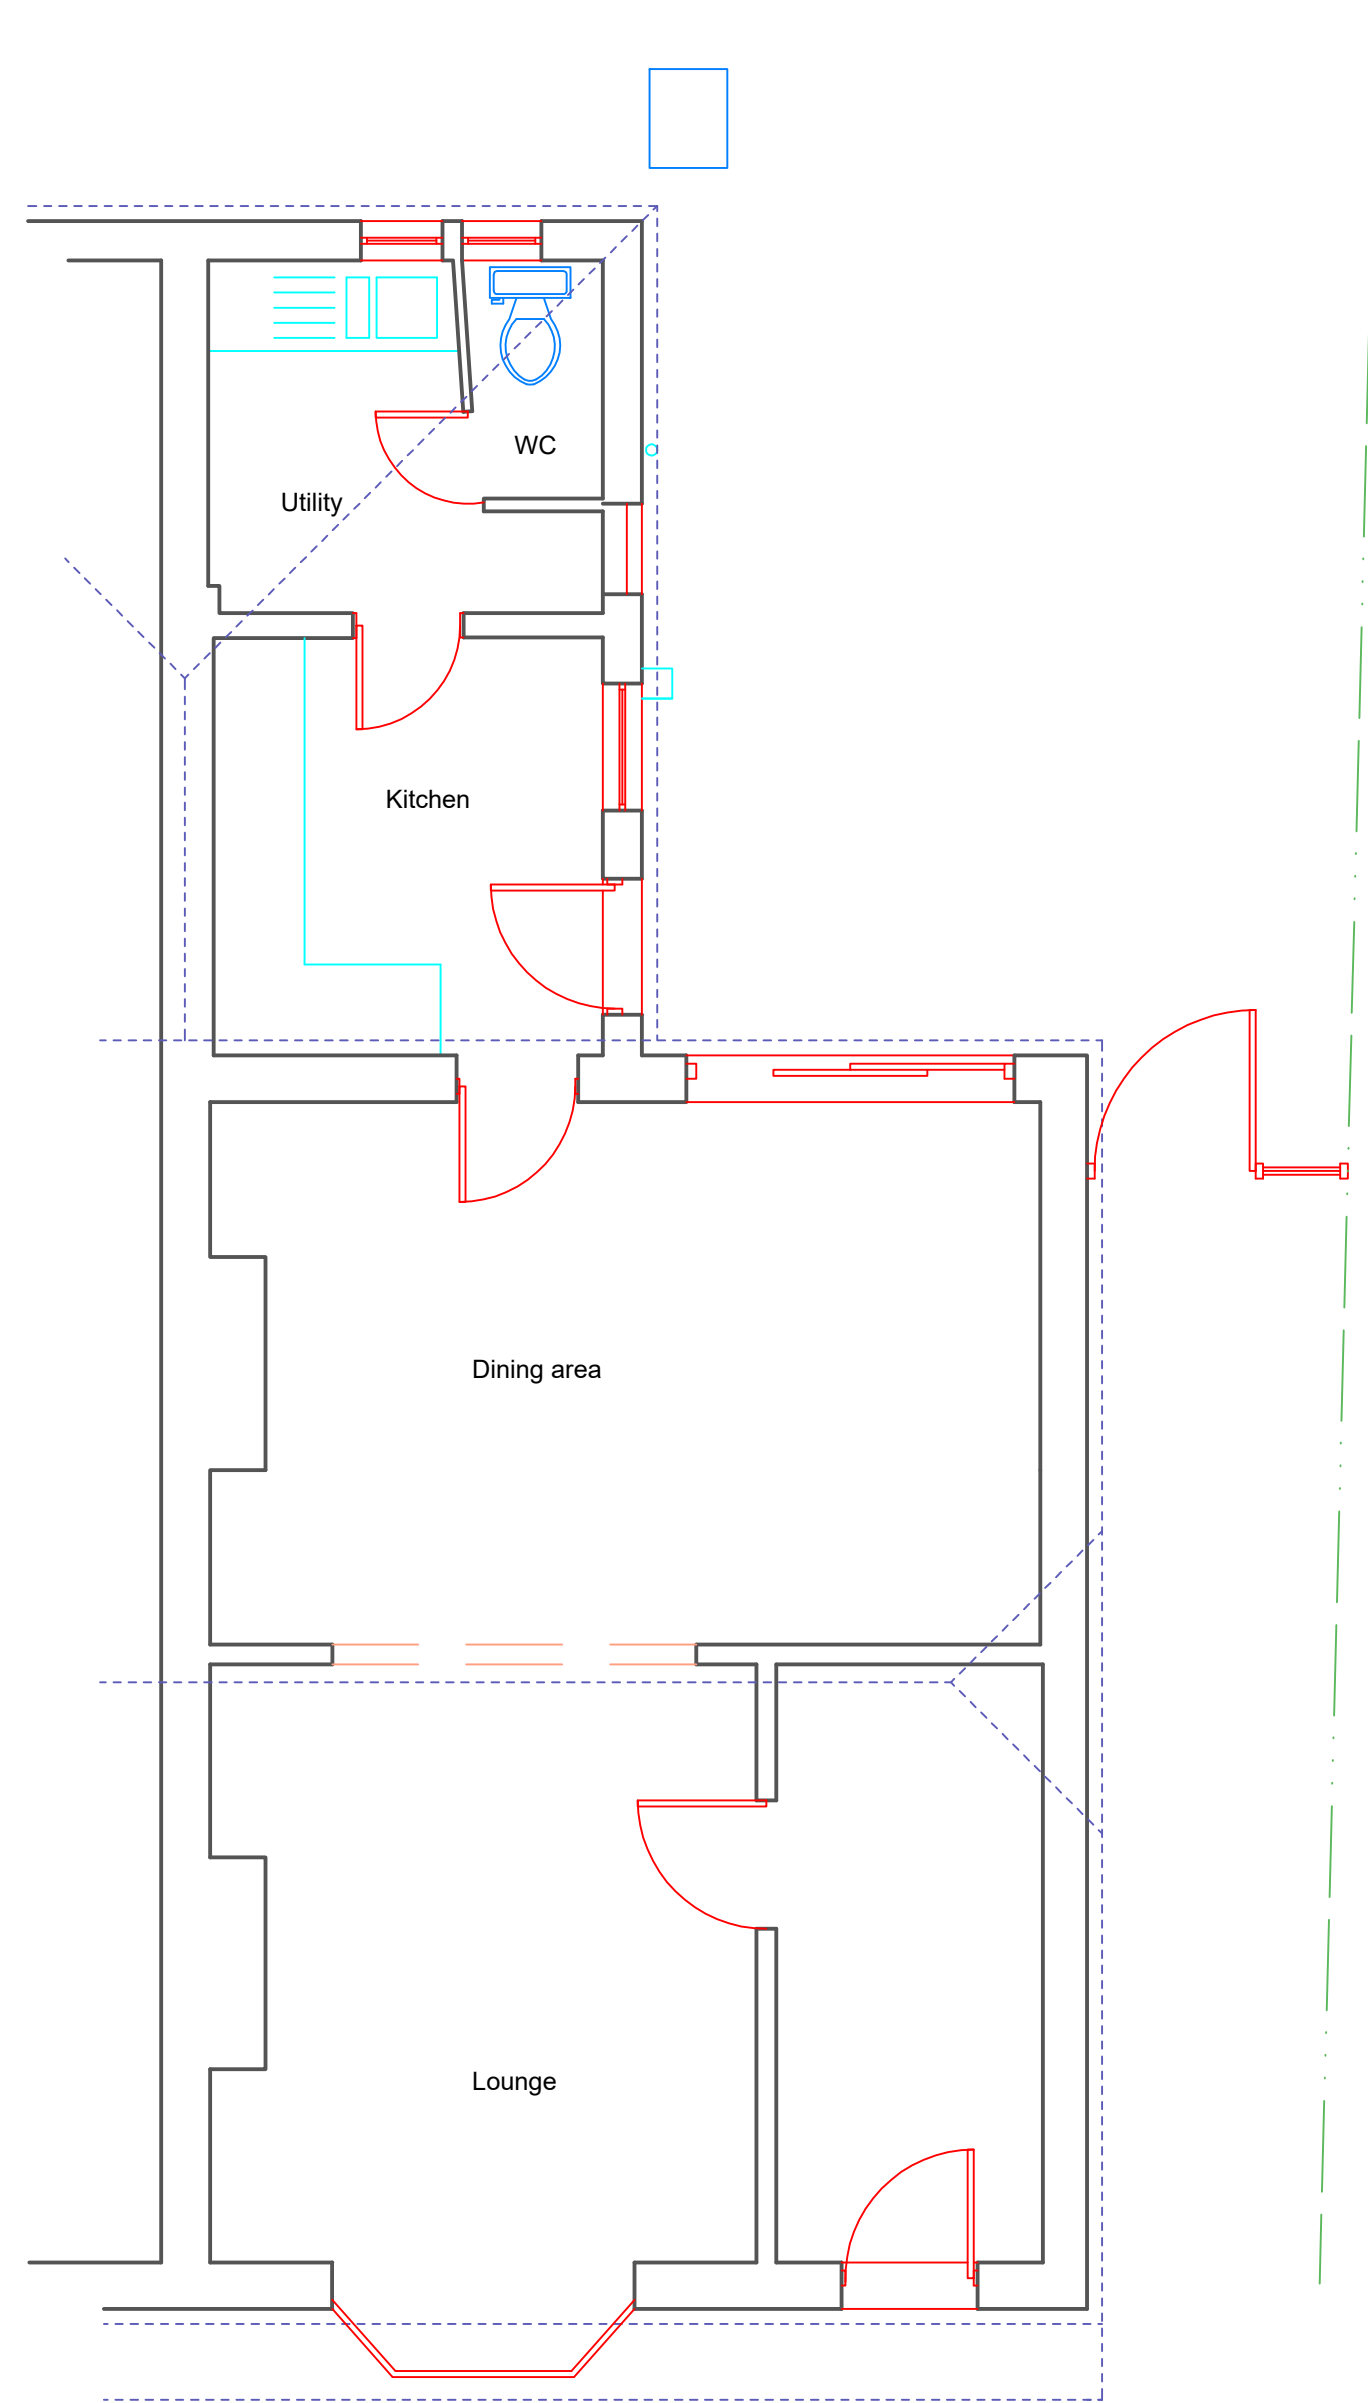


Existing ground floor layout

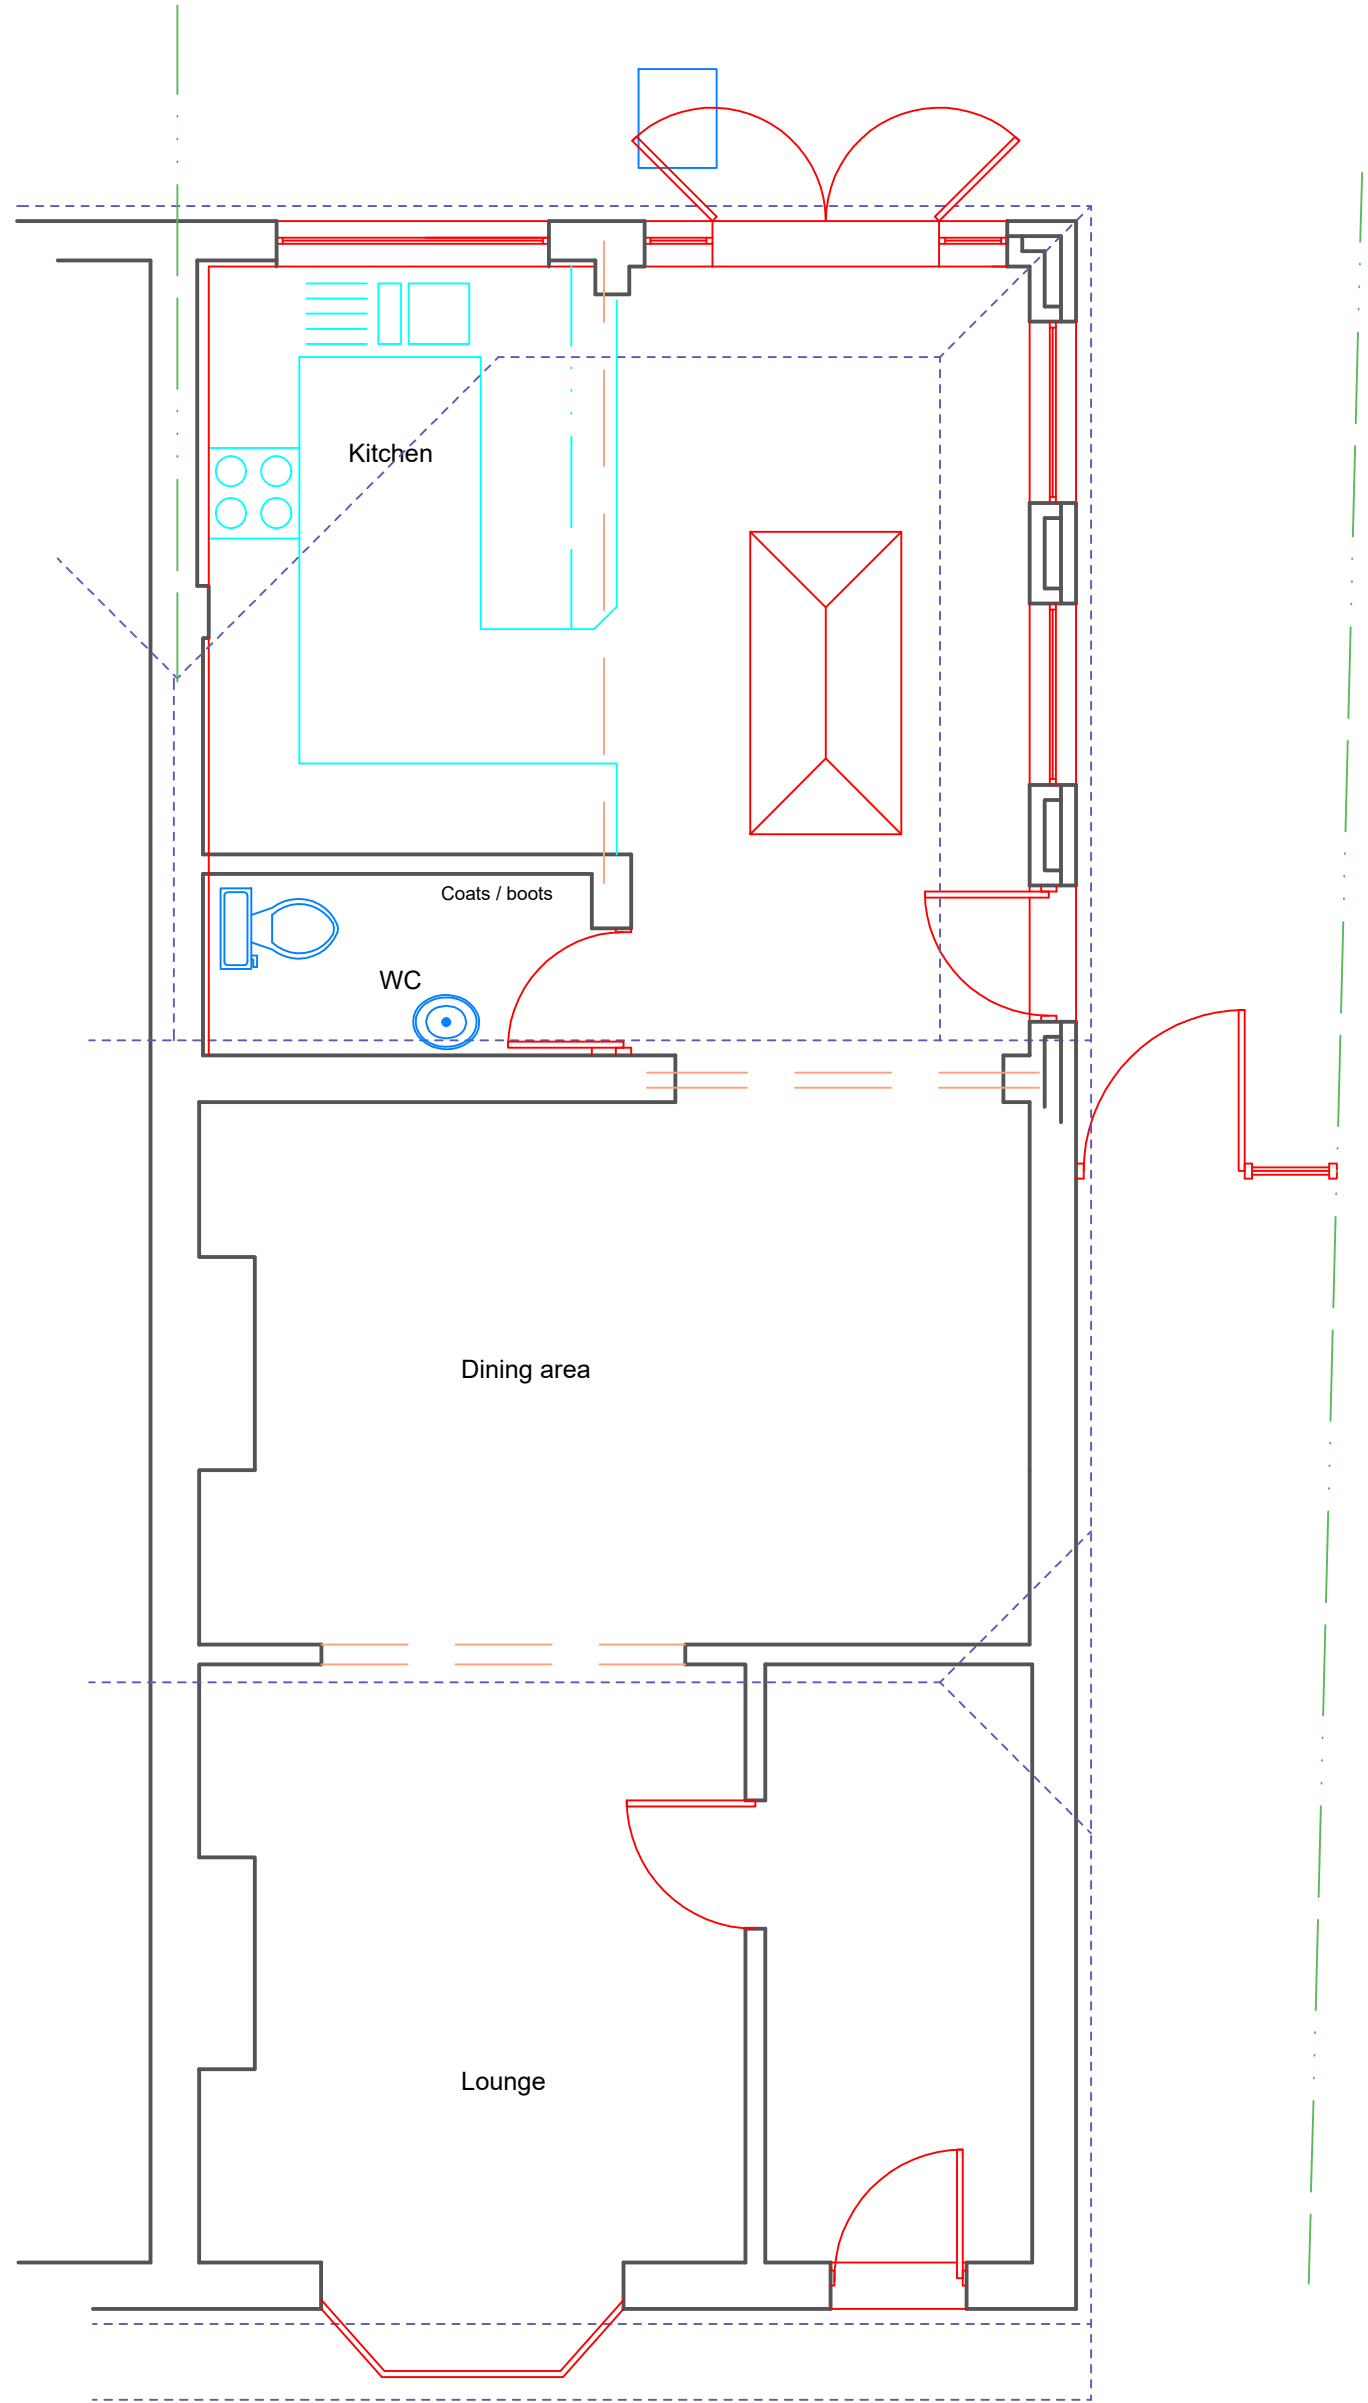

Proposed ground floor layout

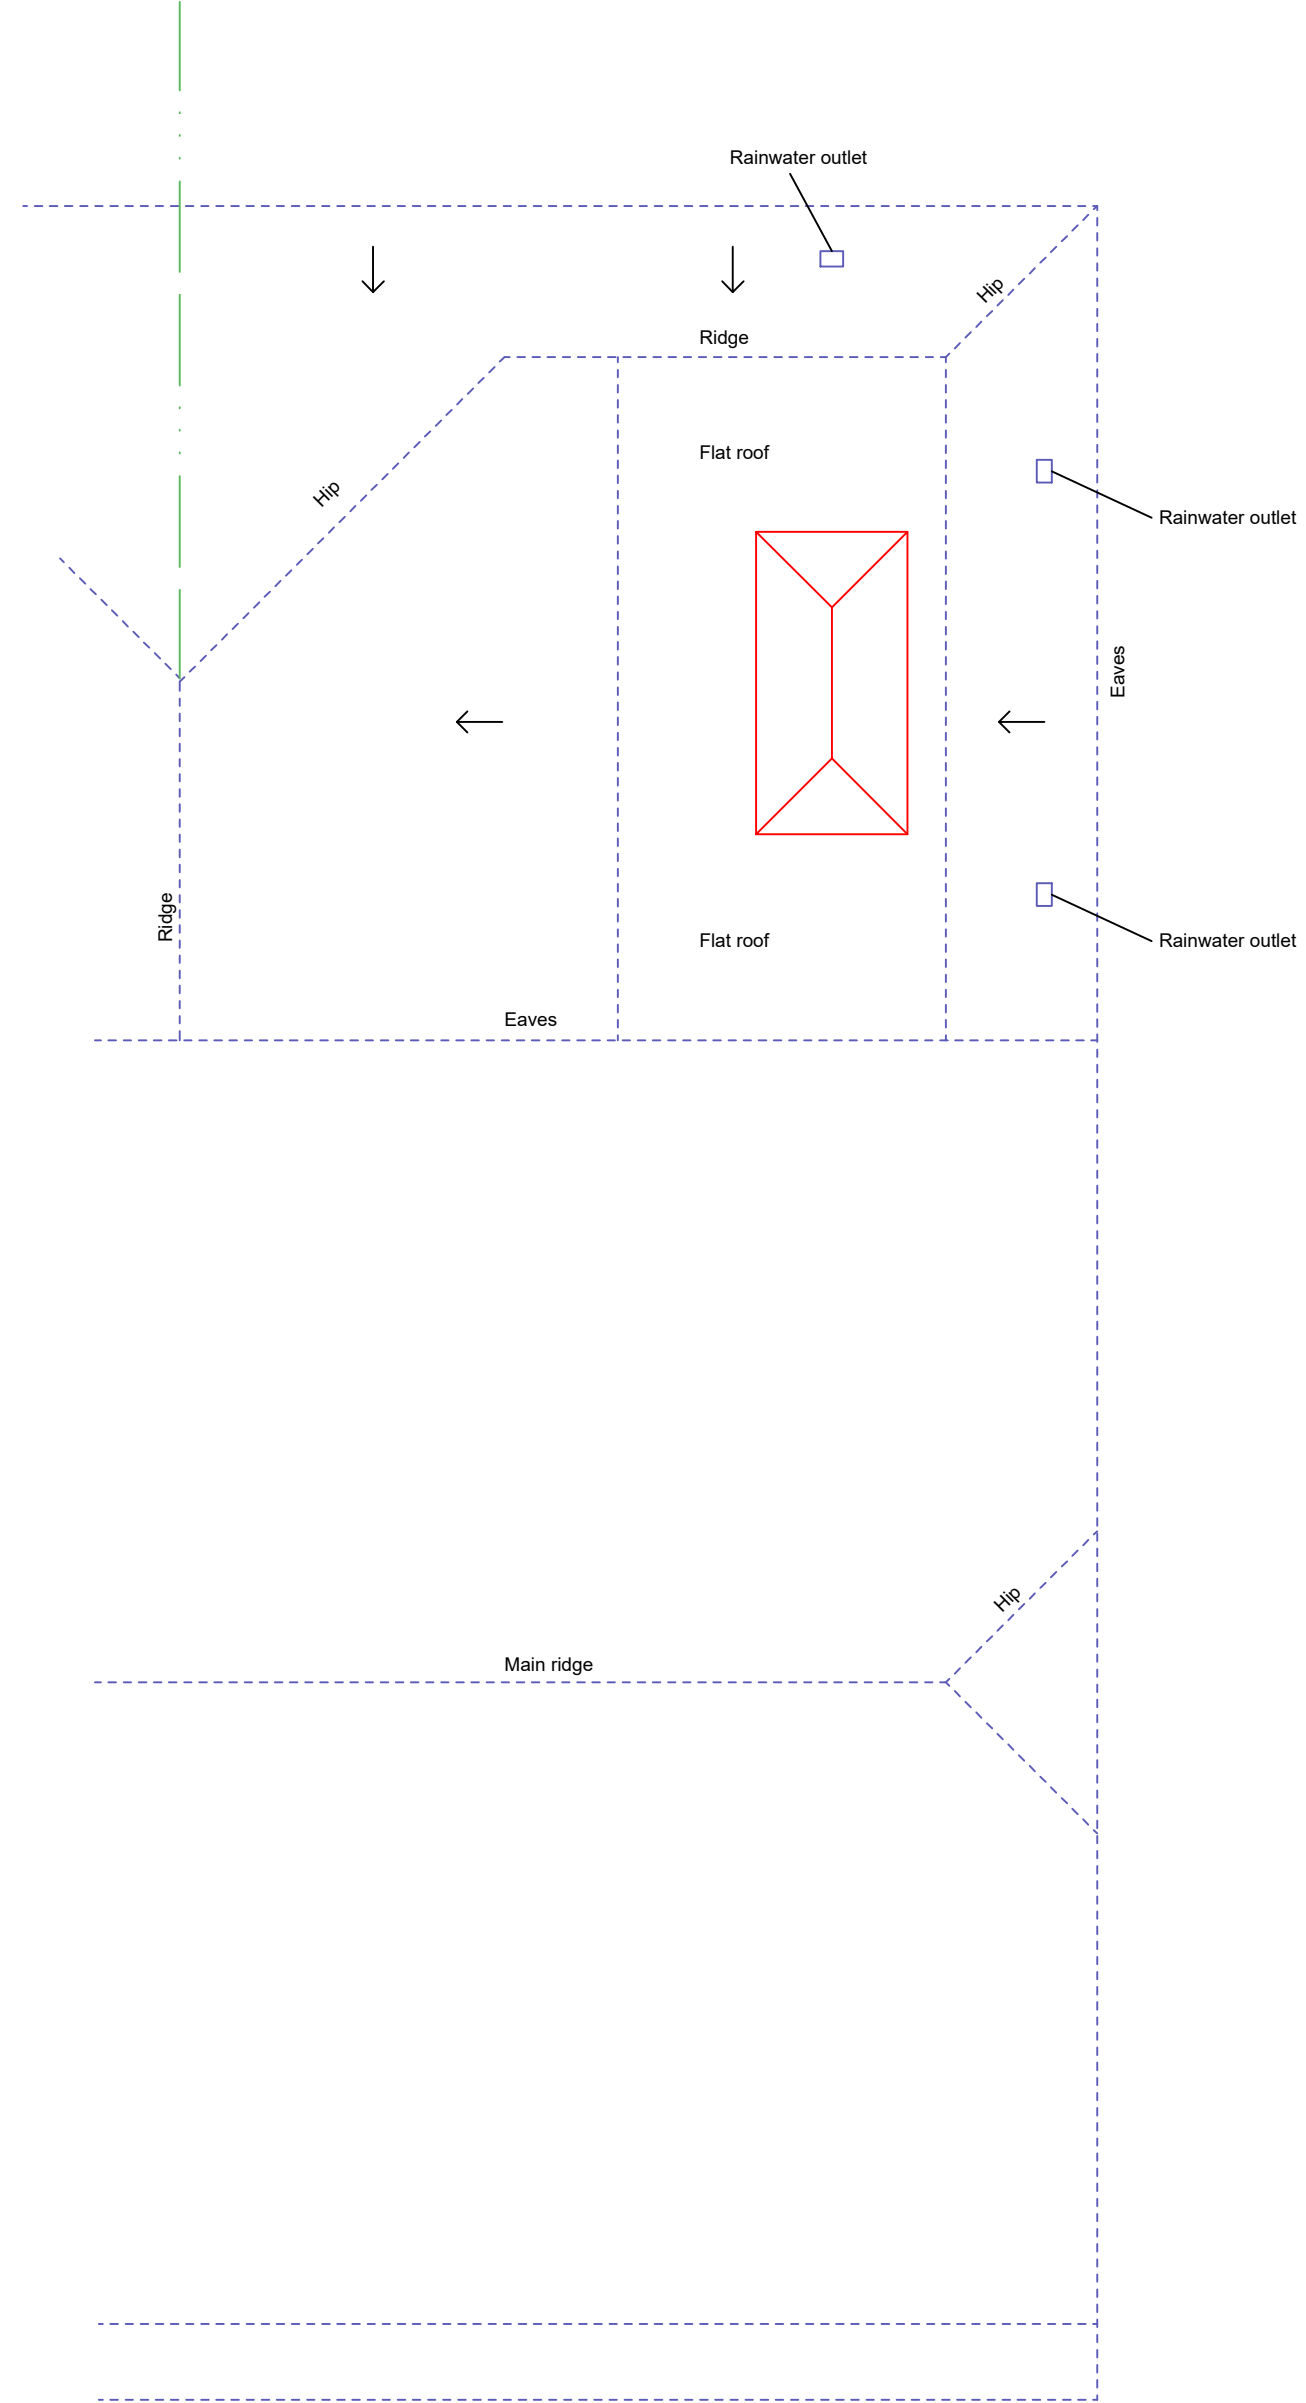

Proposed roof plan

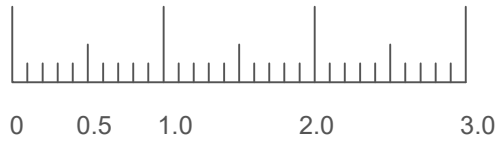

Scale bar

BUILDING REGULATION NOTES

Materials:
External walls to be stock brickwork. Colours and features are to match existing walls.
Roof. Pitched apron roof to be covered with interlocking concrete tiles, Redland 49er, to match existing roof.
Flat roof is to be covered with three layers of built up felt, with a grey mineral finish.
Fenestrations (including lantern-light) to be white upvc, with double glazed glass.
Rainwater goods are all to be black upvc, gutters & down-pipes.

	Date	Revisions
A	08.06.2026	Client requested layout amendments.
B	15.06.2026	Alterations to WC layout & roof plan added.
C	23.06.2026	Flat roof rainwater outlets shown.

Copyright

Graham Askew
Chartered Building Surveyor
Principal: Graham Askew MRICS

Bay Tree Cottage,
5 Hurston Grove
Hurston Lane, Storrington,
West Sussex, RH20 4HQ.
Tel/Fax: (01903) 743231
email: askewsurveyor@outlook.com

Client
**Mr Clarke &
Mrs Gaston-Parry**

Job Title
**8 Kempshott Road
Horsham
West Sussex
RH12 2EY**

Drawing Title
**Existing & proposed floor
plans, & a roof plan.**

NOTE:
All dimensions must be checked on site and not scaled from this drawing

Scale **1:50**

Date**22.05.2026** Drawn by **K.L.Carter**

Drg No.	In conjunction with:-	Rev.
2026/5/1		C