




PROPOSED FRONT ELEVATION
SCALE 1:100

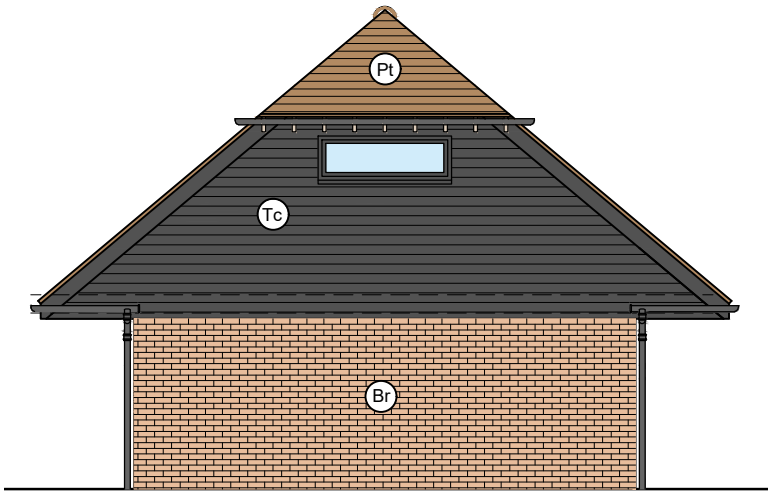

PROPOSED SIDE ELEVATION
SCALE 1:100

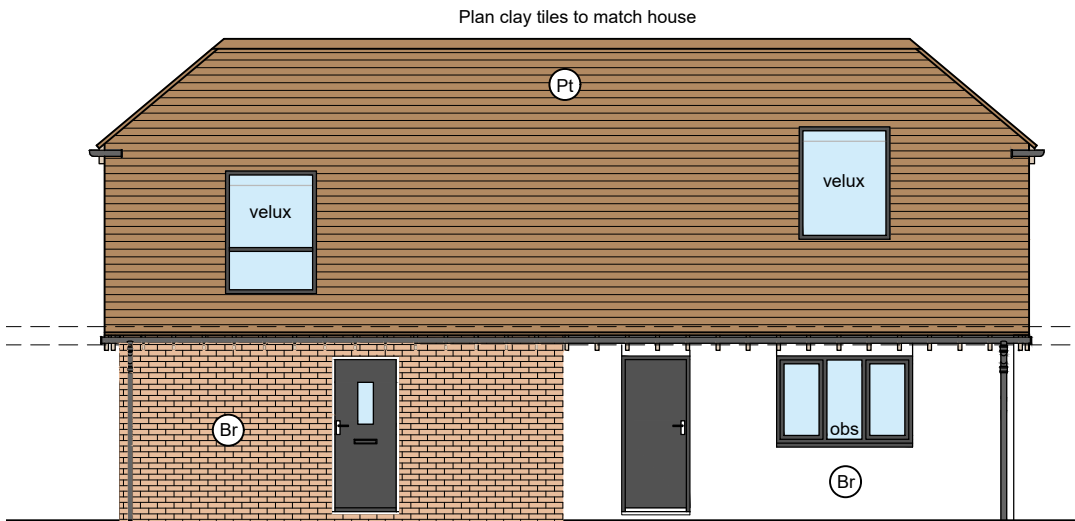

PROPOSED REAR ELEVATION
SCALE 1:100

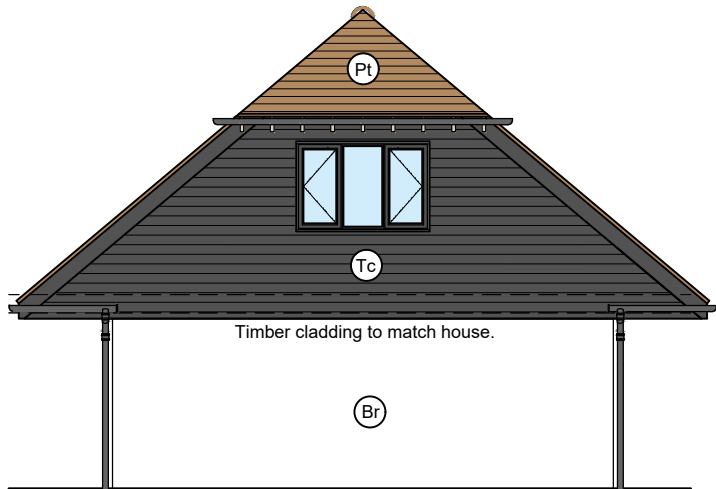

PROPOSED SIDE ELEVATION
SCALE 1:100

MATERIALS KEY:	
(T)	Concrete interlocking tile roof.
(Pt)	Plain clay tile roof.
(Fr)	Flat Roof.
(Zr)	Zinc Seam Roof.
(Sr)	Shingle Roof.
(St)	Slate Tile Roof.
(Br)	Facing Brickwork.
(Th)	Tile hanging.
(Re)	Render Finish.
(Tc)	Timber Cladding.
(Pc)	PVC Cladding.
(Sn)	Stone Finish
(Pr)	Pebble Dash Render
(uW)	uPVC sealed double glazed casement units.
(Us)	Sealed double glazed sliding sash all bar.
(Og)	Obscure glazed.
(Bd)	Bi-Fold doors - PC Aluminium
(Pd)	Patio Doors
(Vw)	Velux window.

Copyright reserved.

This drawing may only be used for the client and location specified in the title block. It may not be copied or disclosed to any other third party without prior written consent from DMA Building Designs. Prior to any works commencing on site, DMA Building Designs is to be contacted regarding the current status, revision or regulatory approval of this drawing.

1. The works shown have been drawn for submission to the local planning authority and are not to be used for construction.

2. No works shall commence until planning approval has been given by the local authority.

No works to commence without either full plans building control approval or a building notice served with the local authority.

The dimensions indicated are approximate and subject to site checks by the contractor prior to commencement.

DMA Building Designs accept no responsibility for any unknown factors which either preclude the works from construction or add additional costs, ie location of public sewers and underground services, abnormal foundation designs, due to trees, ground conditions or any underground structure or obstruction. condition of the existing building.

DMA
BUILDING DESIGNS

UNIT 4B, RUDGWICK BRICKWORKS, LYNWICK ST
RUDGWICK, HORSHAM, WEST SUSSEX, RH12 3DH.
TEL No 01403 822220 Mobile 07730 523447
Email - admin@dmabuildingdesigns.co.uk

CLIENT
Mr. M. SPRIGGE

PROJECT
SIDE EXTENSION TO EXISTING GARAGE AND
INCREASING THE HEIGHT WITH CREATION OF ANNEXE
AT FIRST FLOOR AS ANCILLARY ACCOMODATION.

P4	ISSUED FOR APPROVAL	19.06.2026
P3	ISSUED FOR APPROVAL	22.08.2025
P2	ISSUED FOR APPROVAL	19.08.2025
P1	ISSUED FOR PLANNING APPROVAL	19.03.2025
REV	DESCRIPTION	DATE
DRAWING PROPOSED ELEVATIONS WILLOW CROFT, NEW ROAD, SOUTHWATER, WEST SUSSEX, RH13 9AU		
SCALE @ A3 1:50	DATE AUGUST 2025	DRG No DE1297 / G / 05
		REVISION P4